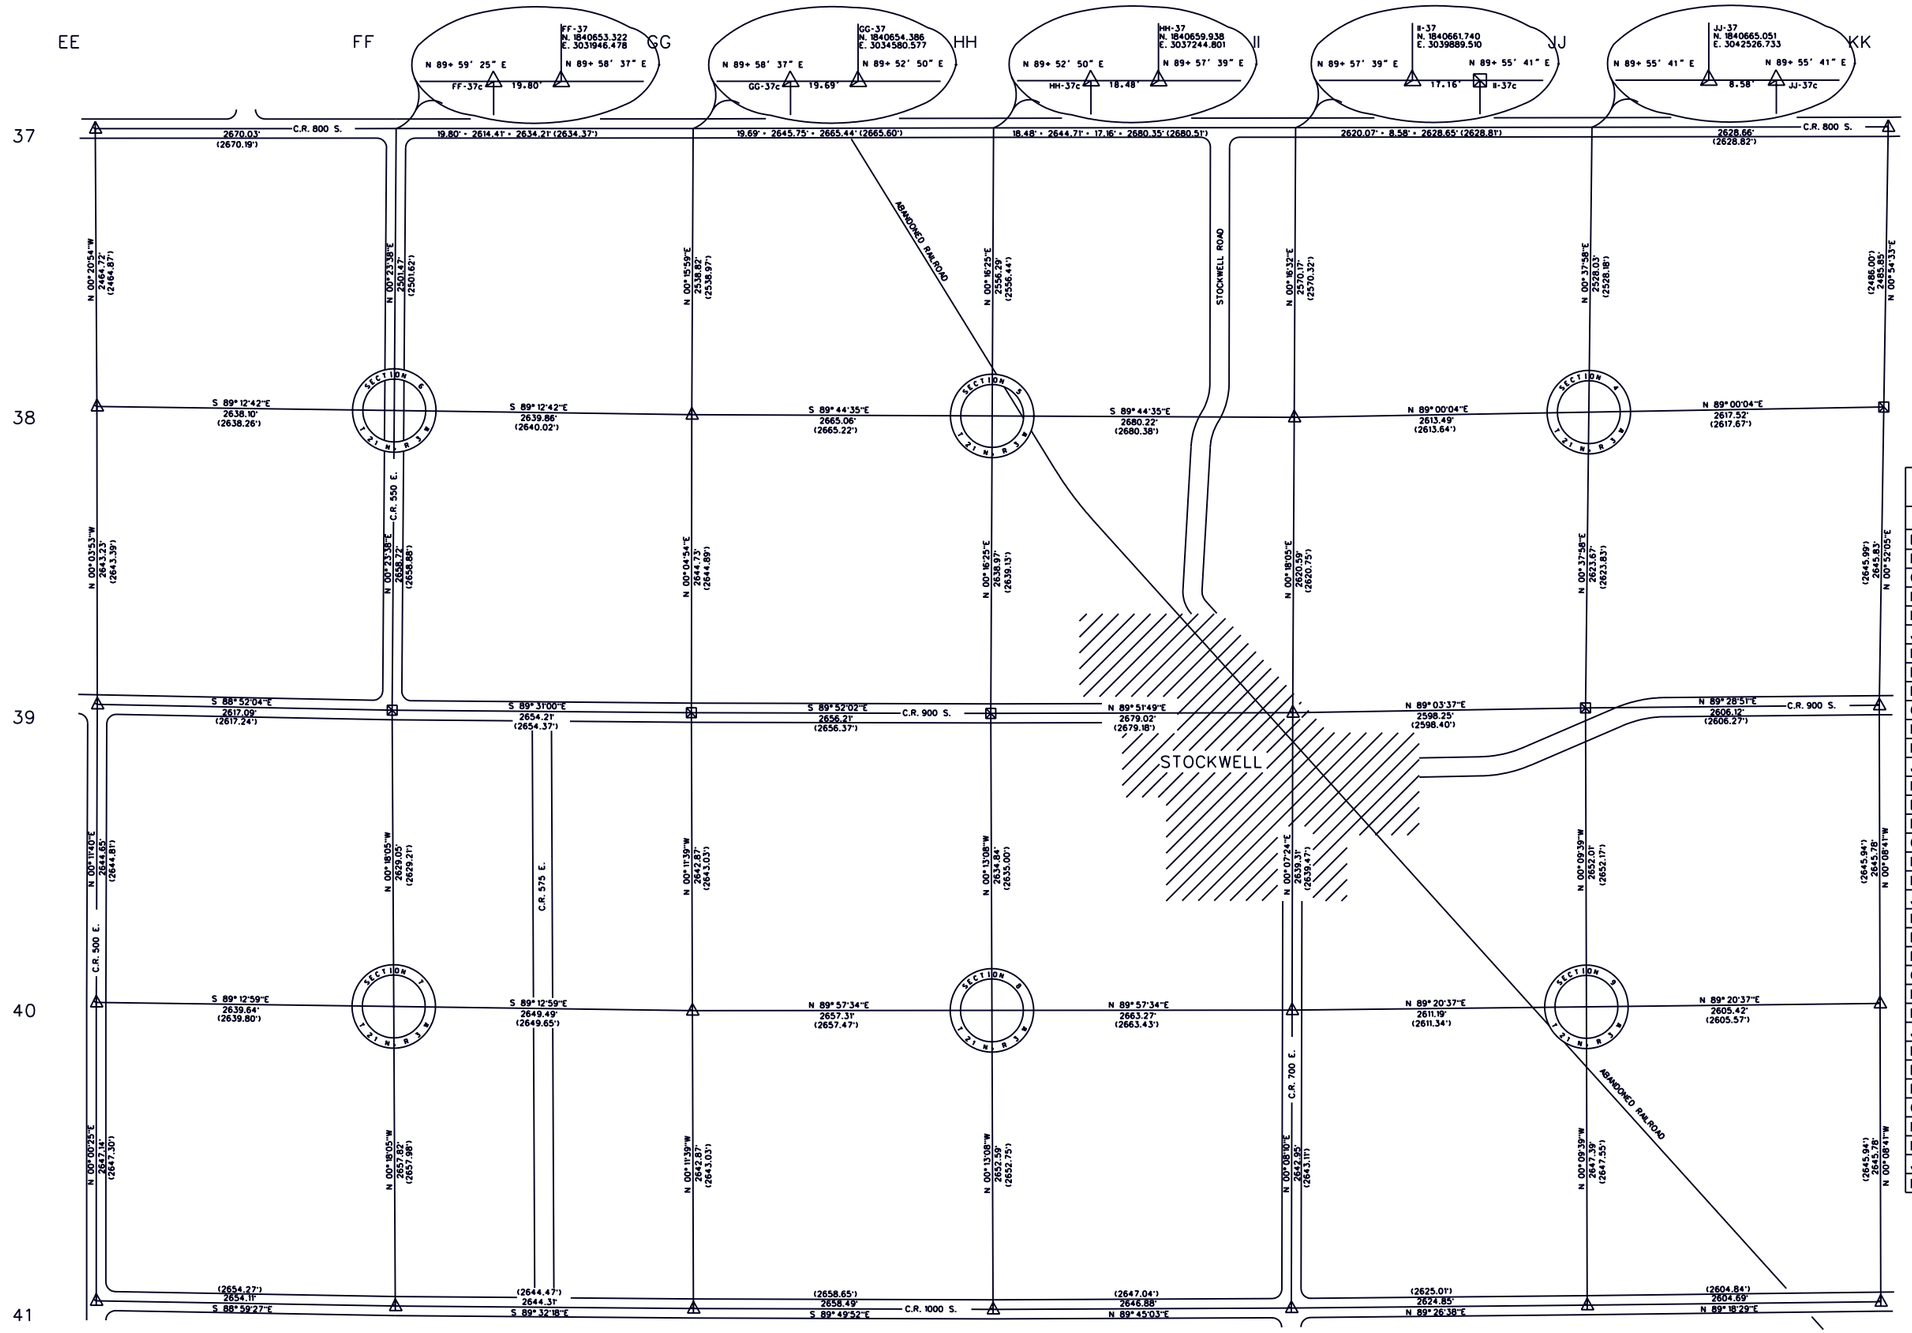

NAD 83(86) COORDINATES (U. S. SURVEY FEET)		
GRID	NORTH	EAST
EE-37	1840652.869	3029256.644
FF-37c	1840653.319	3031926.677
GG-37c	1840654.378	3034560.886
HH-37c	1840659.899	3037226.322
II-37c	1840661.762	3039906.670
JJ-37c	1840665.061	3042535.313
KK-37	1840668.361	3045163.968
EE-38	1838188.198	3029271.624
FF-38	1838151.904	3031909.477
GG-38	1838115.586	3034549.087
HH-38	1838103.639	3037214.116
II-38	1838091.624	3039894.309
JJ-38	1838137.189	3042507.399
KK-38	1838182.825	3045124.525
EE-39	1835544.966	3029274.613
FF-39	1835493.247	3031891.196
GG-39	1835470.855	3034545.311
HH-39	1835464.697	3037201.516
II-39	1835471.068	3039880.529
JJ-39	1835513.682	3042478.429
KK-39	1835537.298	3045084.444
EE-40	1832900.335	3029265.634
FF-40	1832864.235	3031905.024
GG-40	1832827.999	3034554.271
HH-40	1832829.879	3037211.579
II-40	1832831.763	3039874.848
JJ-40	1832861.678	3042485.869
KK-40	1832891.526	3045091.121
EE-41	1830253.195	3029265.310
FF-41	1830206.454	3031919.004
GG-41	1830185.144	3034563.232
HH-41	1830177.310	3037221.709
II-41	1830188.818	3039868.569
JJ-41	1830214.299	3042493.296
KK-41	1830245.753	3045097.798

NOTE: SECTION CENTERS ARE COMPUTED FOR INFORMATION AND REFERENCE PURPOSES. LOCAL EVIDENCE (IF ANY) SHOULD BE EVALUATED IN EACH SECTION.

Theoretical Uncertainty (TU) of measurements = 0.30' (radius). reference: Title 865 IAC 1-12-8

DOSSIERS CONTAINING INFORMATION NECESSARY FOR RECOVERY AND USE OF SECTION CORNER MONUMENTATION AVAILABLE FROM PROJECT OFFICE.

Dale L. Grimes, PLS #S0452

LEGEND

△ CORNER MONUMENT SET - BERNTSEN A1NB, RT-1 OR D-1 ALUMINUM MONUMENT

\+ NO MONUMENT FOUND / SET SEE CORNER DOSSIER

⊠ OTHER MONUMENTATION FOUND / SET SEE CORNER DOSSIER

HORIZONTAL DATUM IS BASED ON THE INDIANA STATE PLANE COORDINATE SYSTEM, WEST ZONE. ALL BEARINGS ARE REFERENCED TO GRID NORTH.

COMBINATION SCALE AND SEA LEVEL REDUCTION FACTOR: 0.9999408

DIMENSIONS SHOWN IN PARENTHESIS INDICATE GROUND LEVEL DISTANCES.

TIPPECANOE COUNTY SECTION CORNER PERPETUATION PROJECT

MICHAEL J. SPENCER, COUNTY SURVEYOR
DALE L. GRIMES, PLS, PROJECT MANAGER
COUNTY OFFICE BUILDING
20 N. THIRD STREET
LAFAYETTE, INDIANA 47901
(317) 423-9262

TIPPECANOE COUNTY BOARD OF COMMISSIONERS: • GENE JONES • KATHLEEN HUDSON • RUTH SHEDD •

DALE L. GRIMES REGISTERED No. S 0452 STATE OF INDIANA LAND SURVEYOR

TOWNSHIP 21 NORTH, RANGE 3 WEST

LAURAMIE TOWNSHIP - TIPPECANOE COUNTY, INDIANA

COMPUTED BY: Dale L. Grimes	RESEARCH BY: Anthony S. Ross
DRAWN BY: Dale L. Grimes	DATE: 1 June 1997
FIELD WORK: Grimes, Ross	
FROM: August 1996	TO: May 1997

SHEET 21-3-A

PLOT DATE: 3 JUNE 1997