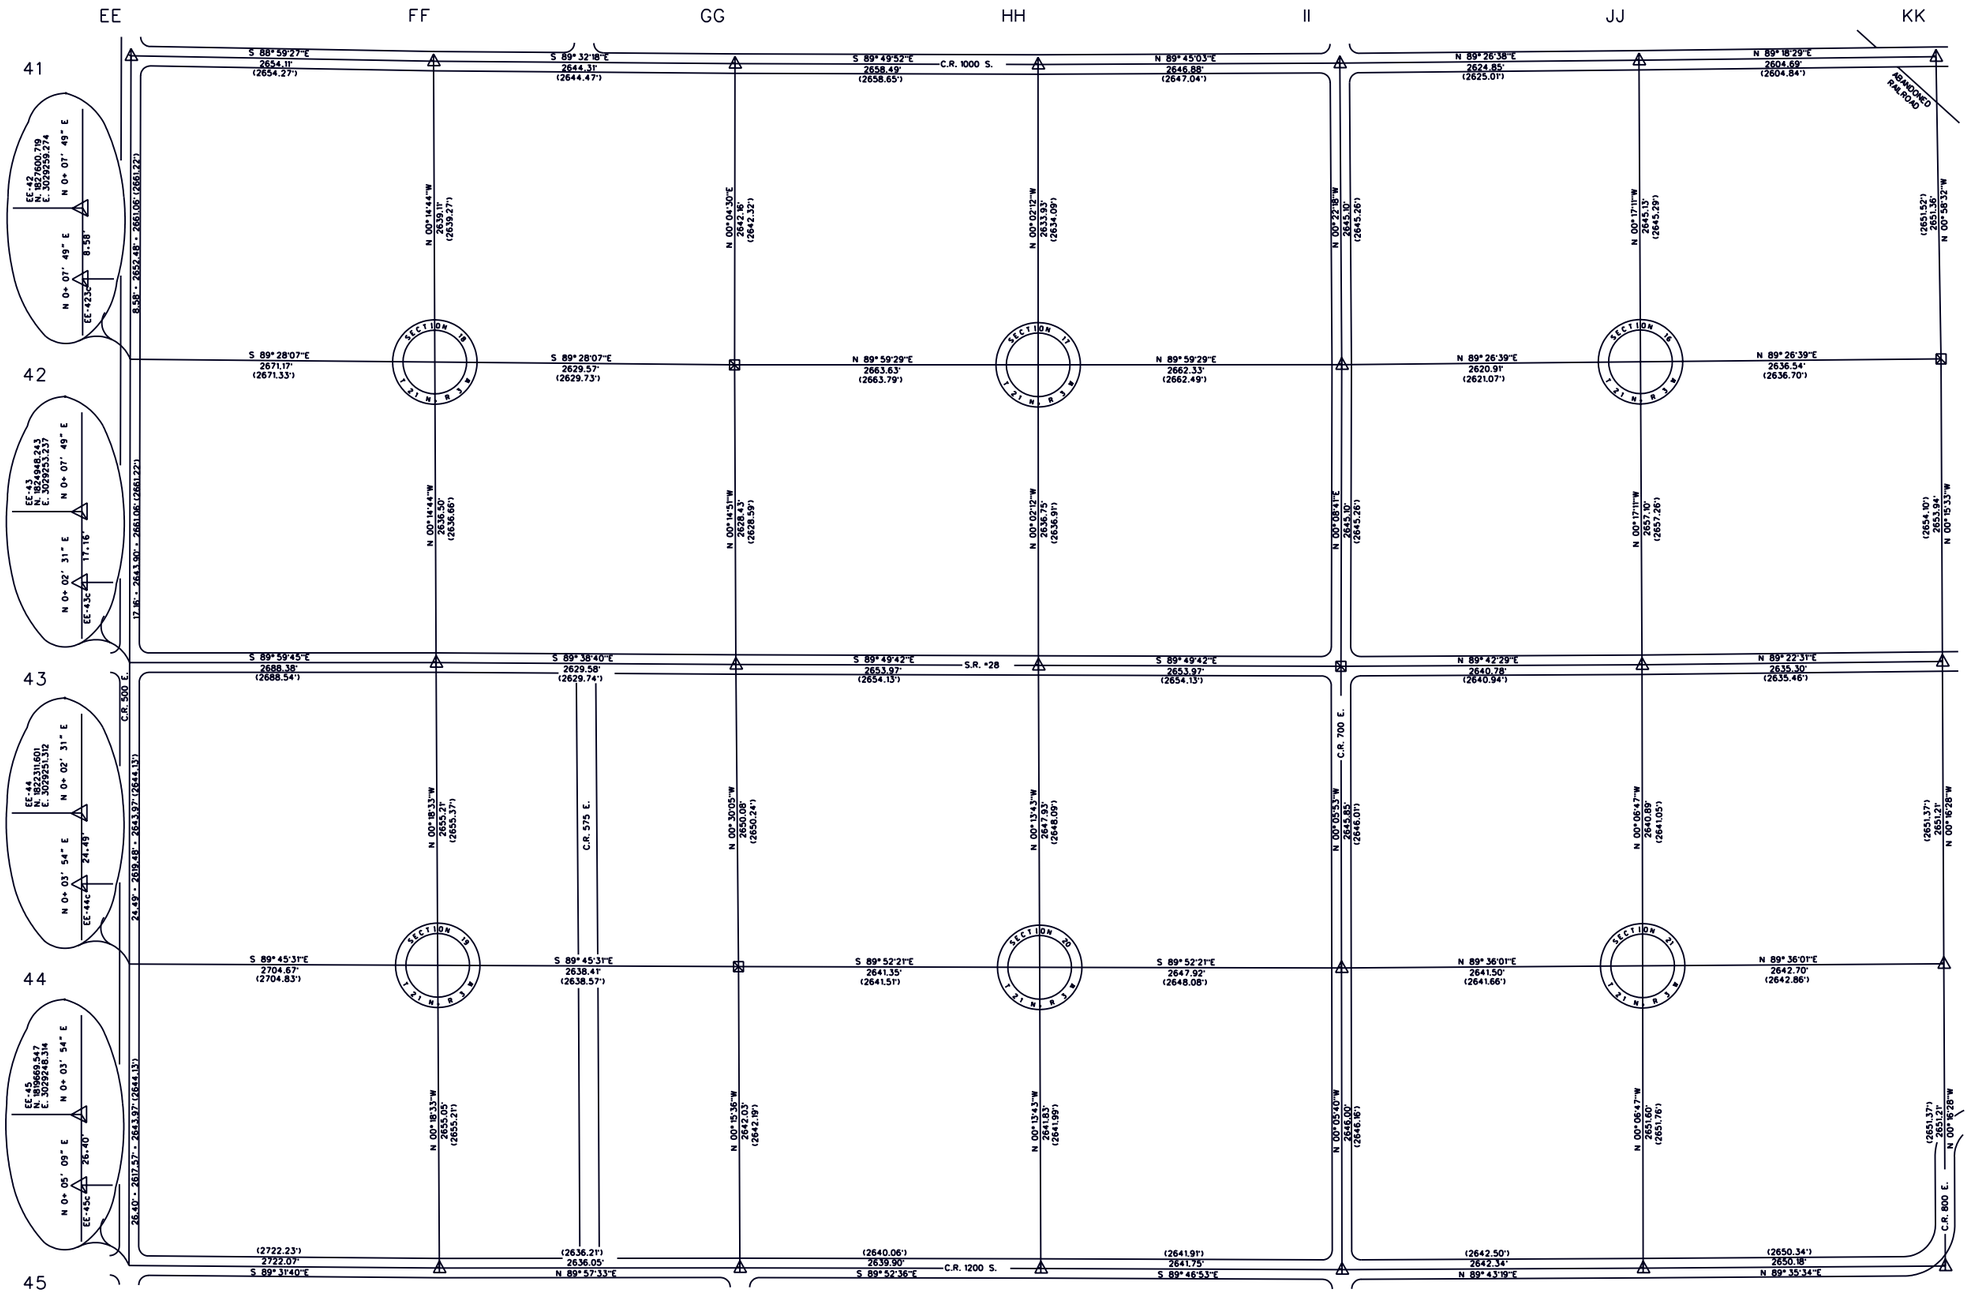

Scale: " = 600'

ROADS, STREAMS AND OTHER PHYSICAL FEATURES ARE NOT SHOWN TO SCALE

0 1200 2400
600 1800

NAD 83(86) COORDINATES (U. S. SURVEY FEET)		
GRID	NORTH	EAST
EE-41	1830253.195	3029265.310
FF-41	1830206.454	3031919.004
GG-41	1830185.144	3034563.232
HH-41	1830177.310	3037221.709
II-41	1830188.818	3039868.569
JJ-41	1830214.299	3042493.296
KK-41	1830245.753	3045097.798
EE-42c	1827592.139	3029259.254
FF-42	1827567.368	3031930.309
GG-42	1827542.984	3034559.768
HH-42	1827543.378	3037223.398
II-42	1827543.772	3039885.729
JJ-42	1827569.198	3042506.518
KK-42	1827594.776	3045142.938
EE-43c	1824931.084	3029253.225
FF-43	1824930.893	3031941.602
GG-43	1824914.575	3034571.128
HH-43	1824906.626	3037225.089
II-43	1824898.678	3039879.050
JJ-43	1824912.135	3042519.799
KK-43	1824940.866	3045154.946
EE-44c	1822287.116	3029251.284
FF-44	1822275.716	3031955.926
GG-44	1822264.596	3034594.317
HH-44	1822258.720	3037235.656
II-44	1822252.829	3039883.572
JJ-44	1822271.251	3042525.010
KK-44	1822289.682	3045167.648
EE-45c	1819643.148	3029248.274
FF-45	1819620.708	3031970.250
GG-45	1819622.591	3034606.302
HH-45	1819616.907	3037246.199
II-45	1819606.830	3039887.933
JJ-45	1819619.657	3042530.241
KK-45	1819638.497	3045180.349

NOTE: SECTION CENTERS ARE COMPUTED FOR INFORMATION AND REFERENCE PURPOSES. LOCAL EVIDENCE (IF ANY) SHOULD BE EVALUATED IN EACH SECTION.

Theoretical Uncertainty (TU) of measurements = 0.30' (radius). reference: Title 865 IAC 1-12-8

DOSSIERS CONTAINING INFORMATION NECESSARY FOR RECOVERY AND USE OF SECTION CORNER MONUMENTATION AVAILABLE FROM PROJECT OFFICE.

Dale L. Grimes, PLS *S0452

LEGEND

△ CORNER MONUMENT SET - BERNTSEN A1NB, RT-1 OR D-1 ALUMINUM MONUMENT

+ NO MONUMENT FOUND / SET SEE CORNER DOSSIER

⊠ OTHER MONUMENTATION FOUND / SET SEE CORNER DOSSIER

HORIZONTAL DATUM IS BASED ON THE INDIANA STATE PLANE COORDINATE SYSTEM, WEST ZONE. ALL BEARINGS ARE REFERENCED TO GRID NORTH.

COMBINATION SCALE AND SEA LEVEL REDUCTION FACTOR: 0.999940B

DIMENSIONS SHOWN IN PARENTHESIS INDICATE GROUND LEVEL DISTANCES.

TIPPECANOE COUNTY SECTION CORNER PERPETUATION PROJECT

MICHAEL J. SPENCER, COUNTY SURVEYOR
DALE L. GRIMES, PLS, PROJECT MANAGER
COUNTY OFFICE BUILDING
20 N. THIRD STREET
LAFAYETTE, INDIANA 47901
(317) 423-9262

TIPPECANOE COUNTY BOARD OF COMMISSIONERS: • GENE JONES • KATHLEEN HUDSON • RUTH SHEDD •

DALE L. GRIMES REGISTERED No. S 0452 STATE OF INDIANA LAND SURVEYOR

TOWNSHIP 21 NORTH, RANGE 3 WEST
LAURAMIE TOWNSHIP - TIPPECANOE COUNTY, INDIANA

COMPUTED BY: Dale L. Grimes	RESEARCH BY: Anthony S. Ross	SHEET
DRAWN BY: Dale L. Grimes	DATE: 29 May 1997	21-3-C
FIELD WORK: Grimes, Ross		PLOT DATE: 30 MAY 1997
FROM: August 1996	TO: May 1997	