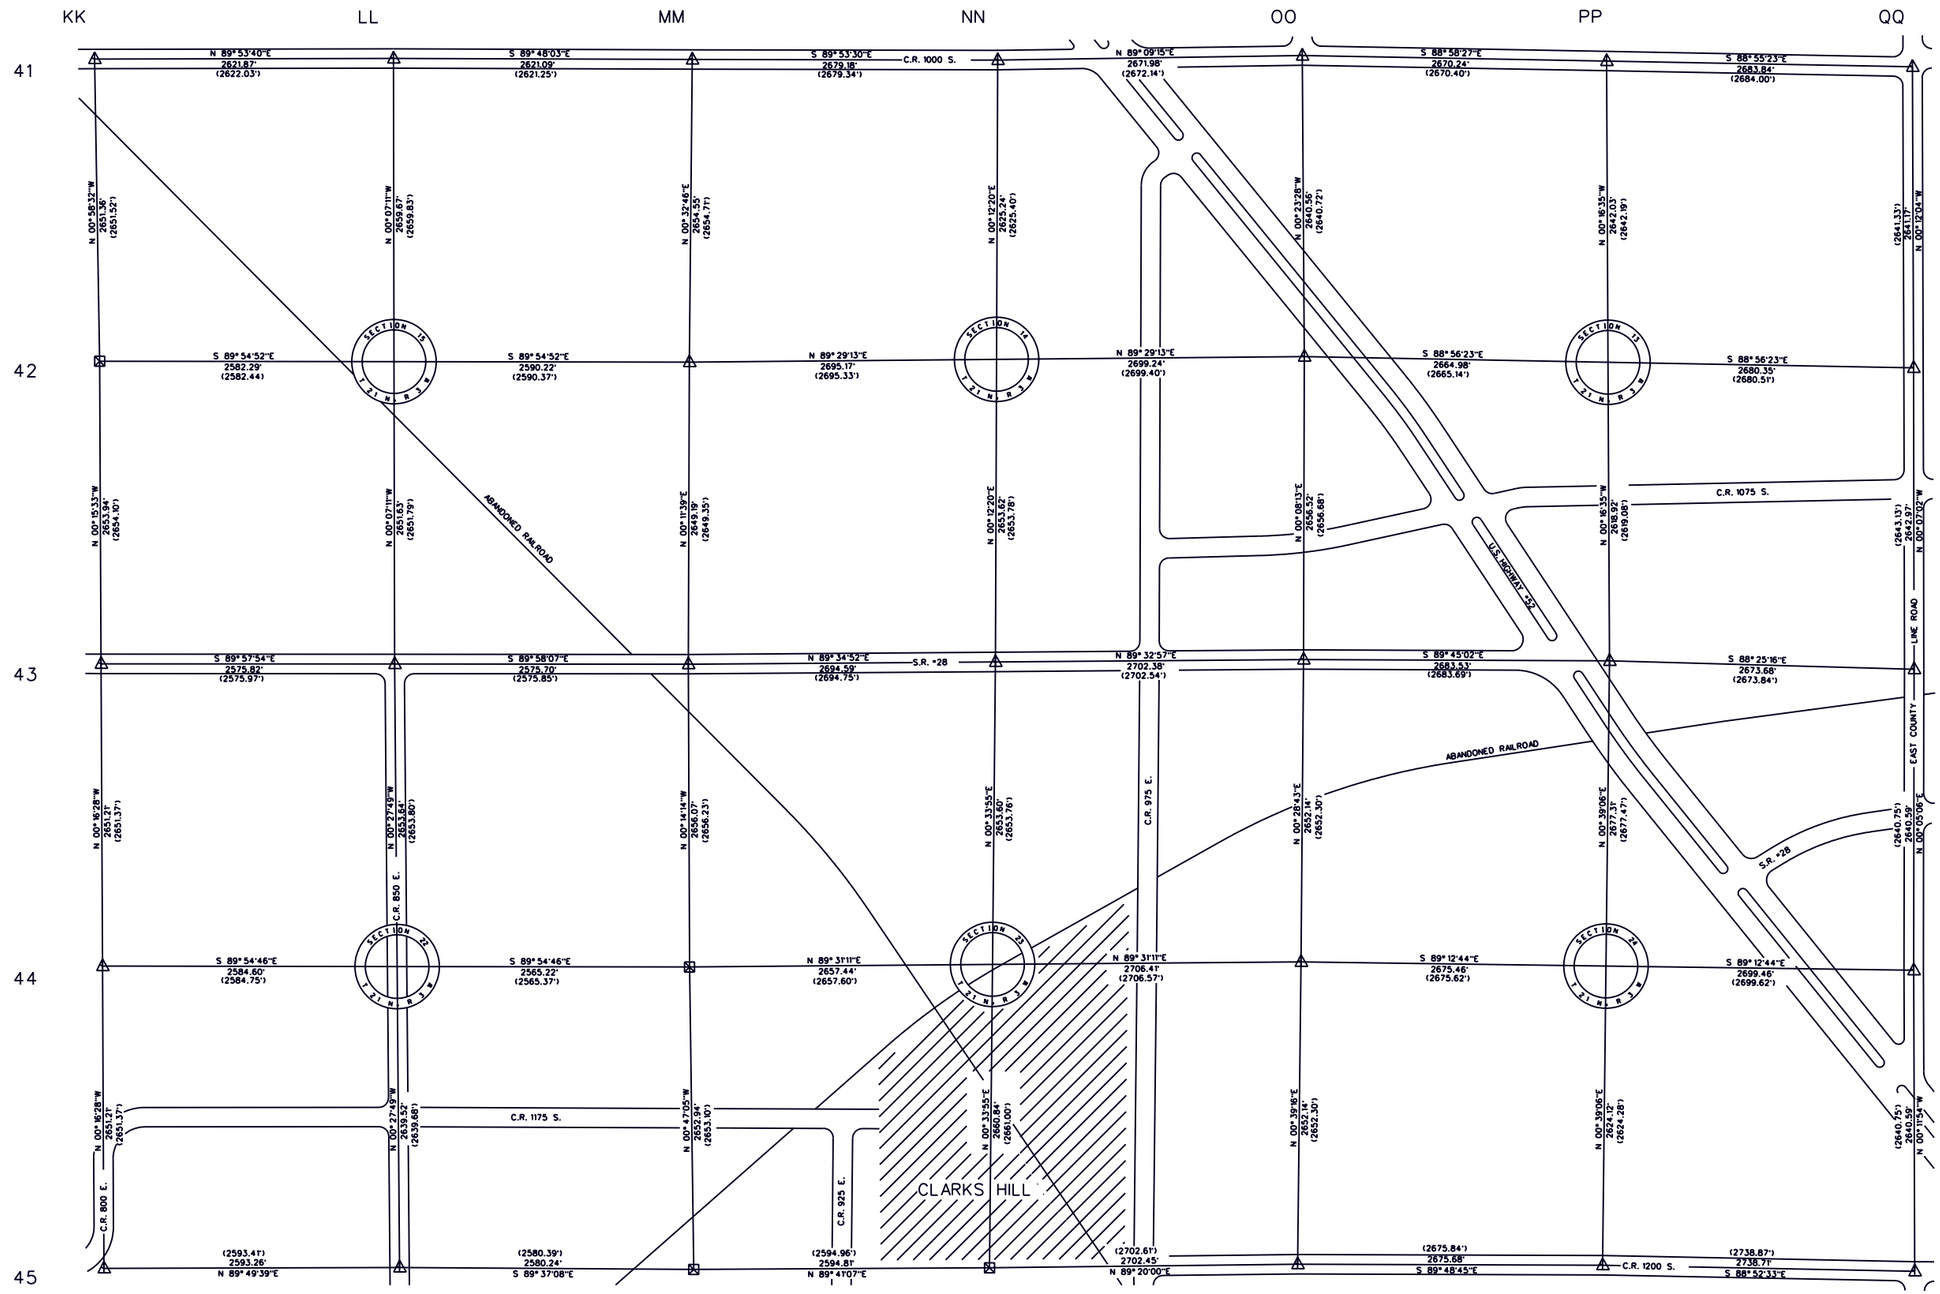

Scale: " = 600'

ROADS, STREAMS AND OTHER PHYSICAL FEATURES ARE NOT SHOWN TO SCALE

0 600 1200 1800 2400

NAD 83(86) COORDINATES (U. S. SURVEY FEET)		
GRID	NORTH	EAST
KK-41	1830245. 753	3045097. 798
LL-41	1830250. 587	3047719. 665
MM-41	1830241. 482	3050340. 742
NN-41	1830236. 410	3053019. 919
OO-41	1830275. 856	3055691. 609
PP-41	1830228. 048	3058361. 421
QQ-41	1830177. 609	3061044. 784
KK-42	1827594. 776	3045142. 938
LL-42	1827590. 920	3047725. 224
MM-42	1827587. 051	3050315. 441
NN-42	1827611. 184	3053010. 501
OO-42	1827635. 354	3055709. 632
PP-42	1827586. 045	3058374. 160
QQ-42	1827536. 452	3061054. 052
KK-43	1824940. 866	3045154. 946
LL-43	1824939. 296	3047730. 765
MM-43	1824937. 882	3050306. 462
NN-43	1824957. 577	3053000. 982
OO-43	1824978. 841	3055703. 279
PP-43	1824967. 155	3058386. 788
QQ-43	1824893. 491	3061059. 458
KK-44	1822289. 682	3045167. 648
LL-44	1822285. 741	3047752. 241
MM-44	1822281. 830	3050317. 459
NN-44	1822304. 107	3052974. 807
OO-44	1822326. 795	3055681. 125
PP-44	1822290. 016	3058356. 336
QQ-44	1822252. 907	3061055. 537
KK-45	1819638. 497	3045180. 349
LL-45	1819646. 305	3047773. 602
MM-45	1819629. 142	3050353. 788
NN-45	1819643. 395	3052948. 560
OO-45	1819674. 829	3055650. 827
PP-45	1819666. 070	3058326. 489
QQ-45	1819612. 337	3061064. 672

NOTE: SECTION CENTERS ARE COMPUTED FOR INFORMATION AND REFERENCE PURPOSES. LOCAL EVIDENCE (IF ANY) SHOULD BE EVALUATED IN EACH SECTION.

Theoretical Uncertainty (TU) of measurements = 0.30' (radius). reference: Title 865 IAC 1-12-8

DOSSIERS CONTAINING INFORMATION NECESSARY FOR RECOVERY AND USE OF SECTION CORNER MONUMENTATION AVAILABLE FROM PROJECT OFFICE.

Dale L. Grimes, PLS •S0452

LEGEND

△ CORNER MONUMENT SET - BERNTSEN A1NB, RT-1 OR D-1 ALUMINUM MONUMENT

+ NO MONUMENT FOUND / SET SEE CORNER DOSSIER

⊠ OTHER MONUMENTATION FOUND / SET SEE CORNER DOSSIER

HORIZONTAL DATUM IS BASED ON THE INDIANA STATE PLANE COORDINATE SYSTEM, WEST ZONE. ALL BEARINGS ARE REFERENCED TO GRID NORTH.

COMBINATION SCALE AND SEA LEVEL REDUCTION FACTOR: 0.9999408

DIMENSIONS SHOWN IN PARENTHESIS INDICATE GROUND LEVEL DISTANCES.

TIPPECANOE COUNTY SECTION CORNER PERPETUATION PROJECT

MICHAEL J. SPENCER, COUNTY SURVEYOR
DALE L. GRIMES, PLS, PROJECT MANAGER
COUNTY OFFICE BUILDING
20 N. THIRD STREET
LAFAYETTE, INDIANA 47901
(317) 423-9262

TIPPECANOE COUNTY BOARD OF COMMISSIONERS: • GENE JONES • KATHLEEN HUDSON • RUTH SHEDD •

DALE L. GRIMES REGISTERED No. S 0452 STATE OF INDIANA LAND SURVEYOR

TOWNSHIP 21 NORTH, RANGE 3 WEST
LAURAMIE TOWNSHIP - TIPPECANOE COUNTY, INDIANA

COMPUTED BY: Dale L. Grimes	RESEARCH BY: Anthony S. Ross	SHEET 21-3-D
DRAWN BY: Dale L. Grimes	DATE: 28 MAY 1997	
FIELD WORK: Grimes, Ross FROM: August 1996	TO: May 1997	PLOT DATE: 29 MAY 1997