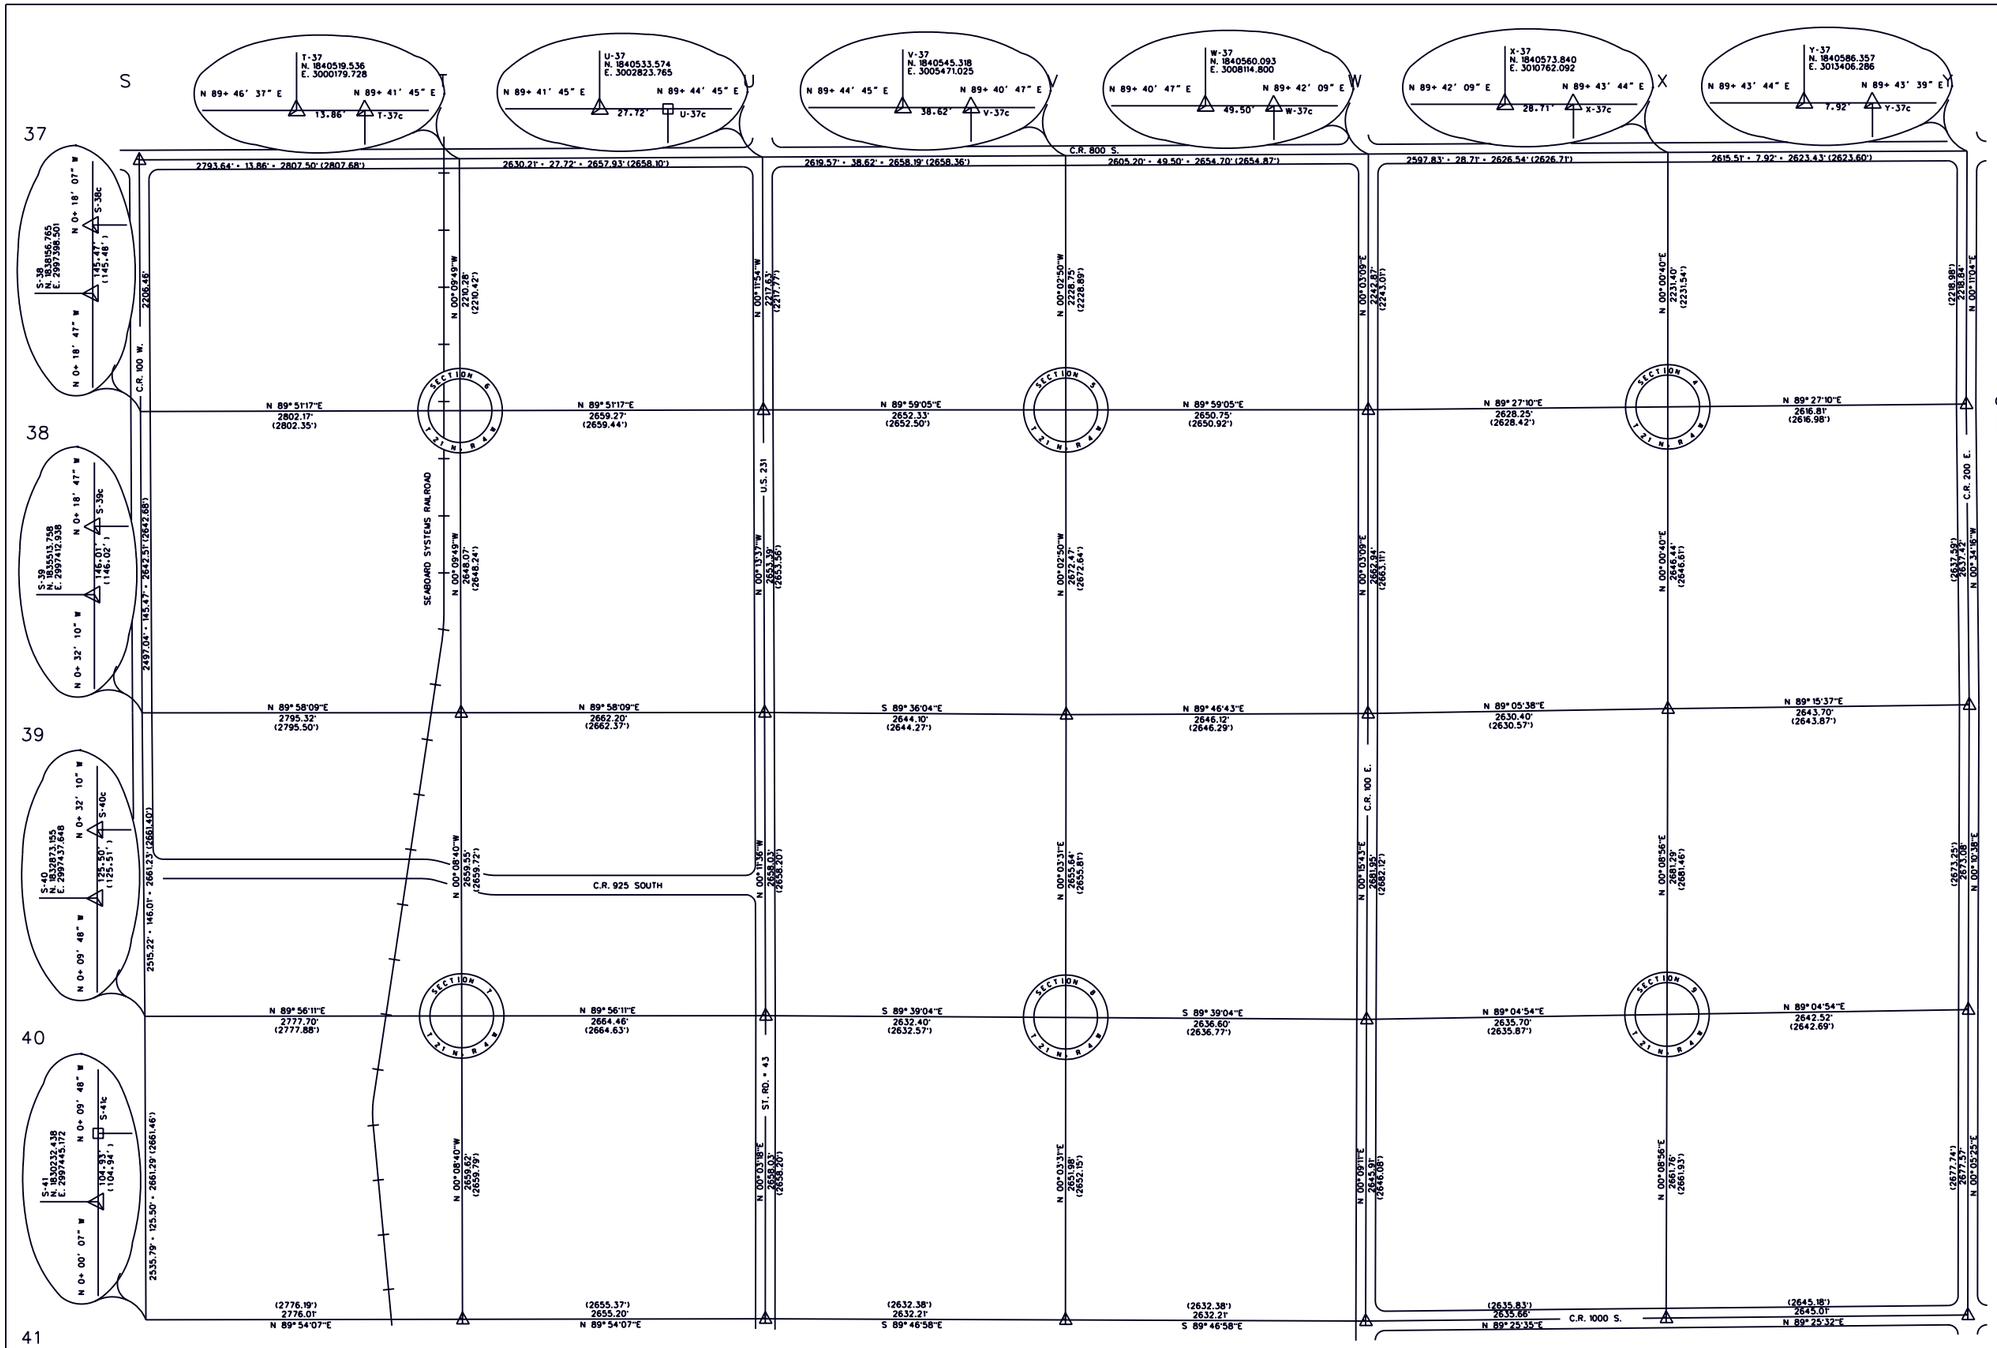

Scale: 1" = 600'

ROADS, STREAMS AND OTHER PHYSICAL FEATURES ARE NOT SHOWN TO SCALE

0 1200 2400
600 1800

NAD 83(86) COORDINATES (U. S. SURVEY FEET)		
GRID	NORTH	EAST
S-37	1840508.659	2997386.110
T-37c	1840519.609	3000193.587
U-37c	1840533.697	3002851.485
V-37c	1840545.534	3005509.642
W-37c	1840560.350	3008164.296
X-37c	1840573.976	3010790.800
Y-37c	1840586.395	3013414.206
S-38c	1838302.234	2997397.734
T-38	1838309.337	3000199.899
U-38	1838316.079	3002859.156
V-38	1838316.780	3005511.484
W-38	1838317.481	3008162.238
X-38	1838342.578	3010790.372
Y-38	1838367.565	3013407.063
S-39c	1835659.766	2997412.140
T-39	1835661.276	3000207.461
U-39	1835662.714	3002869.661
V-39	1835644.311	3005513.692
W-39	1835654.540	3008159.794
X-39	1835696.141	3010789.865
Y-39	1835730.277	3013433.347
S-40c	1832998.646	2997436.473
T-40	1833001.736	3000214.172
U-40	1833004.700	3002878.634
V-40	1832988.674	3005510.980
W-40	1832972.621	3008147.535
X-40	1833014.859	3010782.901
Y-40	1833057.206	3013425.085
S-41c	1830337.371	2997444.873
T-41	1830342.125	3000220.884
U-41	1830346.673	3002876.080
V-41	1830336.697	3005508.272
W-41	1830326.721	3008140.464
X-41	1830353.113	3010775.988
Y-41	1830379.635	3013420.864

NOTE: SECTION CENTERS ARE COMPUTED FOR INFORMATION AND REFERENCE PURPOSES. LOCAL EVIDENCE (IF ANY) SHOULD BE EVALUATED IN EACH SECTION.

Theoretical Uncertainty (TU) of measurements = 0.30' (radius). reference: Title 865 IAC 1-12-8

DOSSIERS CONTAINING INFORMATION NECESSARY FOR RECOVERY AND USE OF SECTION CORNER MONUMENTATION AVAILABLE FROM PROJECT OFFICE.

Dale L. Grimes, PLS •S0452

LEGEND

△ CORNER MONUMENT SET - BERNTSEN A1NB, RT-1 OR D-1 ALUMINUM MONUMENT

+ NO MONUMENT FOUND / SET SEE CORNER DOSSIER

⊠ OTHER MONUMENTATION FOUND / SET SEE CORNER DOSSIER

HORIZONTAL DATUM IS BASED ON THE INDIANA STATE PLANE COORDINATE SYSTEM, WEST ZONE. ALL BEARINGS ARE REFERENCED TO GRID NORTH.

COMBINATION SCALE AND SEA LEVEL REDUCTION FACTOR: 0.9999355

DIMENSIONS SHOWN IN PARENTHESIS INDICATE GROUND LEVEL DISTANCES.

TIPPECANOE COUNTY SECTION CORNER PERPETUATION PROJECT

MICHAEL J. SPENCER, COUNTY SURVEYOR
DALE L. GRIMES, PLS, PROJECT MANAGER
COUNTY OFFICE BUILDING
20 N. THIRD STREET
LAFAYETTE, INDIANA 47901
(317) 423-9262

TIPPECANOE COUNTY BOARD OF COMMISSIONERS: NOLA J. GENTRY • WILLIAM D. HAAN • GENE JONES

DALE L. GRIMES REGISTERED No. S 0452 STATE OF INDIANA LAND SURVEYOR

TOWNSHIP 21 NORTH, RANGE 4 WEST
RANDOLPH TOWNSHIP - TIPPECANOE COUNTY, INDIANA

COMPUTED BY: Dale L. Grimes	RESEARCH BY: Anthony S. Ross	SHEET
DRAWN BY: Dale L. Grimes	DATE: 29 January 1997	21-4-A
FIELD WORK: Grimes, Long, Ross		PLOT DATE:
FROM: November 1995	TO: December 1996	