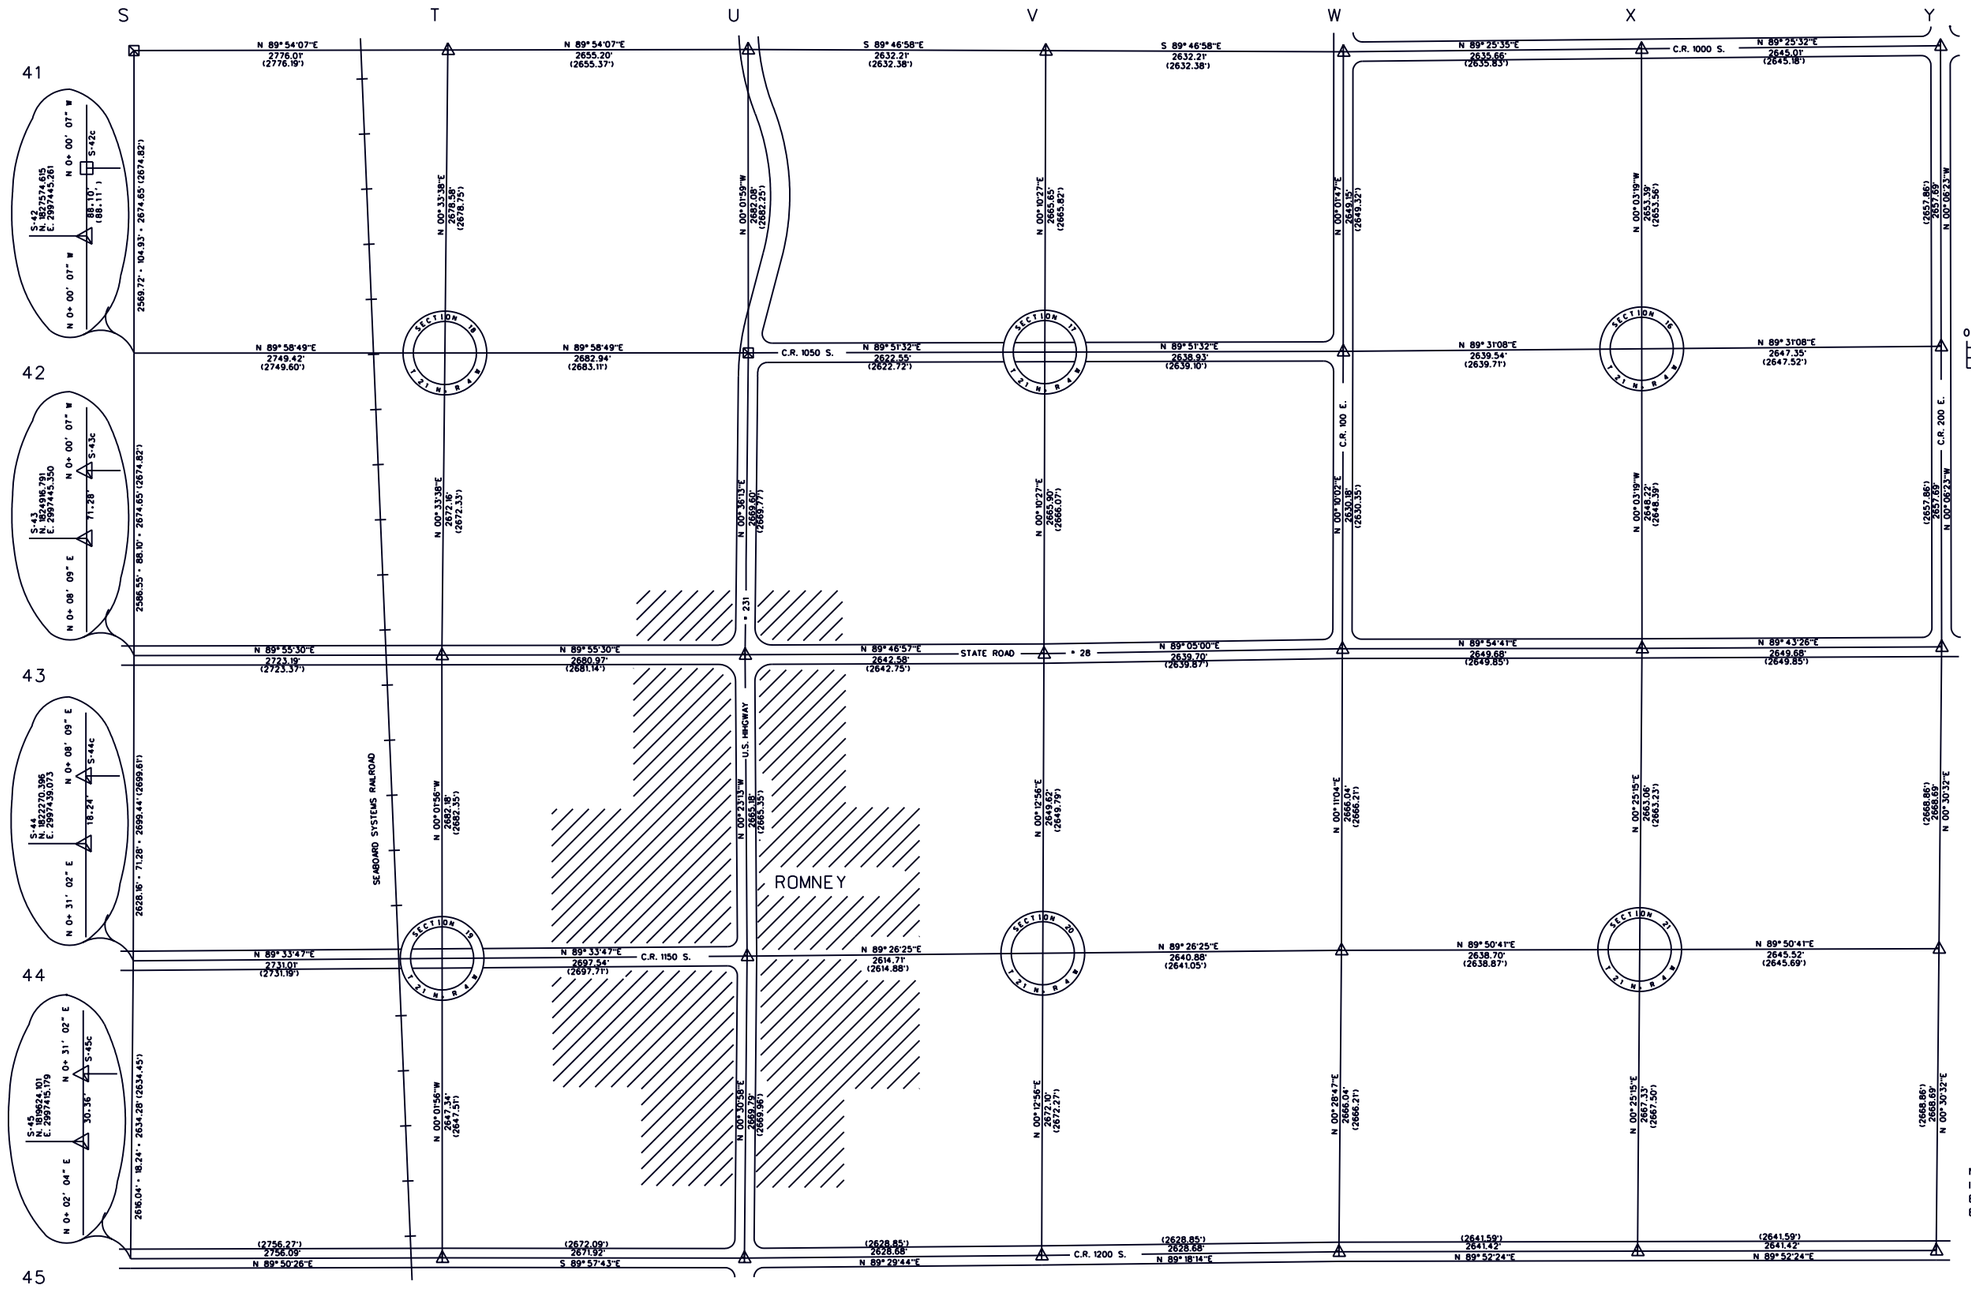

Scale: 1" = 600'

ROADS, STREAMS AND OTHER PHYSICAL FEATURES ARE NOT SHOWN TO SCALE

0 1200 2400
600 1800

NAD 83(86) COORDINATES (U.S. SURVEY FEET)		
GRID	NORTH	EAST
S-41c	1830337.371	2997444.873
T-41	1830342.125	3000220.884
U-41	1830346.673	3002876.080
V-41	1830336.697	3005508.272
W-41	1830326.721	3008140.464
X-41	1830353.113	3010775.988
Y-41	1830379.635	3013420.864
S-42c	1827662.719	2997445.258
T-42	1827663.670	3000194.678
U-42	1827664.598	3002877.621
V-42	1827671.062	3005500.166
W-42	1827677.567	3008139.093
X-42	1827699.726	3010778.543
Y-42	1827721.952	3013425.802
S-43c	1824988.067	2997445.347
T-43	1824991.633	3000168.535
U-43	1824995.145	3002849.499
V-43	1825005.171	3005492.059
W-43	1825047.402	3008131.417
X-43	1825051.506	3010781.093
Y-43	1825064.269	3013430.741
S-44c	1822288.635	2997439.116
T-44	1822309.459	3000170.043
U-44	1822330.028	3002867.502
V-44	1822355.573	3005482.088
W-44	1822381.374	3008122.841
X-44	1822388.519	3010761.528
Y-44	1822395.683	3013407.042
S-45c	1819654.458	2997415.453
T-45	1819662.121	3000171.531
U-45	1819660.350	3002843.450
V-45	1819683.489	3005472.032
W-45	1819715.427	3008100.521
X-45	1819721.262	3010741.932
Y-45	1819727.097	3013383.343

NOTE: SECTION CENTERS ARE COMPUTED FOR INFORMATION AND REFERENCE PURPOSES. LOCAL EVIDENCE (IF ANY) SHOULD BE EVALUATED IN EACH SECTION.

Theoretical Uncertainty (TU) of measurements = 0.30' (radius). reference: Title 865 IAC 1-12-8

DOSSIERS CONTAINING INFORMATION NECESSARY FOR RECOVERY AND USE OF SECTION CORNER MONUMENTATION AVAILABLE FROM PROJECT OFFICE.

Dale L. Grimes, PLS #S0452

LEGEND

△ CORNER MONUMENT SET - BERNTSEN A1NB. RT-1 OR D-1 ALUMINUM MONUMENT

+ NO MONUMENT FOUND / SET SEE CORNER DOSSIER

⊠ OTHER MONUMENTATION FOUND / SET SEE CORNER DOSSIER

HORIZONTAL DATUM IS BASED ON THE INDIANA STATE PLANE COORDINATE SYSTEM, WEST ZONE. ALL BEARINGS ARE REFERENCED TO GRID NORTH.

COMBINATION SCALE AND SEA LEVEL REDUCTION FACTOR: 0.9999355

DIMENSIONS SHOWN IN PARENTHESIS INDICATE GROUND LEVEL DISTANCES.

TIPPECANOE COUNTY SECTION CORNER PERPETUATION PROJECT

MICHAEL J. SPENCER, COUNTY SURVEYOR
DALE L. GRIMES, PLS, PROJECT MANAGER
COUNTY OFFICE BUILDING
20 N. THIRD STREET
LAFAYETTE, INDIANA 47901
(317) 423-9262

TIPPECANOE COUNTY BOARD OF COMMISSIONERS: NOLA J. GENTRY • WILLIAM D. HAAN • GENE JONES

DALE L. GRIMES REGISTERED No. S 0452 STATE OF INDIANA LAND SURVEYOR

TOWNSHIP 21 NORTH, RANGE 4 WEST
RANDOLPH TOWNSHIP - TIPPECANOE COUNTY, INDIANA

COMPUTED BY: Dale L. Grimes	RESEARCH BY: Anthony S. Ross	SHEET
DRAWN BY: Dale L. Grimes	DATE: 30 January 1997	21-4-C
FIELD WORK: Grimes, Long, Ross		
FROM: November 1995	TO: October 1996	PLOT DATE: