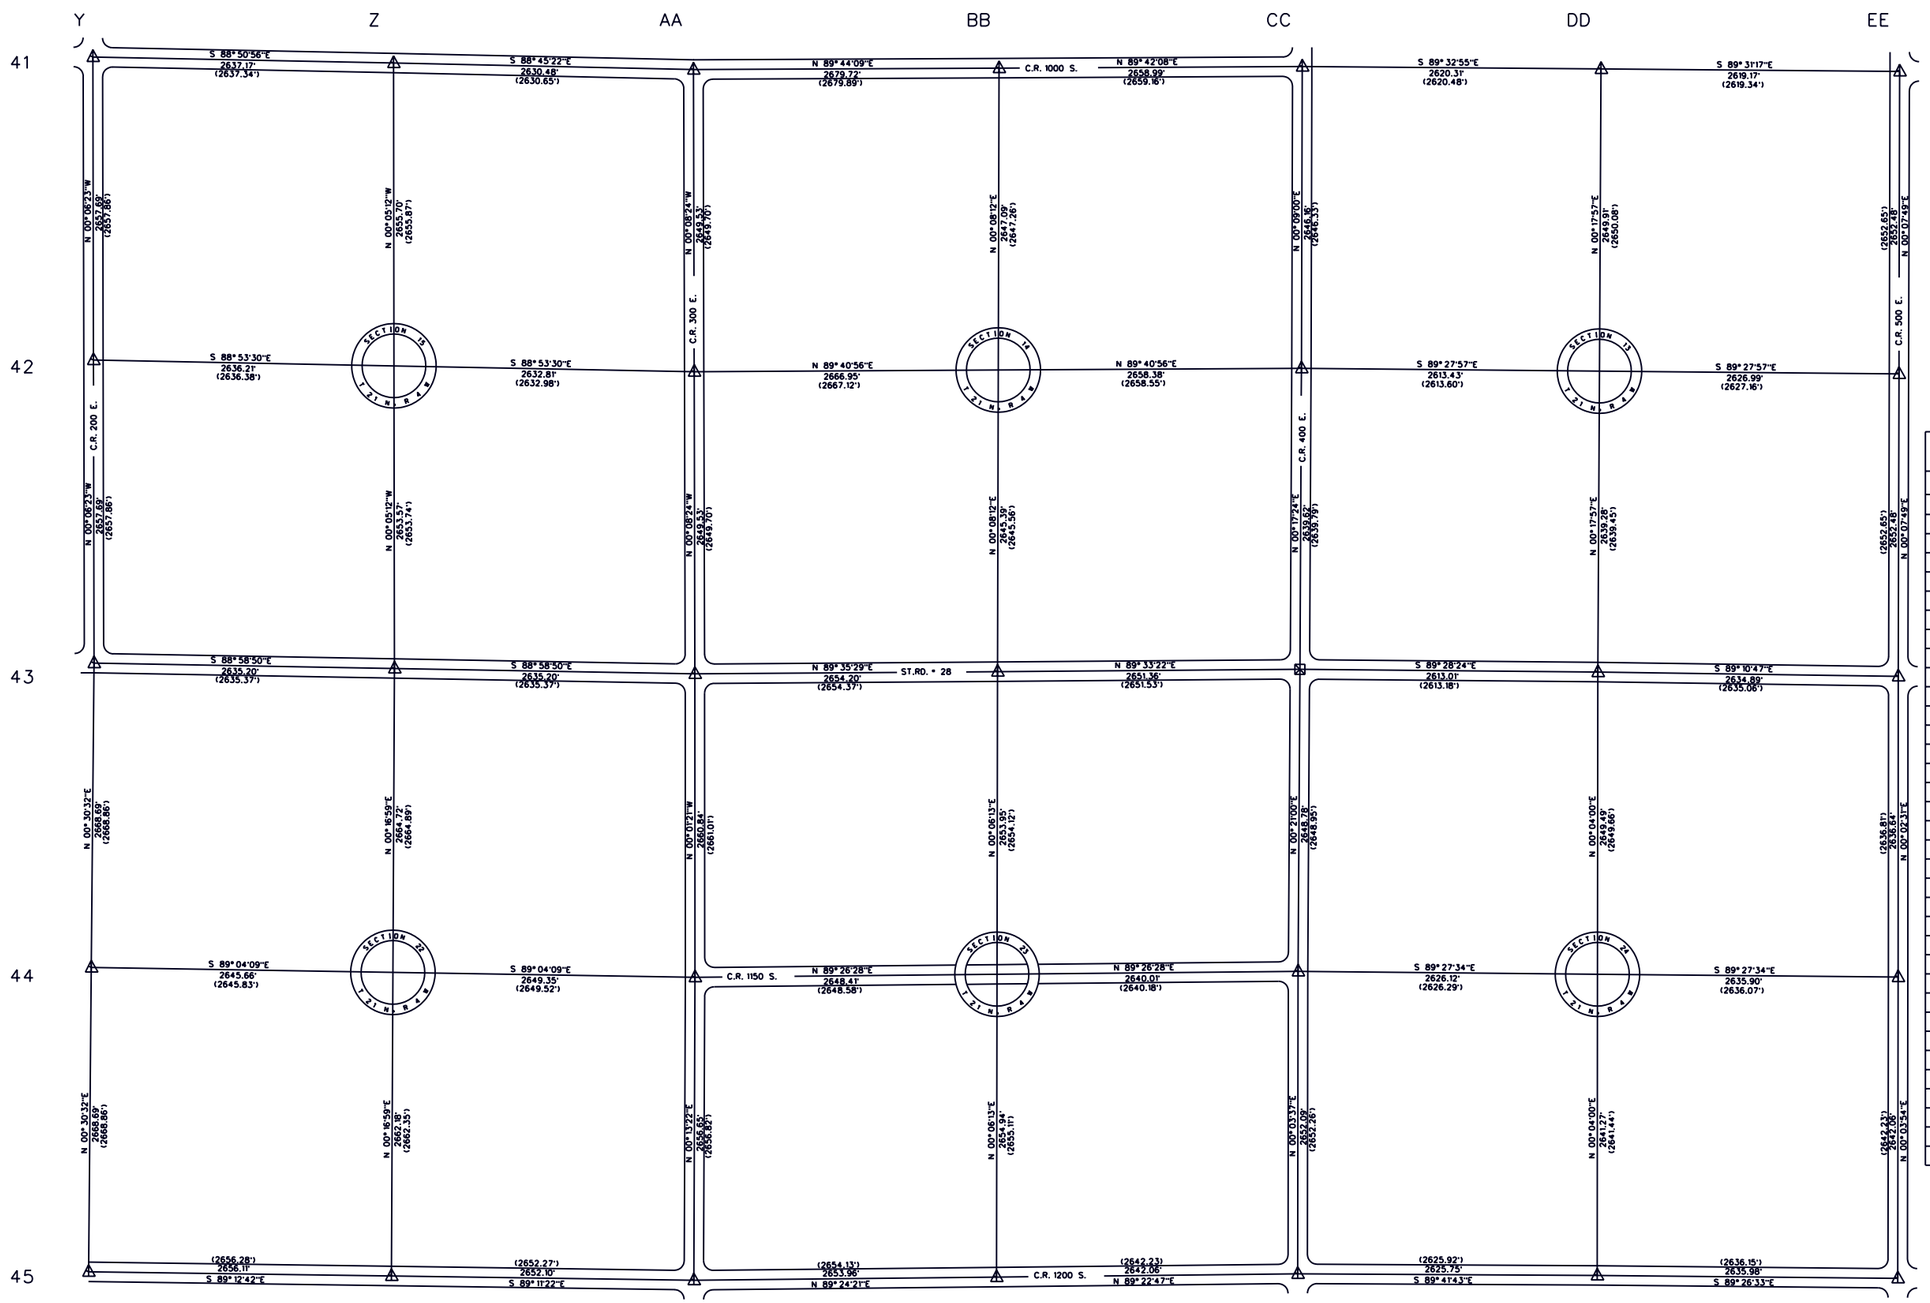

Scale: 1" = 600'

ROADS, STREAMS AND OTHER PHYSICAL FEATURES ARE NOT SHOWN TO SCALE

0 1200 2400
600 1800

NAD 83(86) COORDINATES (U. S. SURVEY FEET)		
GRID	NORTH	EAST
Y-41	1830379.635	3013420.864
Z-41	1830326.657	3016057.501
AA-41	1830269.554	3018687.359
BB-41	1830281.906	3021367.054
CC-41	1830295.720	3024026.008
DD-41	1830275.076	3026646.233
EE-41	1830253.195	3029265.310
Y-42	1827721.952	3013425.802
Z-42	1827670.958	3016061.515
AA-42	1827620.030	3018693.834
BB-42	1827634.822	3021360.744
CC-42	1827649.565	3024019.080
DD-42	1827625.205	3026632.396
EE-42	1827600.719	3029259.274
Y-43	1825064.269	3013430.741
Z-43	1825017.388	3016065.525
AA-43	1824970.506	3018700.308
BB-43	1824989.439	3021354.438
CC-43	1825009.983	3024005.717
DD-43	1824985.963	3026618.614
EE-43	1824948.243	3029253.237
Y-44	1822395.683	3013407.042
Z-44	1822352.704	3016052.354
AA-44	1822309.665	3018701.351
BB-44	1822335.498	3021349.640
CC-44	1822361.249	3023989.527
DD-44	1822336.471	3026615.529
EE-44	1822311.601	3029251.312
Y-45	1819727.097	3013383.343
Z-45	1819690.556	3016039.196
AA-45	1819653.037	3018691.026
BB-45	1819680.560	3021344.840
CC-45	1819709.161	3023986.742
DD-45	1819695.201	3026612.454
EE-45	1819669.547	3029248.314

NOTE: SECTION CENTERS ARE COMPUTED FOR INFORMATION AND REFERENCE PURPOSES. LOCAL EVIDENCE (IF ANY) SHOULD BE EVALUATED IN EACH SECTION.

Theoretical Uncertainty (TU) of measurements = 0.30' (radius). reference: Title 865 IAC 1-12-8

DOSSIERS CONTAINING INFORMATION NECESSARY FOR RECOVERY AND USE OF SECTION CORNER MONUMENTATION AVAILABLE FROM PROJECT OFFICE.

Dale L. Grimes, PLS #S0452

LEGEND

△ CORNER MONUMENT SET - BERNTSEN A1NB, RT-1 OR D-1 ALUMINUM MONUMENT

+ NO MONUMENT FOUND / SET SEE CORNER DOSSIER

⊠ OTHER MONUMENTATION FOUND / SET SEE CORNER DOSSIER

HORIZONTAL DATUM IS BASED ON THE INDIANA STATE PLANE COORDINATE SYSTEM, WEST ZONE. ALL BEARINGS ARE REFERENCED TO GRID NORTH.

COMBINATION SCALE AND SEA LEVEL REDUCTION FACTOR: 0.9999355

DIMENSIONS SHOWN IN PARENTHESIS INDICATE GROUND LEVEL DISTANCES.

TIPPECANOE COUNTY SECTION CORNER PERPETUATION PROJECT

MICHAEL J. SPENCER, COUNTY SURVEYOR
DALE L. GRIMES, PLS, PROJECT MANAGER
COUNTY OFFICE BUILDING
20 N. THIRD STREET
LAFAYETTE, INDIANA 47901
(317) 423-9262

TIPPECANOE COUNTY BOARD OF COMMISSIONERS: NOLA J. GENTRY • WILLIAM D. HAAN • GENE JONES

DALE L. GRIMES REGISTERED No. S 0452 STATE OF INDIANA LAND SURVEYOR

TOWNSHIP 21 NORTH, RANGE 4 WEST
LAURAMIE TOWNSHIP - TIPPECANOE COUNTY, INDIANA

COMPUTED BY: Dale L. Grimes	RESEARCH BY: Anthony S. Ross	SHEET
DRAWN BY: Dale L. Grimes	DATE: 3 February 1997	21-4-D
FIELD WORK: Grimes, Long, Ross		PLOT DATE:
FROM: January 1996	TO: November 1996	