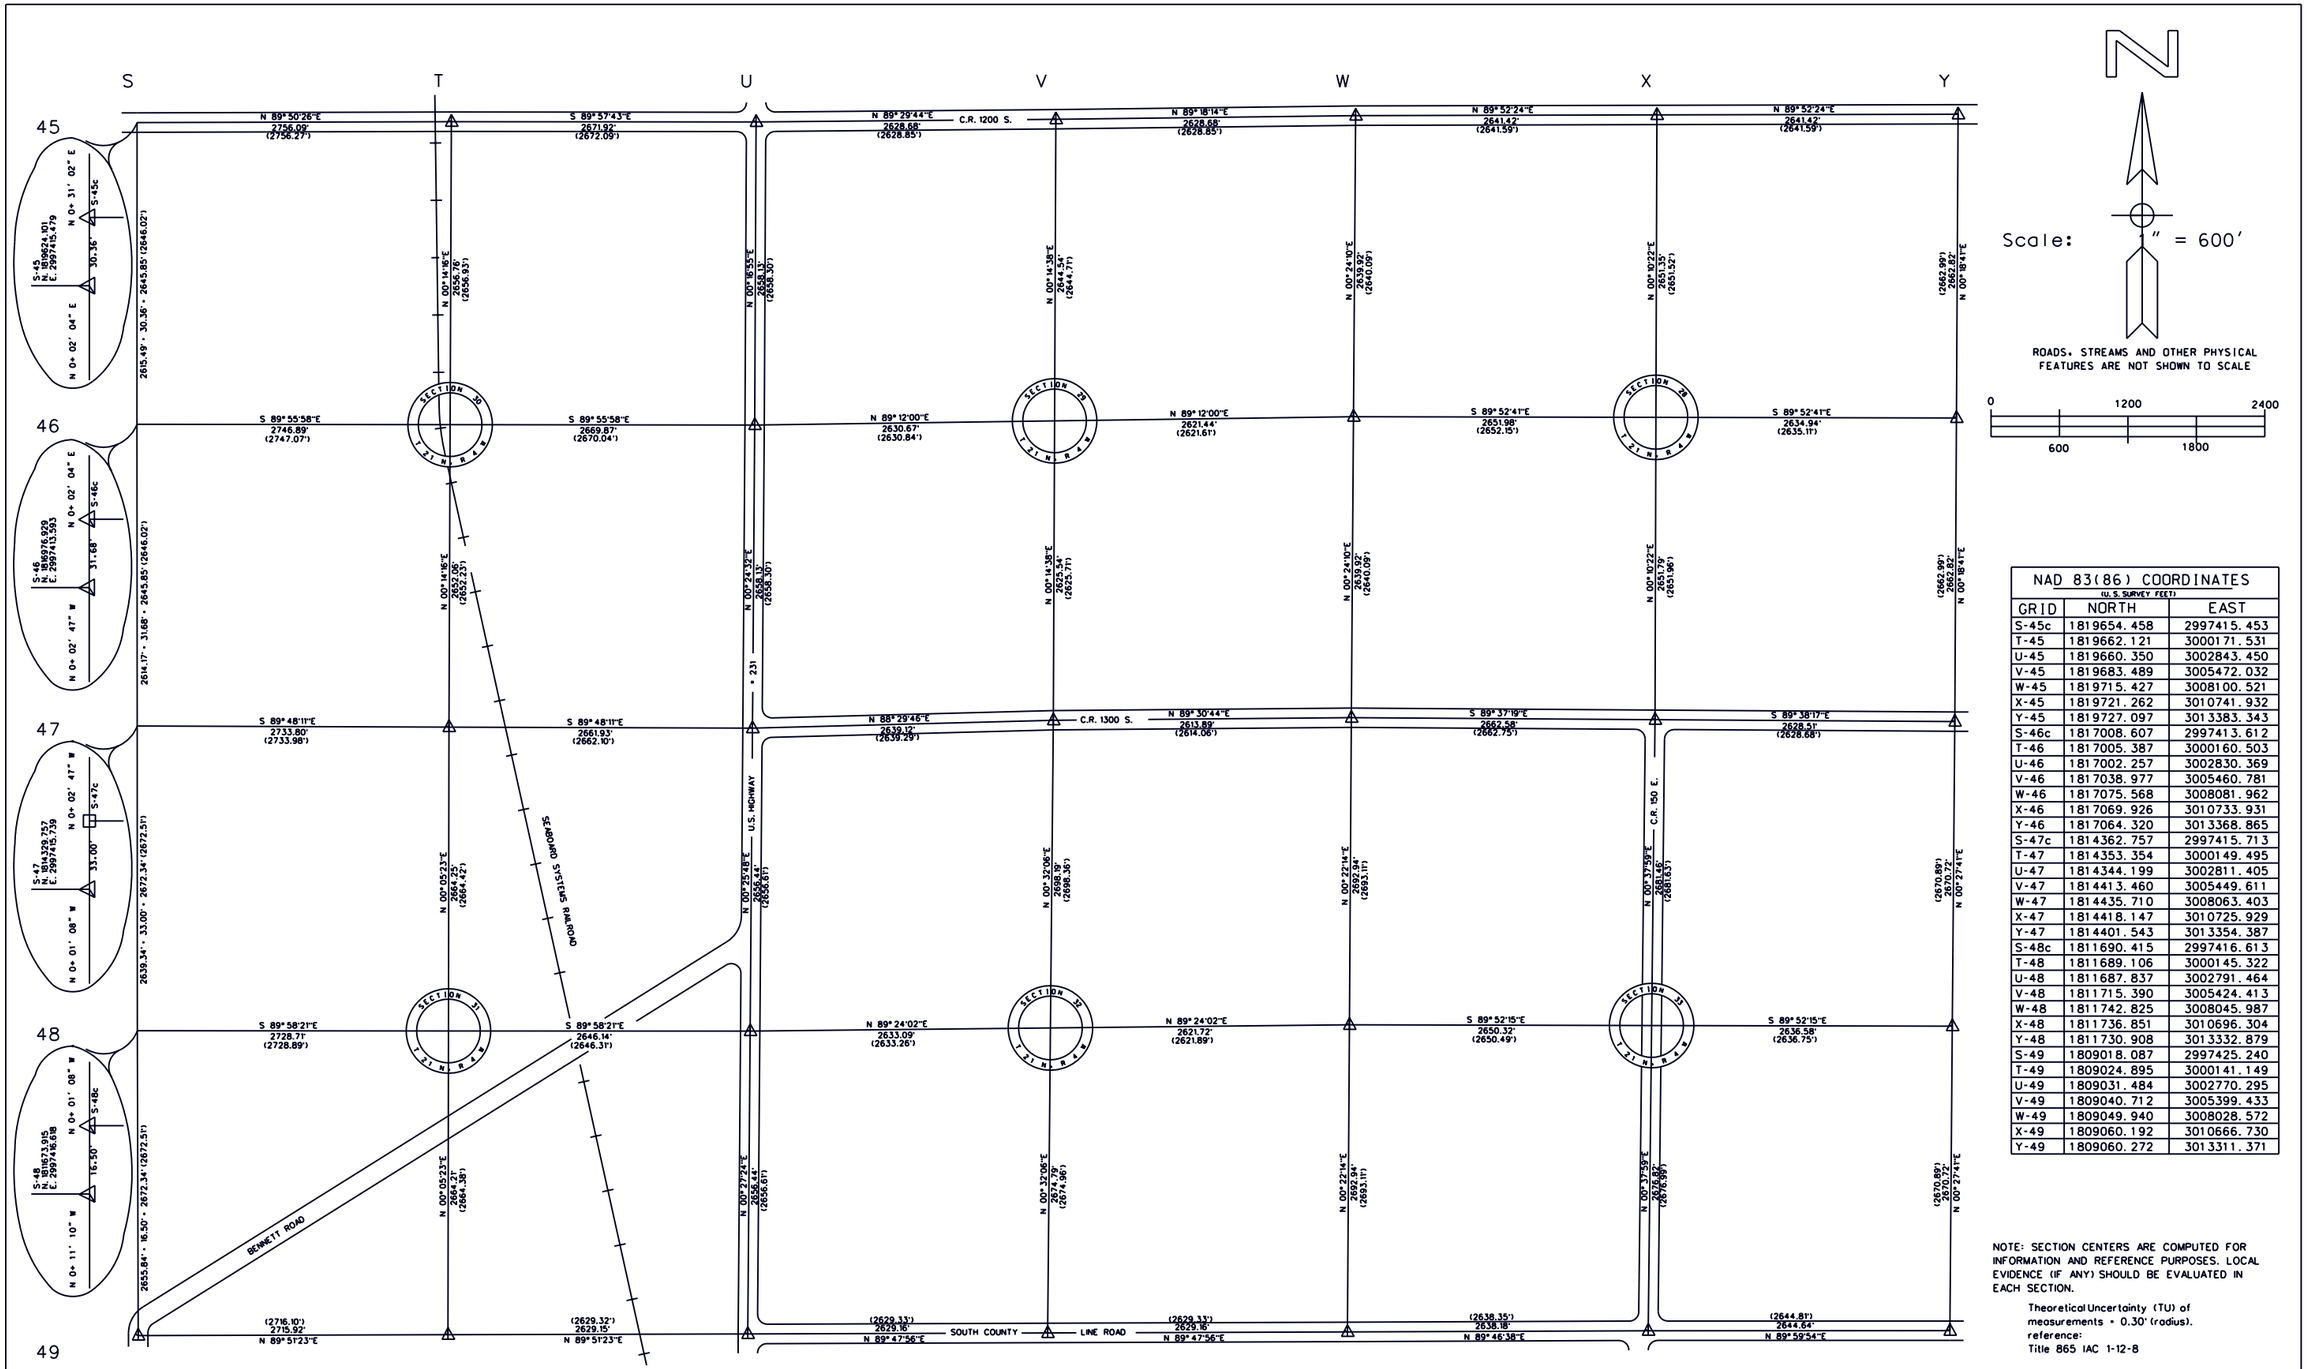

NAD 83(86) COORDINATES (U. S. SURVEY FEET)		
GRID	NORTH	EAST
S-45c	1819654. 458	2997415. 453
T-45	1819662. 121	3000171. 531
U-45	1819660. 350	3002843. 450
V-45	1819683. 489	3005472. 032
W-45	1819715. 427	3008100. 521
X-45	1819721. 262	3010741. 932
Y-45	1819727. 097	3013383. 343
S-46c	1817008. 607	2997413. 612
T-46	1817005. 387	3000160. 503
U-46	1817002. 257	3002830. 369
V-46	1817038. 977	3005460. 781
W-46	1817075. 568	3008081. 962
X-46	1817069. 926	3010733. 931
Y-46	1817064. 320	3013368. 865
S-47c	1814362. 757	2997415. 713
T-47	1814353. 354	3000149. 495
U-47	1814344. 199	3002811. 405
V-47	1814413. 460	3005449. 611
W-47	1814435. 710	3008063. 403
X-47	1814418. 147	3010725. 929
Y-47	1814401. 543	3013354. 387
S-48c	1811690. 415	2997416. 613
T-48	1811689. 106	3000145. 322
U-48	1811687. 837	3002791. 464
V-48	1811715. 390	3005424. 413
W-48	1811742. 825	3008045. 987
X-48	1811736. 851	3010696. 304
Y-48	1811730. 908	3013332. 879
S-49	1809018. 087	2997425. 240
T-49	1809024. 895	3000141. 149
U-49	1809031. 484	3002770. 295
V-49	1809040. 712	3005399. 433
W-49	1809049. 940	3008028. 572
X-49	1809060. 192	3010666. 730
Y-49	1809060. 272	3013311. 371

NOTE: SECTION CENTERS ARE COMPUTED FOR INFORMATION AND REFERENCE PURPOSES. LOCAL EVIDENCE (IF ANY) SHOULD BE EVALUATED IN EACH SECTION.

Theoretical Uncertainty (TU) of measurements = 0.30' (radius). reference: Title 865 IAC 1-12-8

DOSSIERS CONTAINING INFORMATION NECESSARY FOR RECOVERY AND USE OF SECTION CORNER MONUMENTATION AVAILABLE FROM PROJECT OFFICE.

Dale L. Grimes, PLS #S0452

LEGEND

△ CORNER MONUMENT SET - BERNTSEN A1NB, RT-1 OR D-1 ALUMINUM MONUMENT

\+ NO MONUMENT FOUND / SET SEE CORNER DOSSIER

⊠ OTHER MONUMENTATION FOUND / SET SEE CORNER DOSSIER

HORIZONTAL DATUM IS BASED ON THE INDIANA STATE PLANE COORDINATE SYSTEM, WEST ZONE. ALL BEARINGS ARE REFERENCED TO GRID NORTH.

COMBINATION SCALE AND SEA LEVEL REDUCTION FACTOR: 0.9999355

DIMENSIONS SHOWN IN PARENTHESIS INDICATE GROUND LEVEL DISTANCES.

TIPPECANOE COUNTY SECTION CORNER PERPETUATION PROJECT

MICHAEL J. SPENCER, COUNTY SURVEYOR
DALE L. GRIMES, PLS, PROJECT MANAGER
COUNTY OFFICE BUILDING
20 N. THIRD STREET
LAFAYETTE, INDIANA 47901
(317) 423-9262

TIPPECANOE COUNTY BOARD OF COMMISSIONERS: NOLA J. GENTRY • WILLIAM D. HAAN • GENE JONES

DALE L. GRIMES REGISTERED No. S 0452 STATE OF INDIANA LAND SURVEYOR

TOWNSHIP 21 NORTH, RANGE 4 WEST
RANDOLPH TOWNSHIP - TIPPECANOE COUNTY, INDIANA

COMPUTED BY: Dale L. Grimes	RESEARCH BY: Anthony S. Ross	SHEET
DRAWN BY: Dale L. Grimes	DATE: 30 January 1997	21-4-E
FIELD WORK: Grimes, Long, Ross		PLOT DATE:
FROM: November 1995	TO: November 1996	