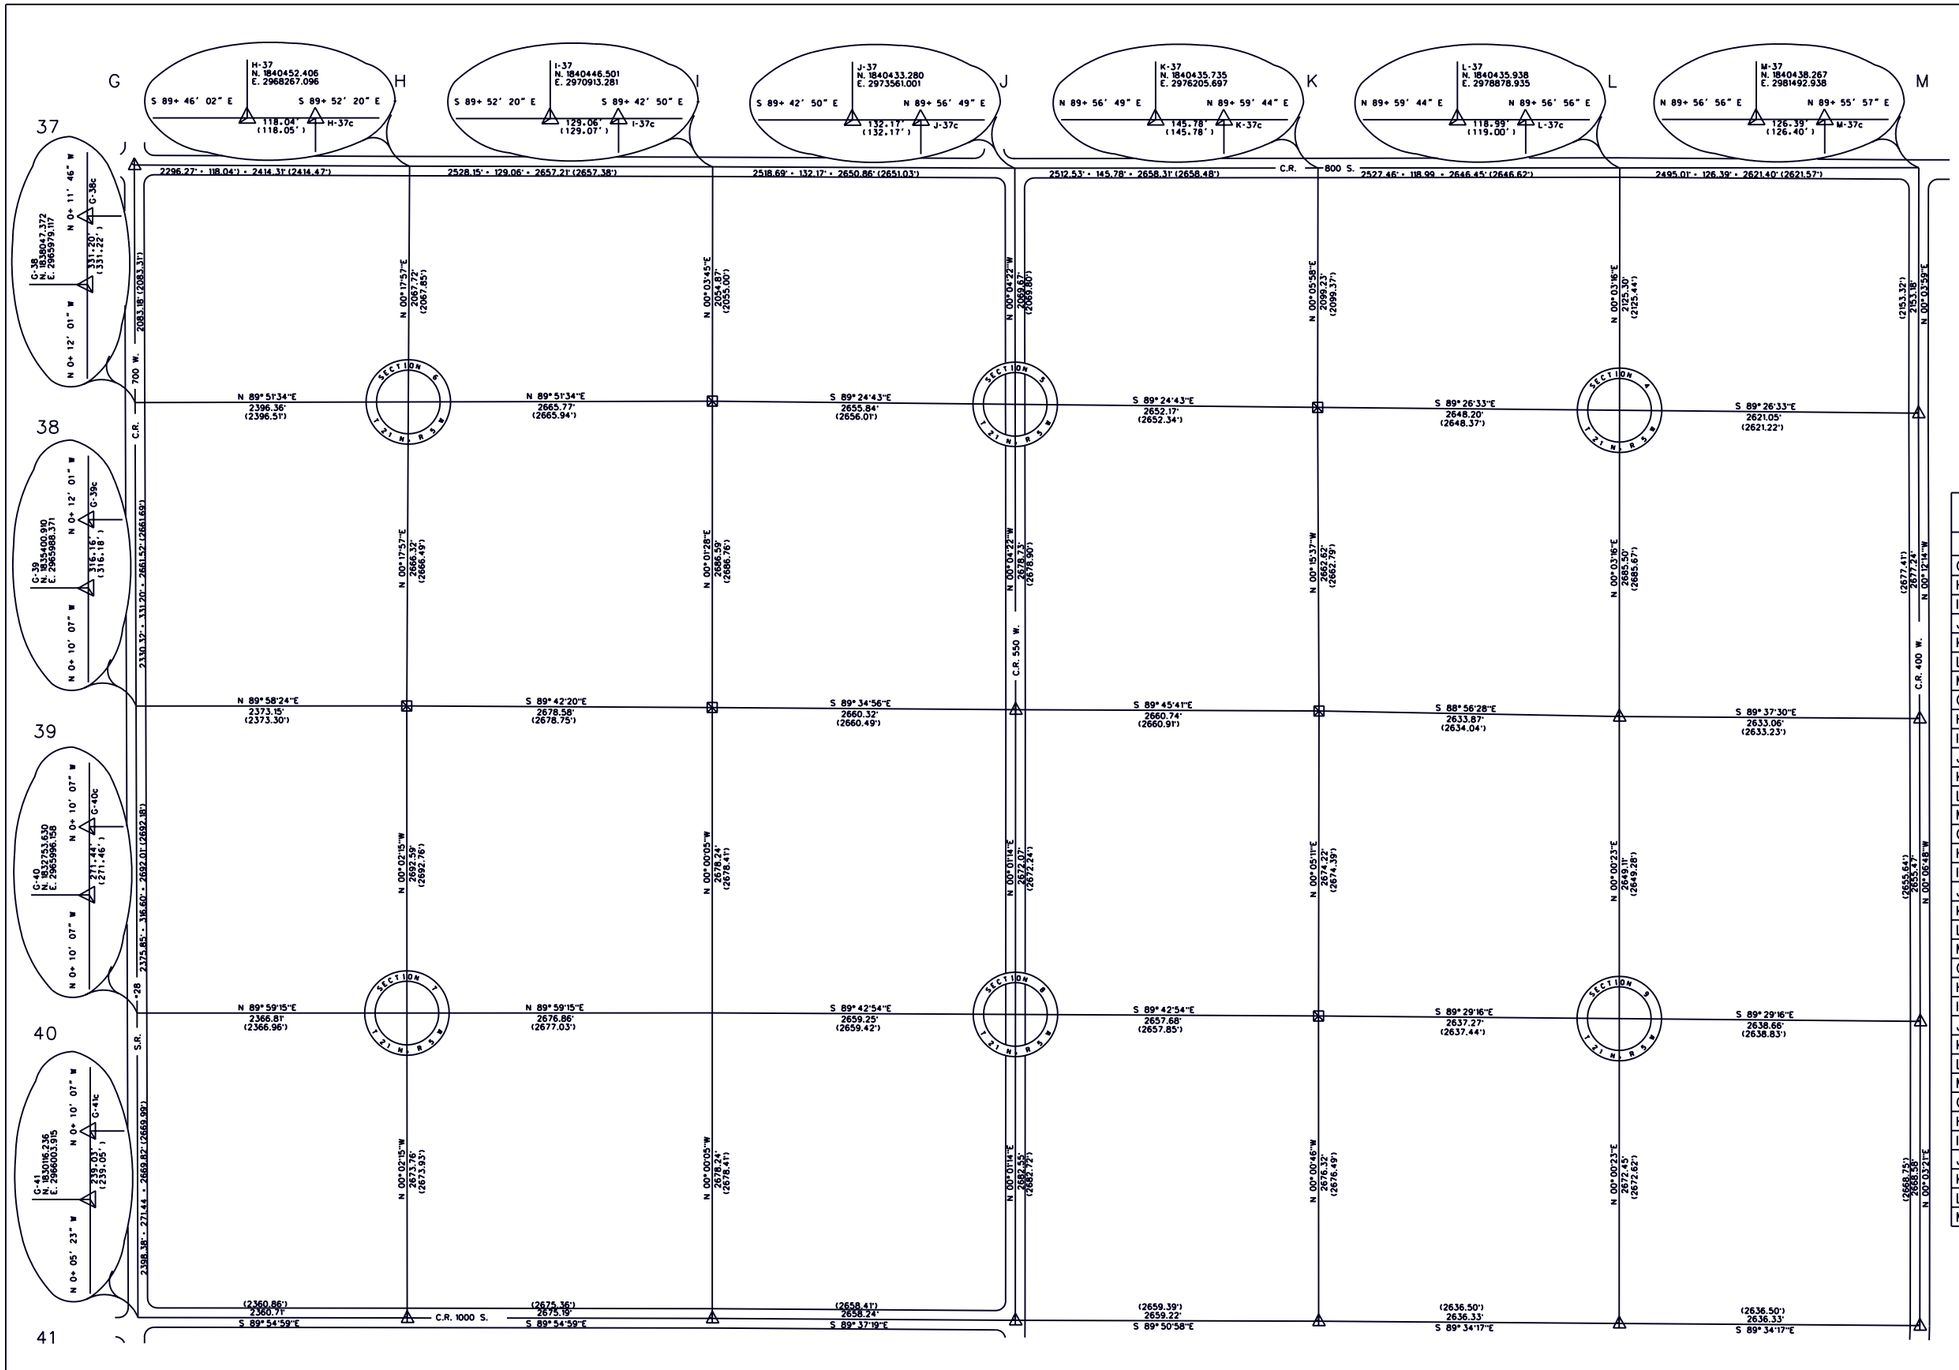

Scale: 1" = 600'

ROADS, STREAMS AND OTHER PHYSICAL FEATURES ARE NOT SHOWN TO SCALE

0 1200 2400
600 1800

NAD 83(86) COORDINATES (U. S. SURVEY FEET)		
GRID	NORTH	EAST
G-37	1840461.736	2965970.848
H-37c	1840452.143	2968385.136
I-37c	1840445.856	2971042.342
J-37c	1840433.403	2973693.167
K-37c	1840435.746	2976351.477
L-37c	1840436.044	2978997.928
M-37c	1840438.416	2981619.330
G-38c	1838378.569	2965977.982
H-38	1838384.450	2968374.338
I-38	1838390.992	2971040.104
J-38	1838363.737	2973695.800
K-38	1838336.521	2976347.835
L-38	1838310.749	2978995.906
M-38	1838285.241	2981616.833
G-39c	1835717.068	2965987.266
H-39	1835718.171	2968360.414
I-39	1835704.405	2971038.959
J-39	1835685.011	2973699.208
K-39	1835673.931	2976359.929
L-39	1835625.253	2978993.351
M-39	1835608.015	2981626.359
G-40c	1833025.066	2965995.359
H-40	1833025.582	2968362.170
I-40	1833026.166	2971039.030
J-40	1833012.938	2973698.248
K-40	1832999.718	2976355.894
L-40	1832976.141	2978993.054
M-40	1832952.551	2981631.610
G-41c	1830355.264	2966003.212
H-41	1830351.825	2968363.914
I-41	1830347.927	2971039.101
J-41	1830330.387	2973697.284
K-41	1830323.403	2976356.494
L-41	1830303.687	2978992.755
M-41	1830283.972	2981629.015

NOTE: SECTION CENTERS ARE COMPUTED FOR INFORMATION AND REFERENCE PURPOSES. LOCAL EVIDENCE (IF ANY) SHOULD BE EVALUATED IN EACH SECTION.

Theoretical Uncertainty (TU) of measurements = 0.30' (radius). reference: Title 865 IAC 1-12-8

DOSSIERS CONTAINING INFORMATION NECESSARY FOR RECOVERY AND USE OF SECTION CORNER MONUMENTATION AVAILABLE FROM PROJECT OFFICE.

Dale L. Grimes, PLS •S0452

LEGEND

- △ CORNER MONUMENT SET - BERNTSEN A1NB, RT-1 OR D-1 ALUMINUM MONUMENT
- + NO MONUMENT FOUND / SET SEE CORNER DOSSIER
- ⊠ OTHER MONUMENTATION FOUND / SET SEE CORNER DOSSIER

HORIZONTAL DATUM IS BASED ON THE INDIANA STATE PLANE COORDINATE SYSTEM, WEST ZONE. ALL BEARINGS ARE REFERENCED TO GRID NORTH.

COMBINATION SCALE AND SEA LEVEL REDUCTION FACTOR: 0.9999355

DIMENSIONS SHOWN IN PARENTHESIS INDICATE GROUND LEVEL DISTANCES.

TIPPECANOE COUNTY SECTION CORNER PERPETUATION PROJECT

MICHAEL J. SPENCER, COUNTY SURVEYOR
DALE L. GRIMES, PLS, PROJECT MANAGER
COUNTY OFFICE BUILDING
20 N. THIRD STREET
LAFAYETTE, INDIANA 47901
(317) 423-9262

TIPPECANOE COUNTY BOARD OF COMMISSIONERS: NOLA J. GENTRY • WILLIAM D. HAAN • GENE JONES

DALE L. GRIMES REGISTERED No. S 0452 STATE OF INDIANA LAND SURVEYOR

TOWNSHIP 21 NORTH, RANGE 5 WEST
JACKSON TOWNSHIP - TIPPECANOE COUNTY, INDIANA

COMPUTED BY: Dale L. Grimes	RESEARCH BY: Anthony S. Ross	SHEET
DRAWN BY: Dale L. Grimes	DATE:	21-5-A
FIELD WORK: Grimes, Long, Ross		PLOT DATE:
FROM: March 1995	TO: December 1995	