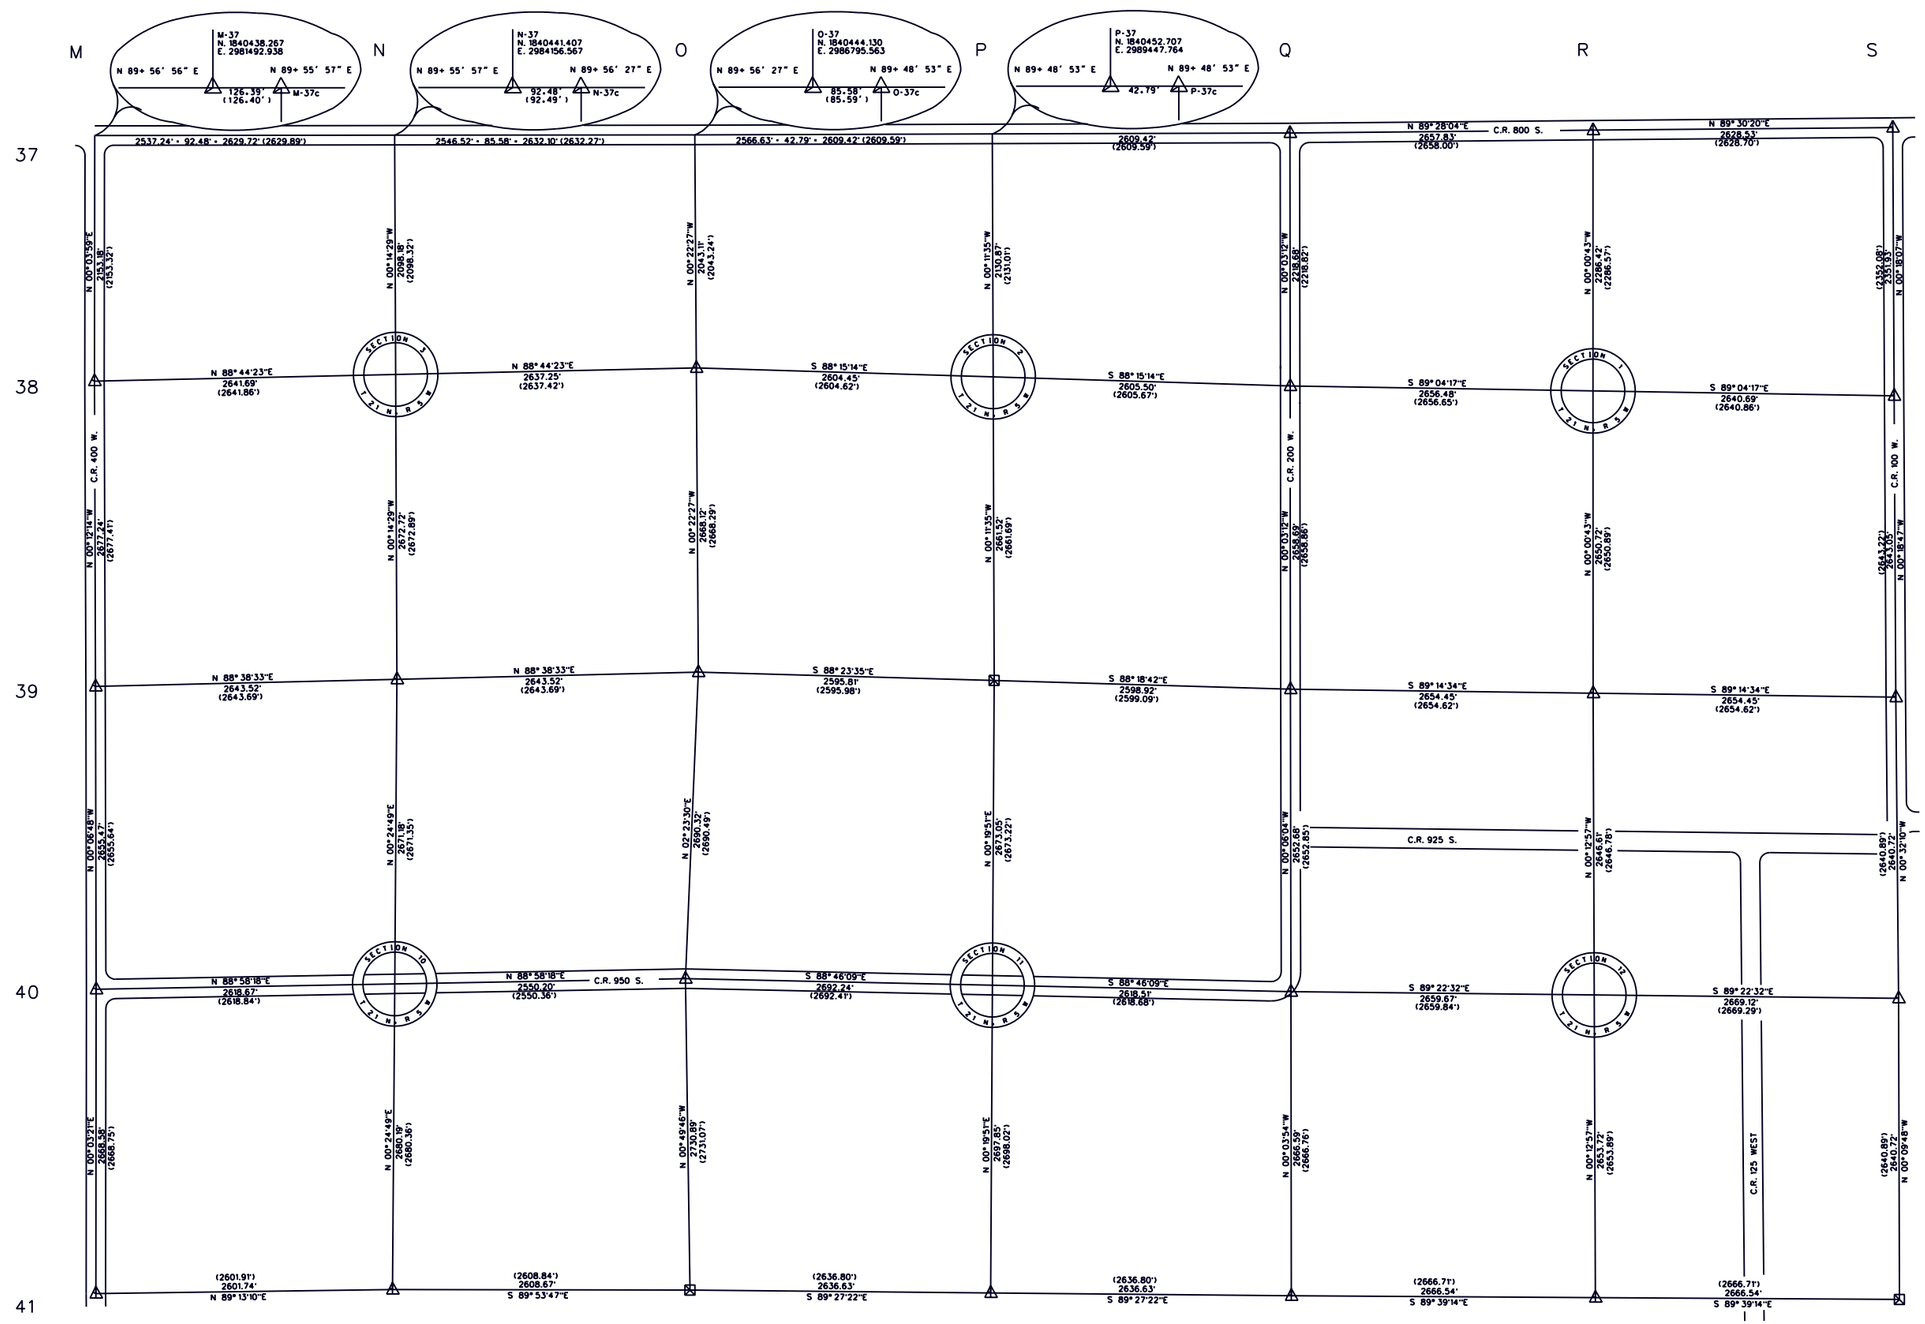

Scale: 1" = 600'

ROADS, STREAMS AND OTHER PHYSICAL FEATURES ARE NOT SHOWN TO SCALE

0 600 1200 1800 2400

NAD 83(86) COORDINATES (U. S. SURVEY FEET)		
GRID	NORTH	EAST
M-37c	1840438.416	2981619.330
N-37c	1840441.502	2984249.047
O-37c	1840444.407	2986881.147
P-37c	1840452.846	2989490.556
Q-37	1840461.284	2992099.964
R-37	1840485.976	2994757.682
S-37	1840508.659	2997386.110
M-38	1838285.241	2981616.833
N-38	1838343.341	2984257.883
O-38	1838401.343	2986894.490
P-38	1838321.989	2989497.736
Q-38	1838242.603	2992102.026
R-38	1838199.556	2994758.162
S-38	1838156.765	2997398.501
M-39	1835608.015	2981626.359
N-39	1835670.647	2984269.137
O-39	1835733.280	2986911.915
P-39	1835660.486	2989506.704
Q-39	1835583.914	2992104.497
R-39	1835548.836	2994758.717
S-39	1835513.758	2997412.938
M-40	1832952.551	2981631.610
N-40	1832999.541	2984249.856
O-40	1833045.304	2986799.644
P-40	1832987.477	2989491.268
Q-40	1832931.234	2992109.173
R-40	1832902.244	2994768.688
S-40	1832873.151	2997437.648
M-41	1830283.972	2981629.015
N-41	1830319.420	2984230.509
O-41	1830314.698	2986839.176
P-41	1830289.672	2989475.688
Q-41	1830264.646	2992112.199
R-41	1830248.542	2994778.686
S-41	1830232.439	2997445.172

NOTE: SECTION CENTERS ARE COMPUTED FOR INFORMATION AND REFERENCE PURPOSES. LOCAL EVIDENCE (IF ANY) SHOULD BE EVALUATED IN EACH SECTION.

Theoretical Uncertainty (TU) of measurements = 0.30' (radius). reference: Title 865 IAC 1-12-8

DOSSIERS CONTAINING INFORMATION NECESSARY FOR RECOVERY AND USE OF SECTION CORNER MONUMENTATION AVAILABLE FROM PROJECT OFFICE.

Dale L. Grimes, PLS *S0452

LEGEND

△ CORNER MONUMENT SET - BERNTSEN A1NB, RT-1 OR D-1 ALUMINUM MONUMENT

+ NO MONUMENT FOUND / SET SEE CORNER DOSSIER

⊠ OTHER MONUMENTATION FOUND / SET SEE CORNER DOSSIER

HORIZONTAL DATUM IS BASED ON THE INDIANA STATE PLANE COORDINATE SYSTEM, WEST ZONE. ALL BEARINGS ARE REFERENCED TO GRID NORTH.

COMBINATION SCALE AND SEA LEVEL REDUCTION FACTOR: 0.9999355

DIMENSIONS SHOWN IN PARENTHESIS INDICATE GROUND LEVEL DISTANCES.

TIPPECANOE COUNTY SECTION CORNER PERPETUATION PROJECT

MICHAEL J. SPENCER, COUNTY SURVEYOR
DALE L. GRIMES, PLS, PROJECT MANAGER
COUNTY OFFICE BUILDING
20 N. THIRD STREET
LAFAYETTE, INDIANA 47901
(317) 423-9262

TIPPECANOE COUNTY BOARD OF COMMISSIONERS: NOLA J. GENTRY • WILLIAM D. HAAN • GENE JONES

DALE L. GRIMES REGISTERED No. S 0452 STATE OF INDIANA LAND SURVEYOR

TOWNSHIP 21 NORTH, RANGE 5 WEST
JACKSON TOWNSHIP / RANDOLPH TOWNSHIP - TIPPECANOE COUNTY, INDIANA

COMPUTED BY: Dale L. Grimes	RESEARCH BY: Anthony S. Ross	SHEET
DRAWN BY: Dale L. Grimes	DATE: 28 January 1997	21-5-B
FIELD WORK: Grimes, Long, Ross		PLOT DATE:
FROM: February 1995	TO: November 1995	