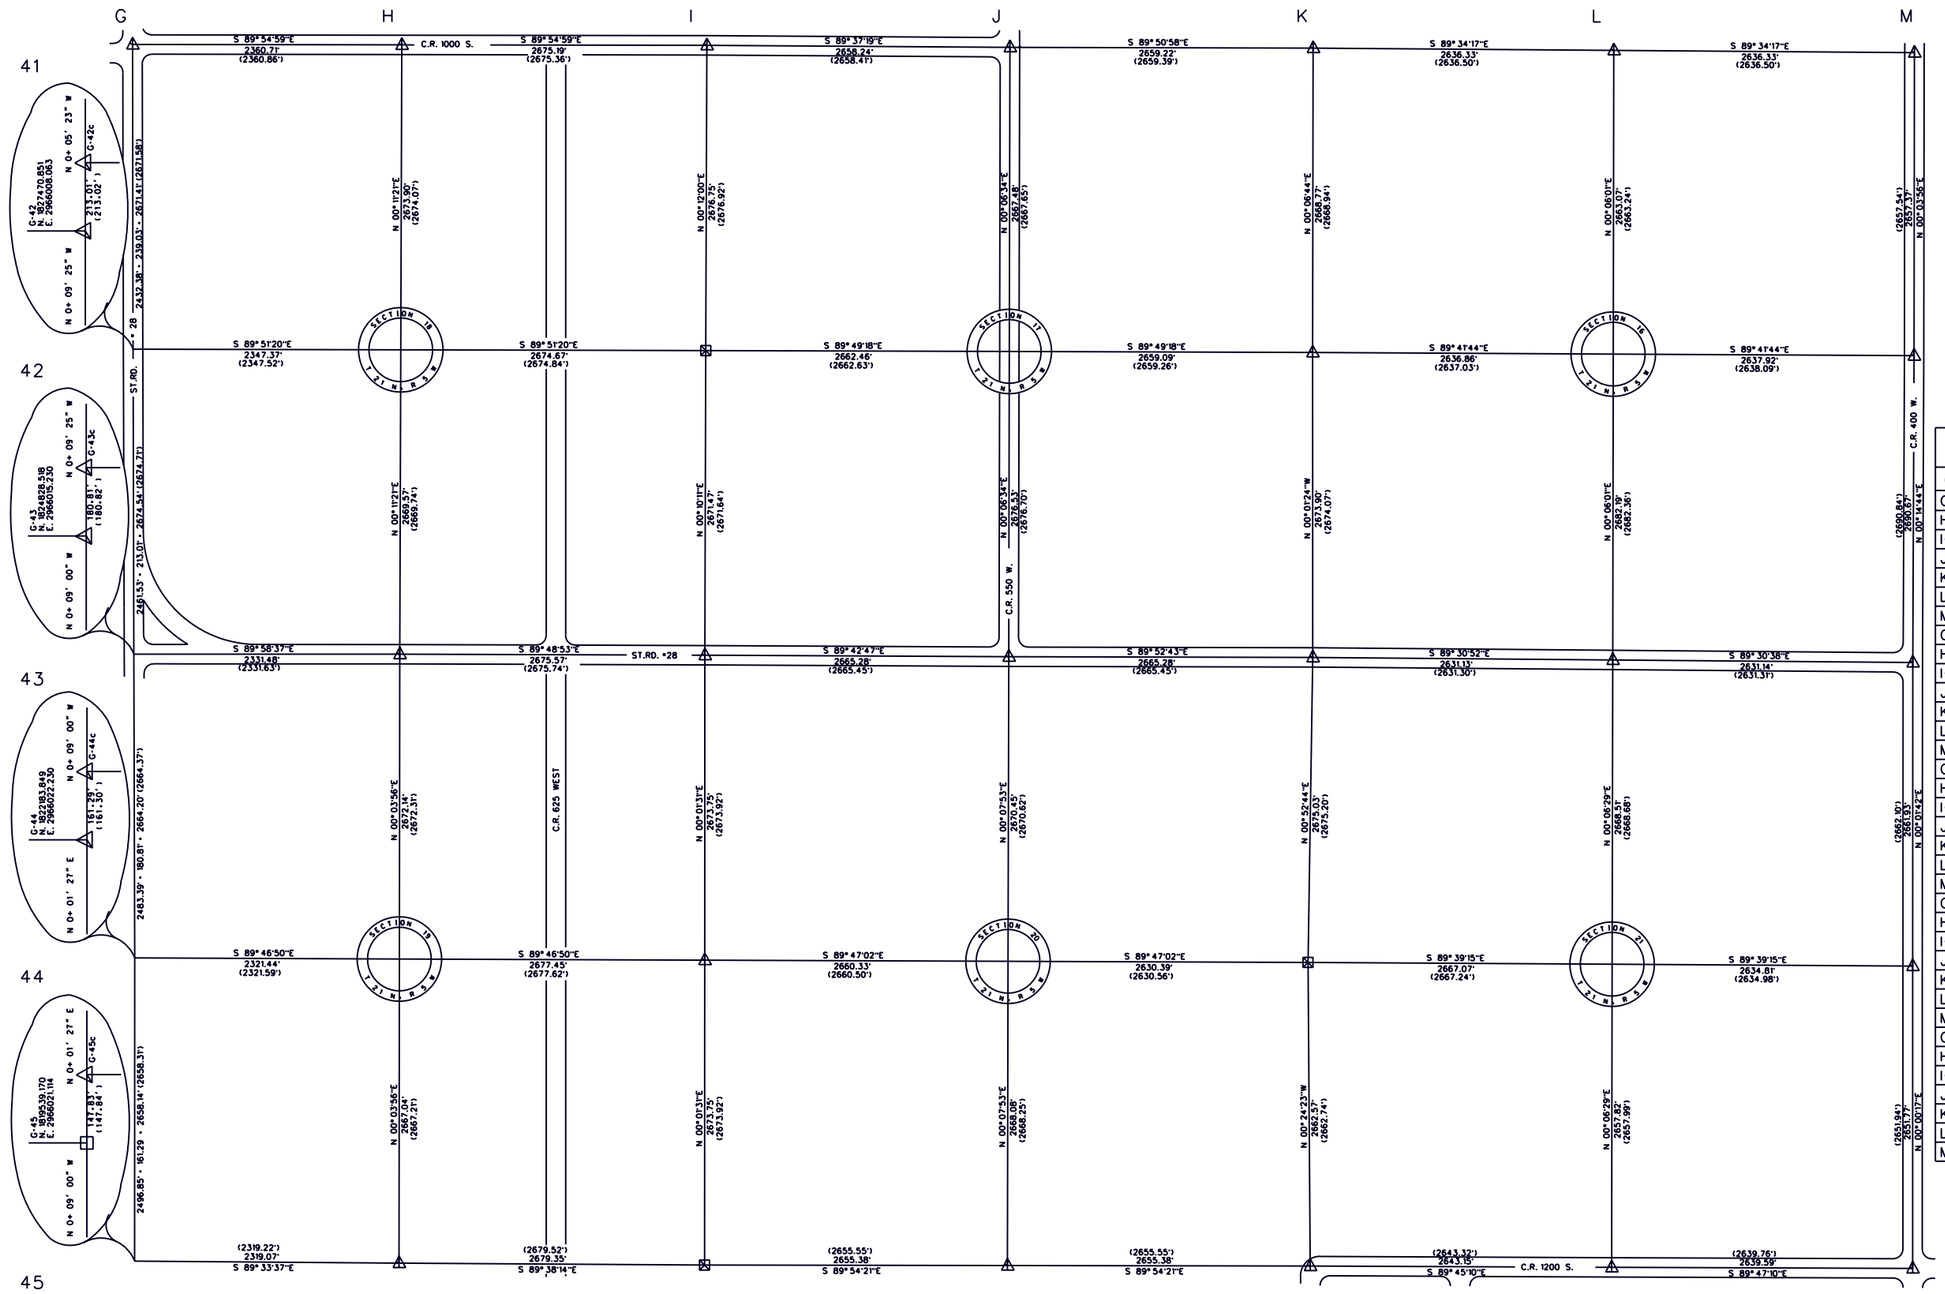

Scale: 1" = 600'

ROADS, STREAMS AND OTHER PHYSICAL FEATURES ARE NOT SHOWN TO SCALE

0 600 1200 1800 2400

NAD 83(86) COORDINATES (U. S. SURVEY FEET)		
GRID	NORTH	EAST
G-41c	1830355. 264	2966003. 212
H-41	1830351. 825	2968363. 914
I-41	1830347. 927	2971039. 101
J-41	1830330. 387	2973697. 284
K-41	1830323. 403	2976356. 494
L-41	1830303. 687	2978992. 755
M-41	1830283. 972	2981629. 015
G-42c	1827683. 861	2966007. 729
H-42	1827677. 939	2968355. 092
I-42	1827671. 192	2971029. 751
J-42	1827662. 910	2973692. 195
K-42	1827654. 638	2976351. 272
L-42	1827640. 622	2978988. 093
M-42	1827626. 600	2981625. 975
G-43c	1825009. 330	2966014. 804
H-43	1825008. 388	2968346. 284
I-43	1824999. 734	2971021. 840
J-43	1824986. 388	2973687. 089
K-43	1824980. 736	2976352. 366
L-43	1824958. 434	2978983. 399
M-43	1824935. 959	2981614. 444
G-44c	1822345. 139	2966021. 807
H-44	1822336. 245	2968343. 229
I-44	1822325. 988	2971020. 657
J-44	1822315. 948	2973680. 966
K-44	1822306. 020	2976311. 337
L-44	1822289. 928	2978978. 361
M-44	1822274. 031	2981613. 125
G-45c	1819687. 001	2966021. 176
H-45	1819669. 202	2968340. 181
I-45	1819652. 242	2971019. 474
J-45	1819647. 879	2973674. 848
K-45	1819643. 515	2976330. 222
L-45	1819632. 112	2978973. 344
M-45	1819622. 256	2981612. 911

NOTE: SECTION CENTERS ARE COMPUTED FOR INFORMATION AND REFERENCE PURPOSES. LOCAL EVIDENCE (IF ANY) SHOULD BE EVALUATED IN EACH SECTION.

Theoretical Uncertainty (TU) of measurements = 0.30' (radius). reference: Title 865 IAC 1-12-8

DOSSIERS CONTAINING INFORMATION NECESSARY FOR RECOVERY AND USE OF SECTION CORNER MONUMENTATION AVAILABLE FROM PROJECT OFFICE.

Dale L. Grimes, PLS •S0452

LEGEND

△ CORNER MONUMENT SET - BERNTSEN A1N8, RT-1 OR D-1 ALUMINUM MONUMENT

+ NO MONUMENT FOUND / SET SEE CORNER DOSSIER

⊠ OTHER MONUMENTATION FOUND / SET SEE CORNER DOSSIER

HORIZONTAL DATUM IS BASED ON THE INDIANA STATE PLANE COORDINATE SYSTEM, WEST ZONE. ALL BEARINGS ARE REFERENCED TO GRID NORTH.

COMBINATION SCALE AND SEA LEVEL REDUCTION FACTOR: 0.9999355

DIMENSIONS SHOWN IN PARENTHESIS INDICATE GROUND LEVEL DISTANCES.

TIPPECANOE COUNTY SECTION CORNER PERPETUATION PROJECT

MICHAEL J. SPENCER, COUNTY SURVEYOR
DALE L. GRIMES, PLS, PROJECT MANAGER
COUNTY OFFICE BUILDING
20 N. THIRD STREET
LAFAYETTE, INDIANA 47901
(317) 423-9262

TIPPECANOE COUNTY BOARD OF COMMISSIONERS: NOLA J. GENTRY • WILLIAM D. HAAN • GENE JONES

DALE L. GRIMES REGISTERED No. S 0452 STATE OF INDIANA LAND SURVEYOR

TOWNSHIP 21 NORTH, RANGE 5 WEST
JACKSON TOWNSHIP - TIPPECANOE COUNTY, INDIANA

COMPUTED BY: Dale L. Grimes	RESEARCH BY: Anthony S. Ross	SHEET 21-5-C
DRAWN BY: Dale L. Grimes	DATE: 27 January 1997	
FIELD WORK: Grimes, Long, Ross		
FROM: August 1995	TO: February 1996	PLOT DATE: