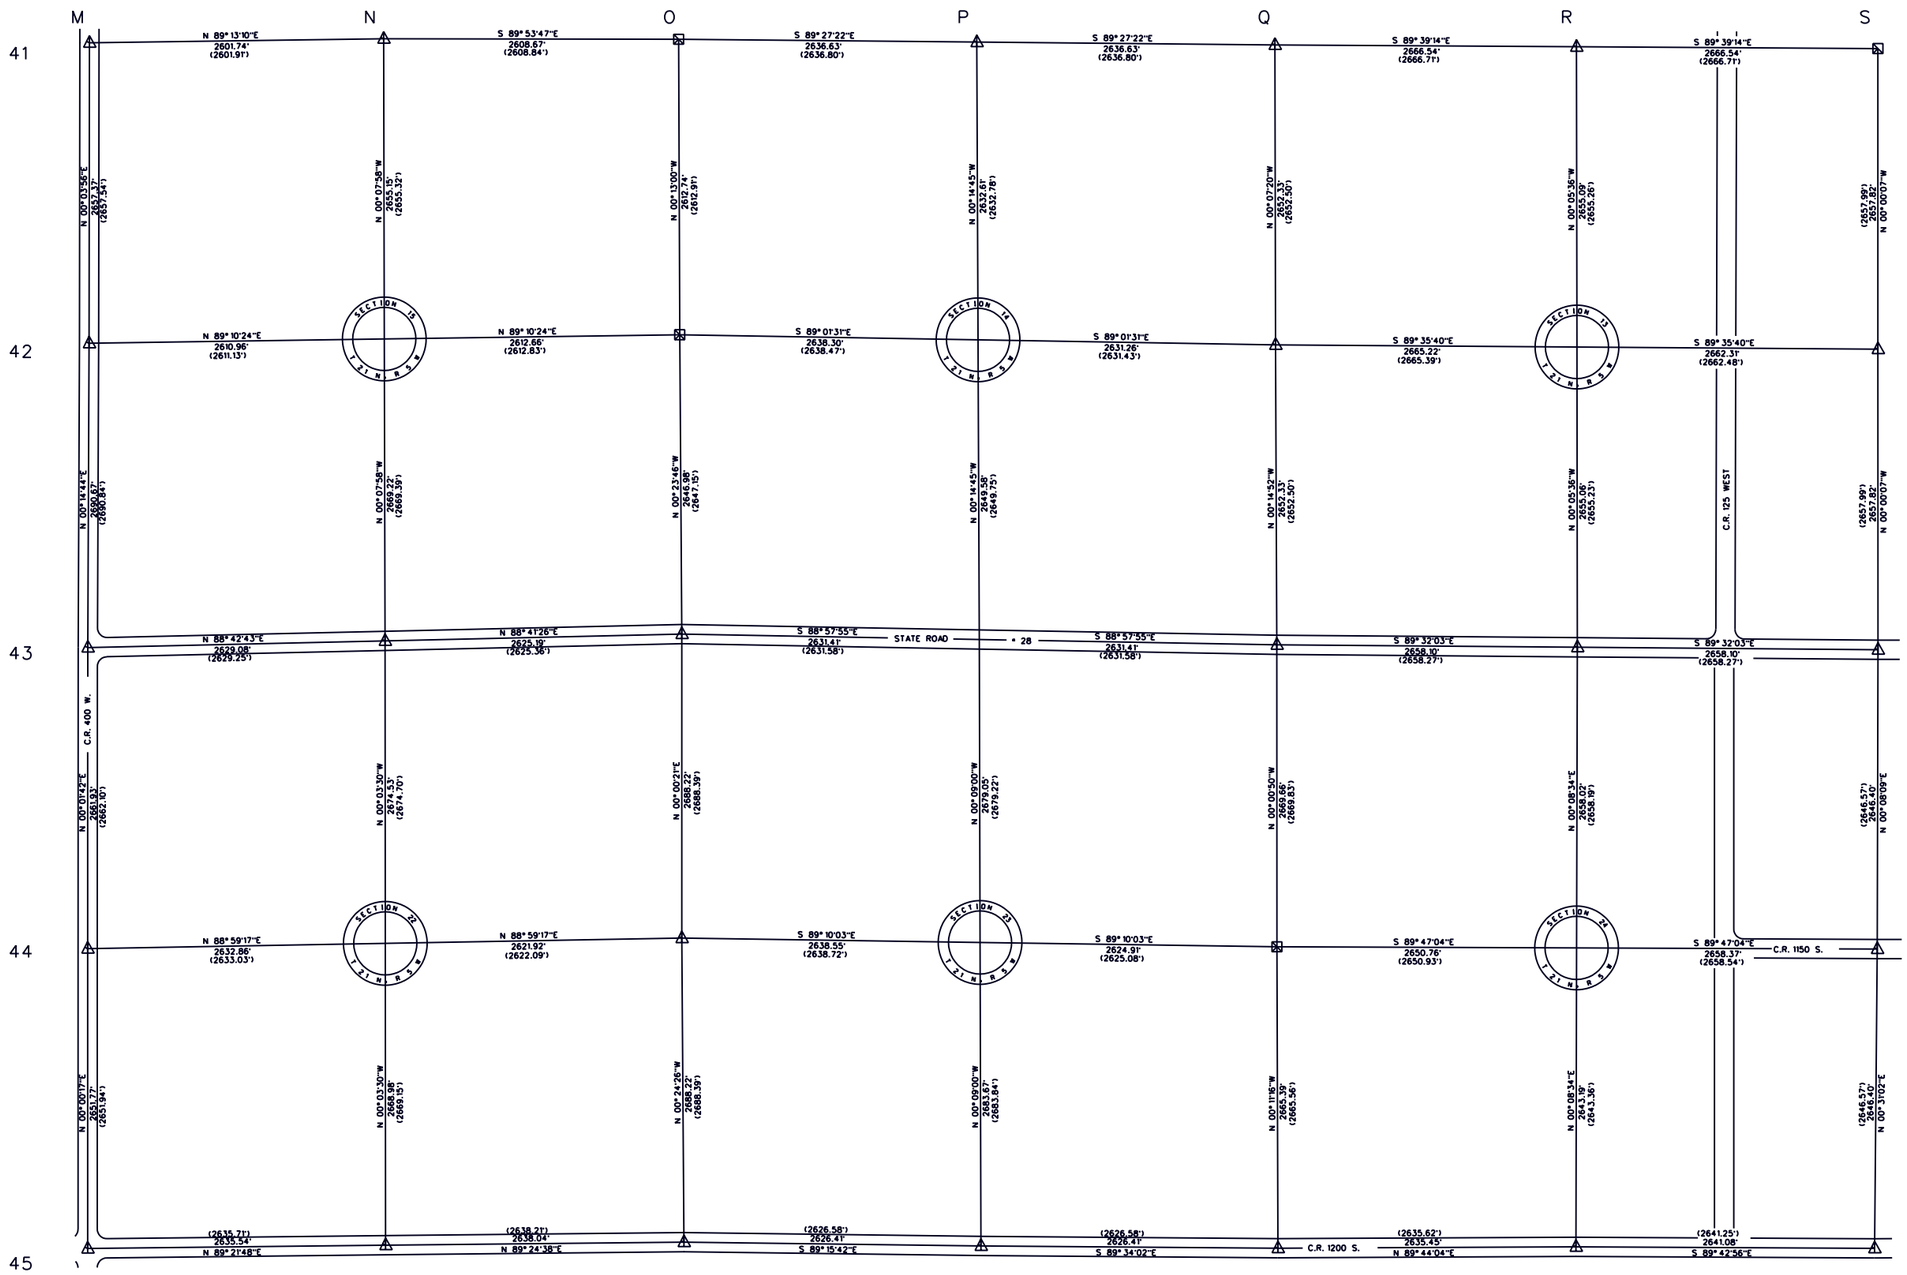

Scale: 1" = 600'

ROADS, STREAMS AND OTHER PHYSICAL FEATURES ARE NOT SHOWN TO SCALE

0 600 1200 1800 2400

NAD 83(86) COORDINATES (U. S. SURVEY FEET)		
GRID	NORTH	EAST
M-41	1830283.972	2981629.015
N-41	1830319.420	2984230.509
O-41	1830314.698	2986839.176
P-41	1830289.672	2989475.688
Q-41	1830264.646	2992112.199
R-41	1830248.542	2994778.686
S-41	1830232.439	2997445.172
M-42	1827626.600	2981625.975
N-42	1827664.274	2984236.667
O-42	1827701.973	2986849.060
P-42	1827657.090	2989486.980
Q-42	1827612.326	2992117.856
R-42	1827593.460	2994783.013
S-42	1827574.615	2997445.261
M-43	1824935.959	2981614.444
N-43	1824995.057	2984242.858
O-43	1825055.051	2986867.360
P-43	1825007.538	2989498.346
Q-43	1824960.025	2992129.331
R-43	1824938.408	2994787.340
S-43	1824916.791	2997445.350
M-44	1822274.031	2981613.125
N-44	1822320.528	2984245.574
O-44	1822366.832	2986867.083
P-44	1822328.501	2989505.353
Q-44	1822290.369	2992129.982
R-44	1822280.397	2994780.720
S-44	1822270.396	2997439.073
M-45	1819622.256	2981612.911
N-45	1819651.547	2984248.285
O-45	1819678.681	2986886.186
P-45	1819644.837	2989512.379
Q-45	1819624.993	2992138.716
R-45	1819637.211	2994774.137
S-45	1819624.101	2997415.179

NOTE: SECTION CENTERS ARE COMPUTED FOR INFORMATION AND REFERENCE PURPOSES. LOCAL EVIDENCE (IF ANY) SHOULD BE EVALUATED IN EACH SECTION.

Theoretical Uncertainty (TU) of measurements = 0.30' (radius). reference: Title 865 IAC 1-12-8

DOSSIERS CONTAINING INFORMATION NECESSARY FOR RECOVERY AND USE OF SECTION CORNER MONUMENTATION AVAILABLE FROM PROJECT OFFICE.

Dale L. Grimes, PLS •S0452

LEGEND

△ CORNER MONUMENT SET - BERNTSEN A1NB, RT-1 OR D-1 ALUMINUM MONUMENT

+ NO MONUMENT FOUND / SET SEE CORNER DOSSIER

⊠ OTHER MONUMENTATION FOUND / SET SEE CORNER DOSSIER

HORIZONTAL DATUM IS BASED ON THE INDIANA STATE PLANE COORDINATE SYSTEM, WEST ZONE. ALL BEARINGS ARE REFERENCED TO GRID NORTH.

COMBINATION SCALE AND SEA LEVEL REDUCTION FACTOR: 0.9999355

DIMENSIONS SHOWN IN PARENTHESIS INDICATE GROUND LEVEL DISTANCES.

TIPPECANOE COUNTY SECTION CORNER PERPETUATION PROJECT

MICHAEL J. SPENCER, COUNTY SURVEYOR
DALE L. GRIMES, PLS, PROJECT MANAGER
COUNTY OFFICE BUILDING
20 N. THIRD STREET
LAFAYETTE, INDIANA 47901
(317) 423-9262

TIPPECANOE COUNTY BOARD OF COMMISSIONERS: NOLA J. GENTRY • WILLIAM D. HAAN • GENE JONES

DALE L. GRIMES REGISTERED No. S 0452 STATE OF INDIANA LAND SURVEYOR

TOWNSHIP 21 NORTH, RANGE 5 WEST
JACKSON TOWNSHIP / RANDOLPH TOWNSHIP - TIPPECANOE COUNTY, INDIANA

COMPUTED BY: Dale L. Grimes	RESEARCH BY: Anthony S. Ross	SHEET
DRAWN BY: Dale L. Grimes	DATE: 28 January 1997	21-5-D
FIELD WORK: Grimes, Long, Ross		PLOT DATE:
FROM: March 1995	TO: December 1995	