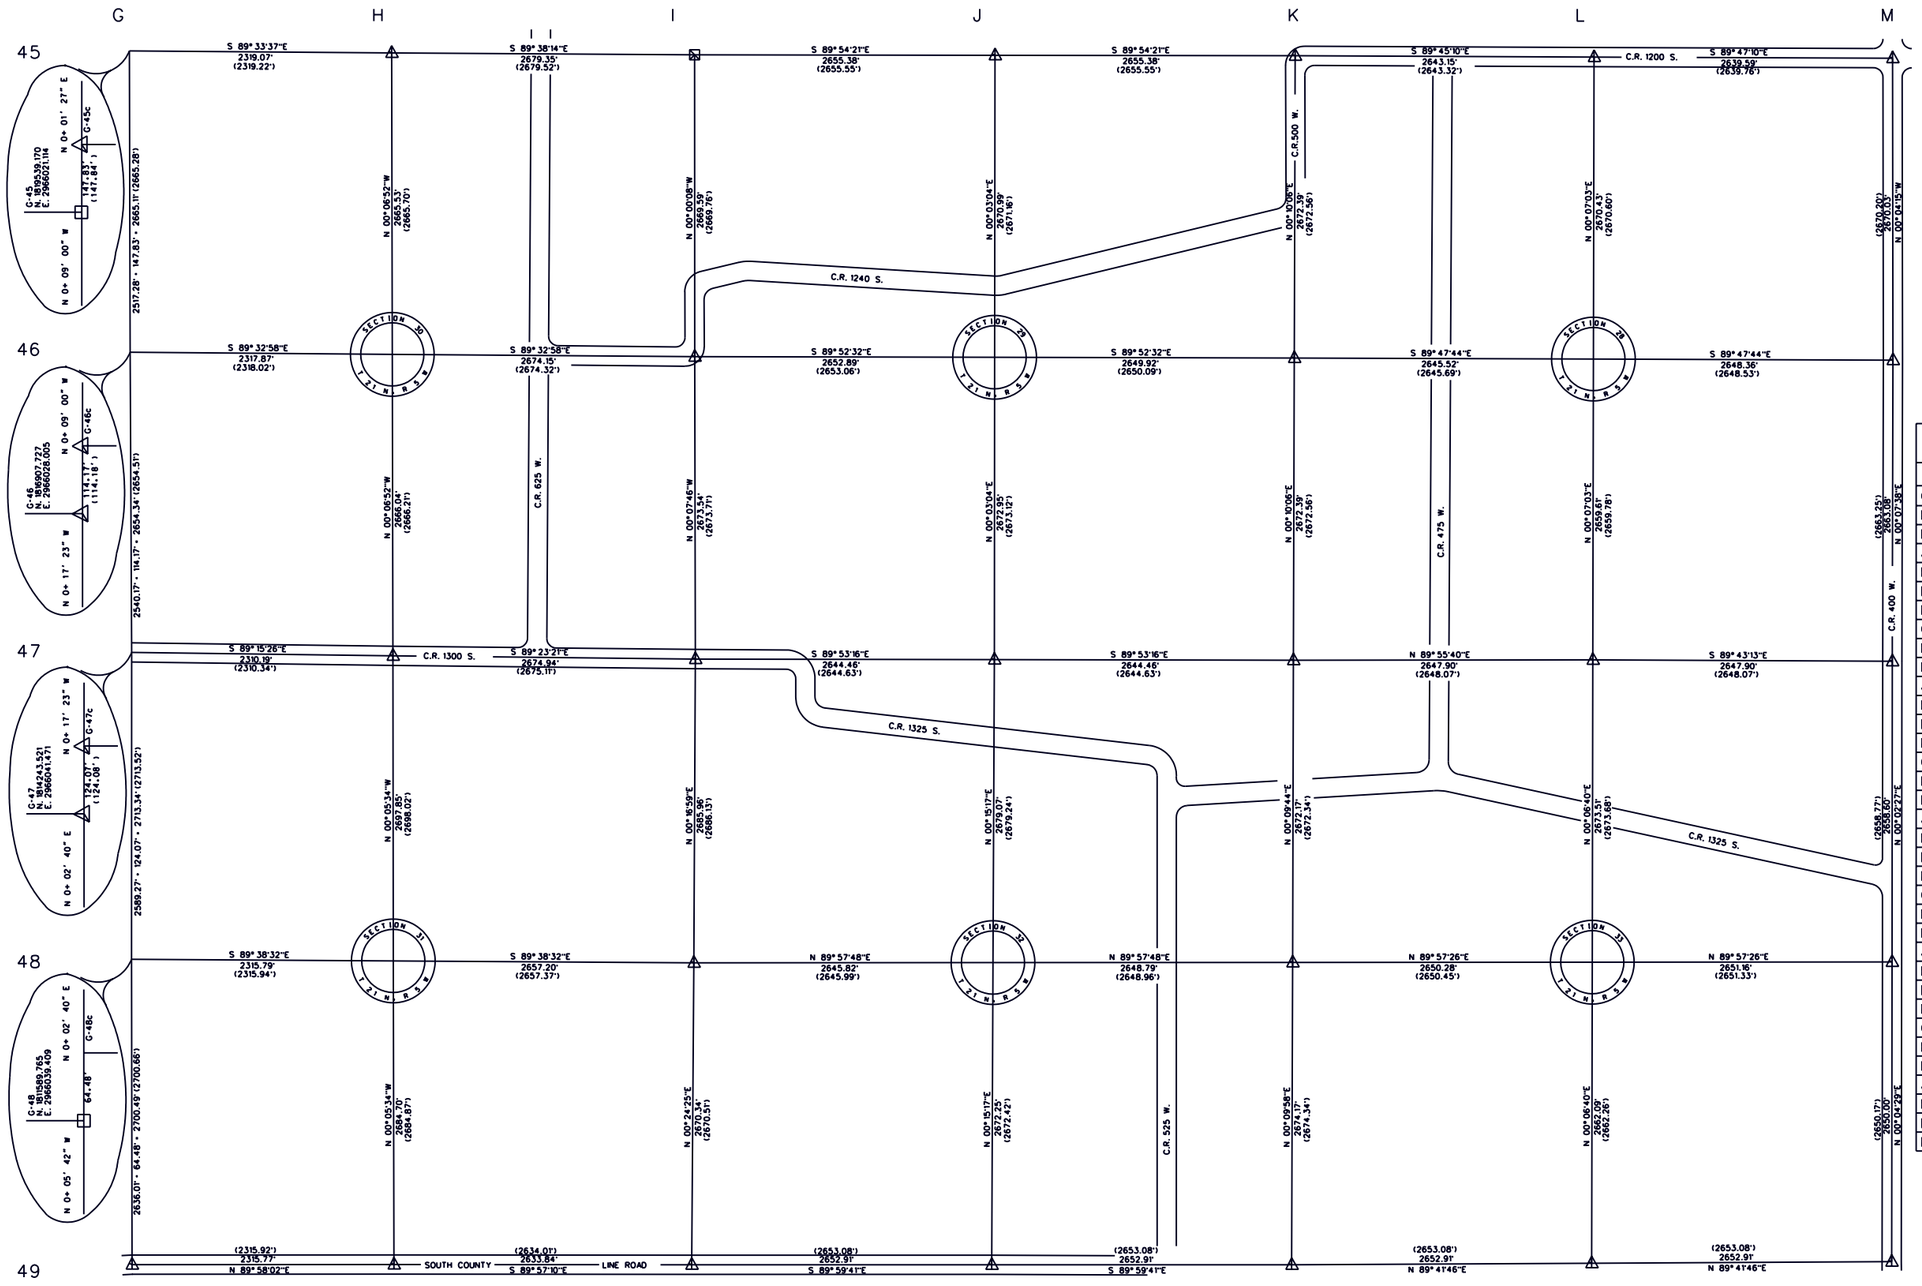

Scale: 1" = 600'

ROADS, STREAMS AND OTHER PHYSICAL FEATURES ARE NOT SHOWN TO SCALE

0 1200 2400
600 1800

NAD 83(86) COORDINATES (U.S. SURVEY FEET)		
GRID	NORTH	EAST
G-45c	1819687.001	2966021.176
H-45	1819669.202	2968340.181
I-45	1819652.242	2971019.474
J-45	1819647.879	2973674.848
K-45	1819643.515	2976330.222
L-45	1819632.112	2978973.344
M-45	1819622.256	2981612.911
G-46c	1817021.899	2966027.706
H-46	1817003.676	2968345.508
I-46	1816982.652	2971019.580
J-46	1816976.890	2973672.462
K-46	1816971.135	2976322.374
L-46	1816961.688	2978967.872
M-46	1816952.232	2981616.214
G-47c	1814367.592	2966040.843
H-47	1814337.639	2968350.836
I-47	1814309.123	2971025.624
J-47	1814303.938	2973670.075
K-47	1814298.754	2976314.526
L-47	1814302.088	2978962.423
M-47	1814289.162	2981610.295
G-48c	1811654.248	2966039.459
H-48	1811639.790	2968355.204
I-48	1811623.200	2971012.351
J-48	1811624.898	2973658.169
K-48	1811626.599	2976306.960
L-48	1811628.582	2978957.236
M-48	1811630.566	2981608.398
G-49	1808953.760	2966043.784
H-49	1808955.090	2968359.551
I-49	1808952.922	2970993.386
J-49	1808952.679	2973646.294
K-49	1808952.436	2976299.201
L-49	1808966.501	2978952.071
M-49	1808980.566	2981604.941

NOTE: SECTION CENTERS ARE COMPUTED FOR INFORMATION AND REFERENCE PURPOSES. LOCAL EVIDENCE (IF ANY) SHOULD BE EVALUATED IN EACH SECTION.

Theoretical Uncertainty (TU) of measurements = 0.30' (radius). reference: Title 865 IAC 1-12-8

DOSSIERS CONTAINING INFORMATION NECESSARY FOR RECOVERY AND USE OF SECTION CORNER MONUMENTATION AVAILABLE FROM PROJECT OFFICE.

Dale L. Grimes, PLS #S0452

LEGEND

△ CORNER MONUMENT SET - BERNTSEN A1NB, RT-1 OR D-1 ALUMINUM MONUMENT

\+ NO MONUMENT FOUND / SET SEE CORNER DOSSIER

⊠ OTHER MONUMENTATION FOUND / SET SEE CORNER DOSSIER

HORIZONTAL DATUM IS BASED ON THE INDIANA STATE PLANE COORDINATE SYSTEM, WEST ZONE. ALL BEARINGS ARE REFERENCED TO GRID NORTH.

COMBINATION SCALE AND SEA LEVEL REDUCTION FACTOR: 0.9999355

DIMENSIONS SHOWN IN PARENTHESIS INDICATE GROUND LEVEL DISTANCES.

TIPPECANOE COUNTY SECTION CORNER PERPETUATION PROJECT

MICHAEL J. SPENCER, COUNTY SURVEYOR
DALE L. GRIMES, PLS, PROJECT MANAGER
COUNTY OFFICE BUILDING
20 N. THIRD STREET
LAFAYETTE, INDIANA 47901
(317) 423-9262

TIPPECANOE COUNTY BOARD OF COMMISSIONERS: NOLA J. GENTRY • WILLIAM D. HAAN • GENE JONES

DALE L. GRIMES REGISTERED No. S 0452 STATE OF INDIANA LAND SURVEYOR

TOWNSHIP 21 NORTH, RANGE 5 WEST
JACKSON TOWNSHIP - TIPPECANOE COUNTY, INDIANA

COMPUTED BY: Dale L. Grimes	RESEARCH BY: Anthony S. Ross	SHEET
DRAWN BY: Dale L. Grimes	DATE: 28 January 1997	21-5-E
FIELD WORK: Grimes, Long, Ross FROM: July 1995	TO: April 1996	PLOT DATE: