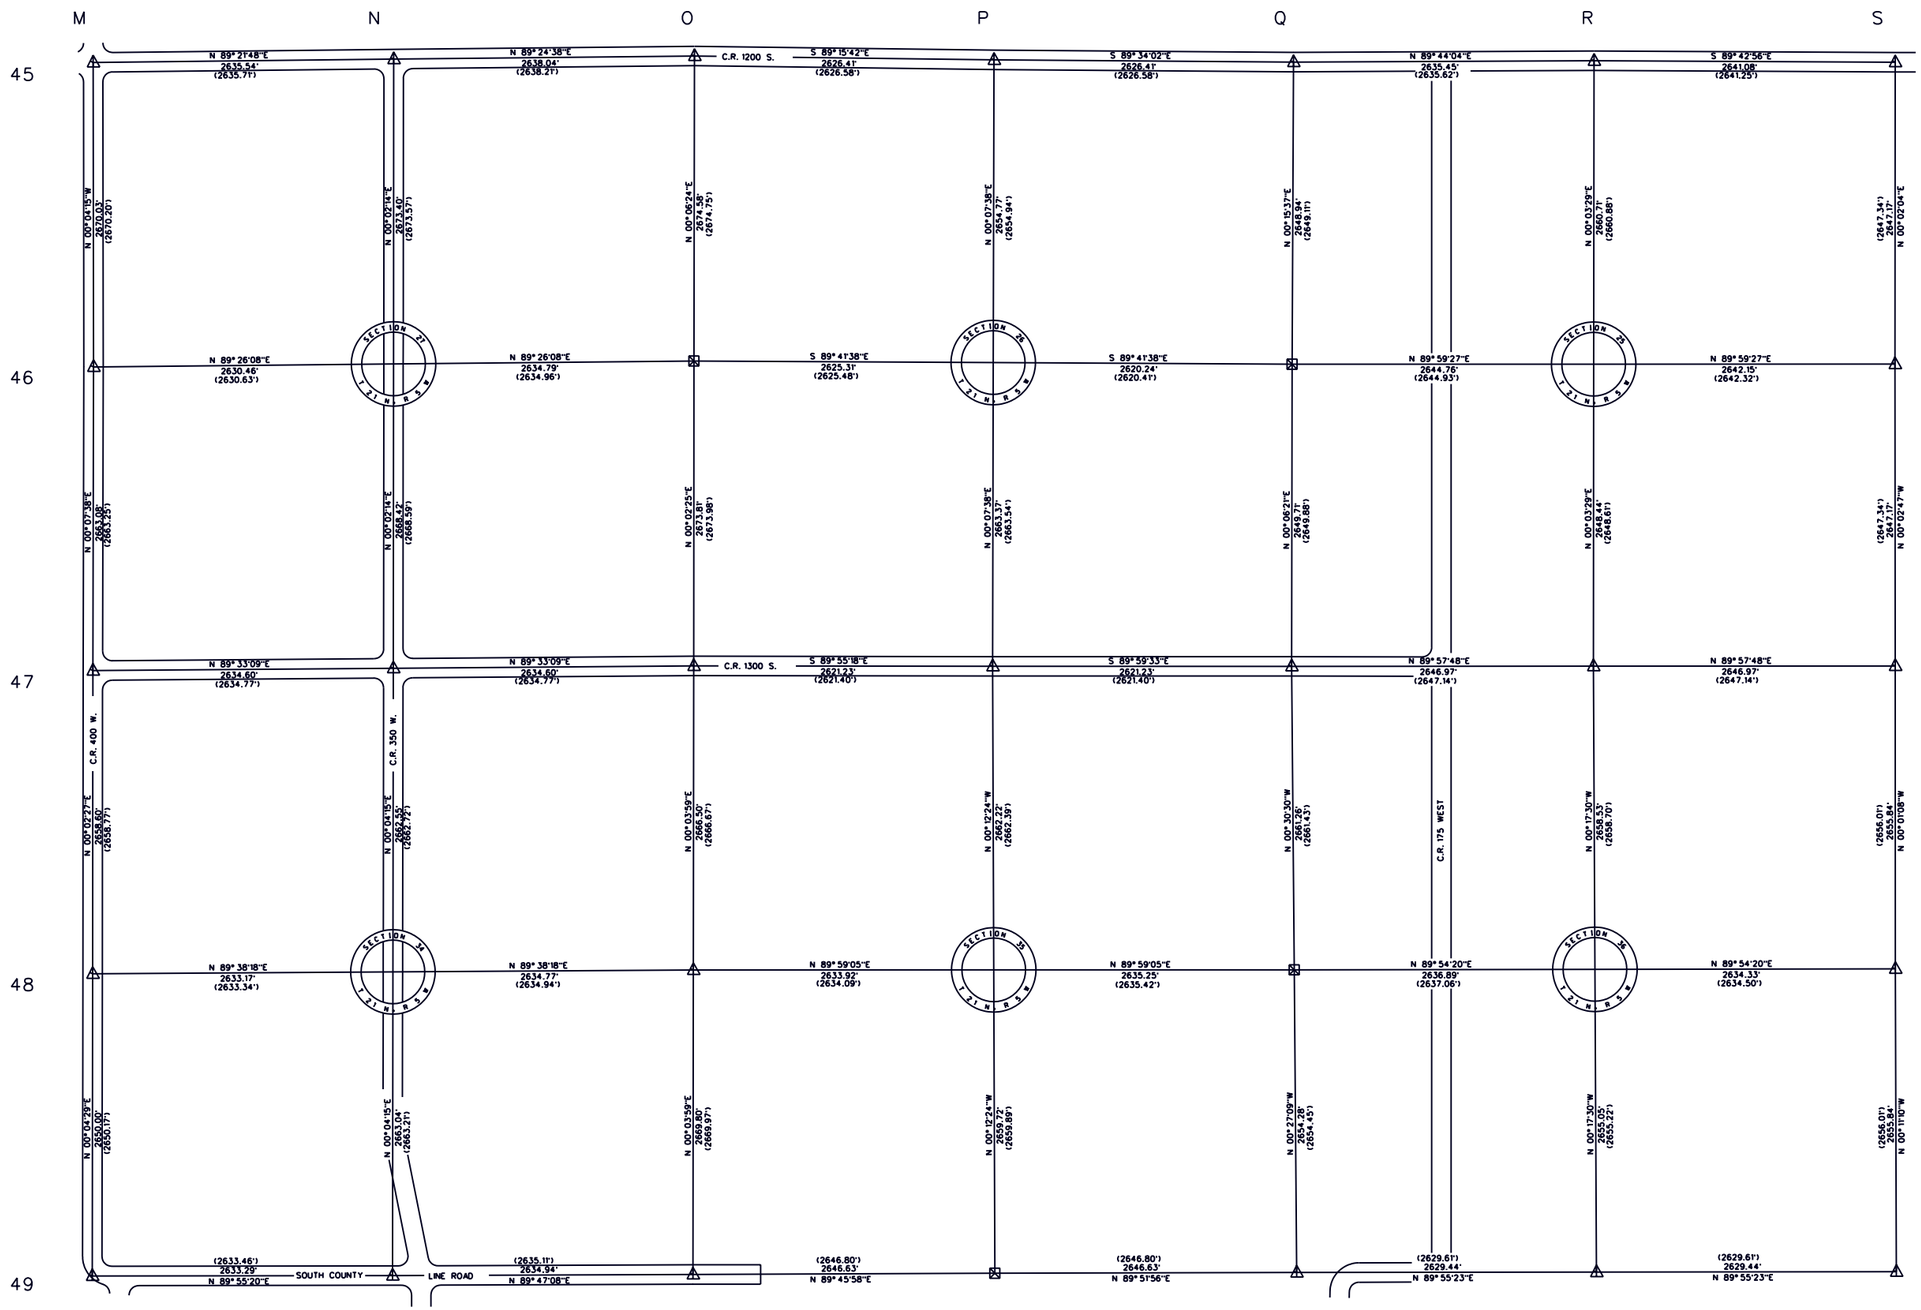

Scale: 1" = 600'

ROADS, STREAMS AND OTHER PHYSICAL FEATURES ARE NOT SHOWN TO SCALE

0 600 1200 1800 2400

NAD 83(86) COORDINATES (U. S. SURVEY FEET)		
GRID	NORTH	EAST
M-45	1819622. 256	2981612. 911
N-45	1819651. 547	2984248. 285
O-45	1819678. 681	2986886. 186
P-45	1819644. 837	2989512. 379
Q-45	1819624. 993	2992138. 716
R-45	1819637. 211	2994774. 137
S-45	1819624. 101	2997415. 179
M-46	1816952. 232	2981616. 214
N-46	1816978. 149	2984246. 548
O-46	1817004. 108	2986881. 208
P-46	1816990. 079	2989506. 481
Q-46	1816976. 076	2992126. 689
R-46	1816976. 503	2994771. 447
S-46	1816976. 929	2997413. 593
M-47	1814289. 162	2981610. 295
N-47	1814309. 733	2984244. 813
O-47	1814330. 304	2986879. 332
P-47	1814326. 715	2989500. 564
Q-47	1814326. 375	2992121. 799
R-47	1814328. 066	2994768. 769
S-47	1814329. 757	2997415. 739
M-48	1811630. 566	2981608. 398
N-48	1811647. 183	2984241. 519
O-48	1811663. 810	2986876. 241
P-48	1811664. 516	2989510. 162
Q-48	1811665. 223	2992145. 411
R-48	1811669. 571	2994782. 296
S-48	1811673. 915	2997416. 618
M-49	1808980. 566	2981604. 941
N-49	1808984. 146	2984238. 224
O-49	1808994. 011	2986873. 146
P-49	1809004. 817	2989519. 751
Q-49	1809011. 023	2992166. 371
R-49	1809014. 555	2994795. 806
S-49	1809018. 087	2997425. 240

NOTE: SECTION CENTERS ARE COMPUTED FOR INFORMATION AND REFERENCE PURPOSES. LOCAL EVIDENCE (IF ANY) SHOULD BE EVALUATED IN EACH SECTION.

Theoretical Uncertainty (TU) of measurements = 0.30' (radius). reference: Title 865 IAC 1-12-8

DOSSIERS CONTAINING INFORMATION NECESSARY FOR RECOVERY AND USE OF SECTION CORNER MONUMENTATION AVAILABLE FROM PROJECT OFFICE.

Dale L. Grimes, PLS #S0452

LEGEND

△ CORNER MONUMENT SET - BERNTSEN A1NB, RT-1 OR D-1 ALUMINUM MONUMENT

\+ NO MONUMENT FOUND / SET SEE CORNER DOSSIER

⊠ OTHER MONUMENTATION FOUND / SET SEE CORNER DOSSIER

HORIZONTAL DATUM IS BASED ON THE INDIANA STATE PLANE COORDINATE SYSTEM, WEST ZONE. ALL BEARINGS ARE REFERENCED TO GRID NORTH.

COMBINATION SCALE AND SEA LEVEL REDUCTION FACTOR: 0.9999355

DIMENSIONS SHOWN IN PARENTHESIS INDICATE GROUND LEVEL DISTANCES.

TIPPECANOE COUNTY SECTION CORNER PERPETUATION PROJECT

MICHAEL J. SPENCER, COUNTY SURVEYOR
DALE L. GRIMES, PLS, PROJECT MANAGER
COUNTY OFFICE BUILDING
20 N. THIRD STREET
LAFAYETTE, INDIANA 47901
(317) 423-9262

TIPPECANOE COUNTY BOARD OF COMMISSIONERS: NOLA J. GENTRY • WILLIAM D. HAAN • GENE JONES

DALE L. GRIMES REGISTERED No. S 0452 STATE OF INDIANA LAND SURVEYOR

TOWNSHIP 21 NORTH, RANGE 5 WEST
JACKSON TOWNSHIP / RANDOLPH TOWNSHIP - TIPPECANOE COUNTY, INDIANA

COMPUTED BY: Dale L. Grimes	RESEARCH BY: Anthony S. Ross	SHEET
DRAWN BY: Dale L. Grimes	DATE: 29 January 1997	21-5-F
FIELD WORK: Grimes, Long, Ross		PLOT DATE:
FROM: September 1995	TO: April 1996	