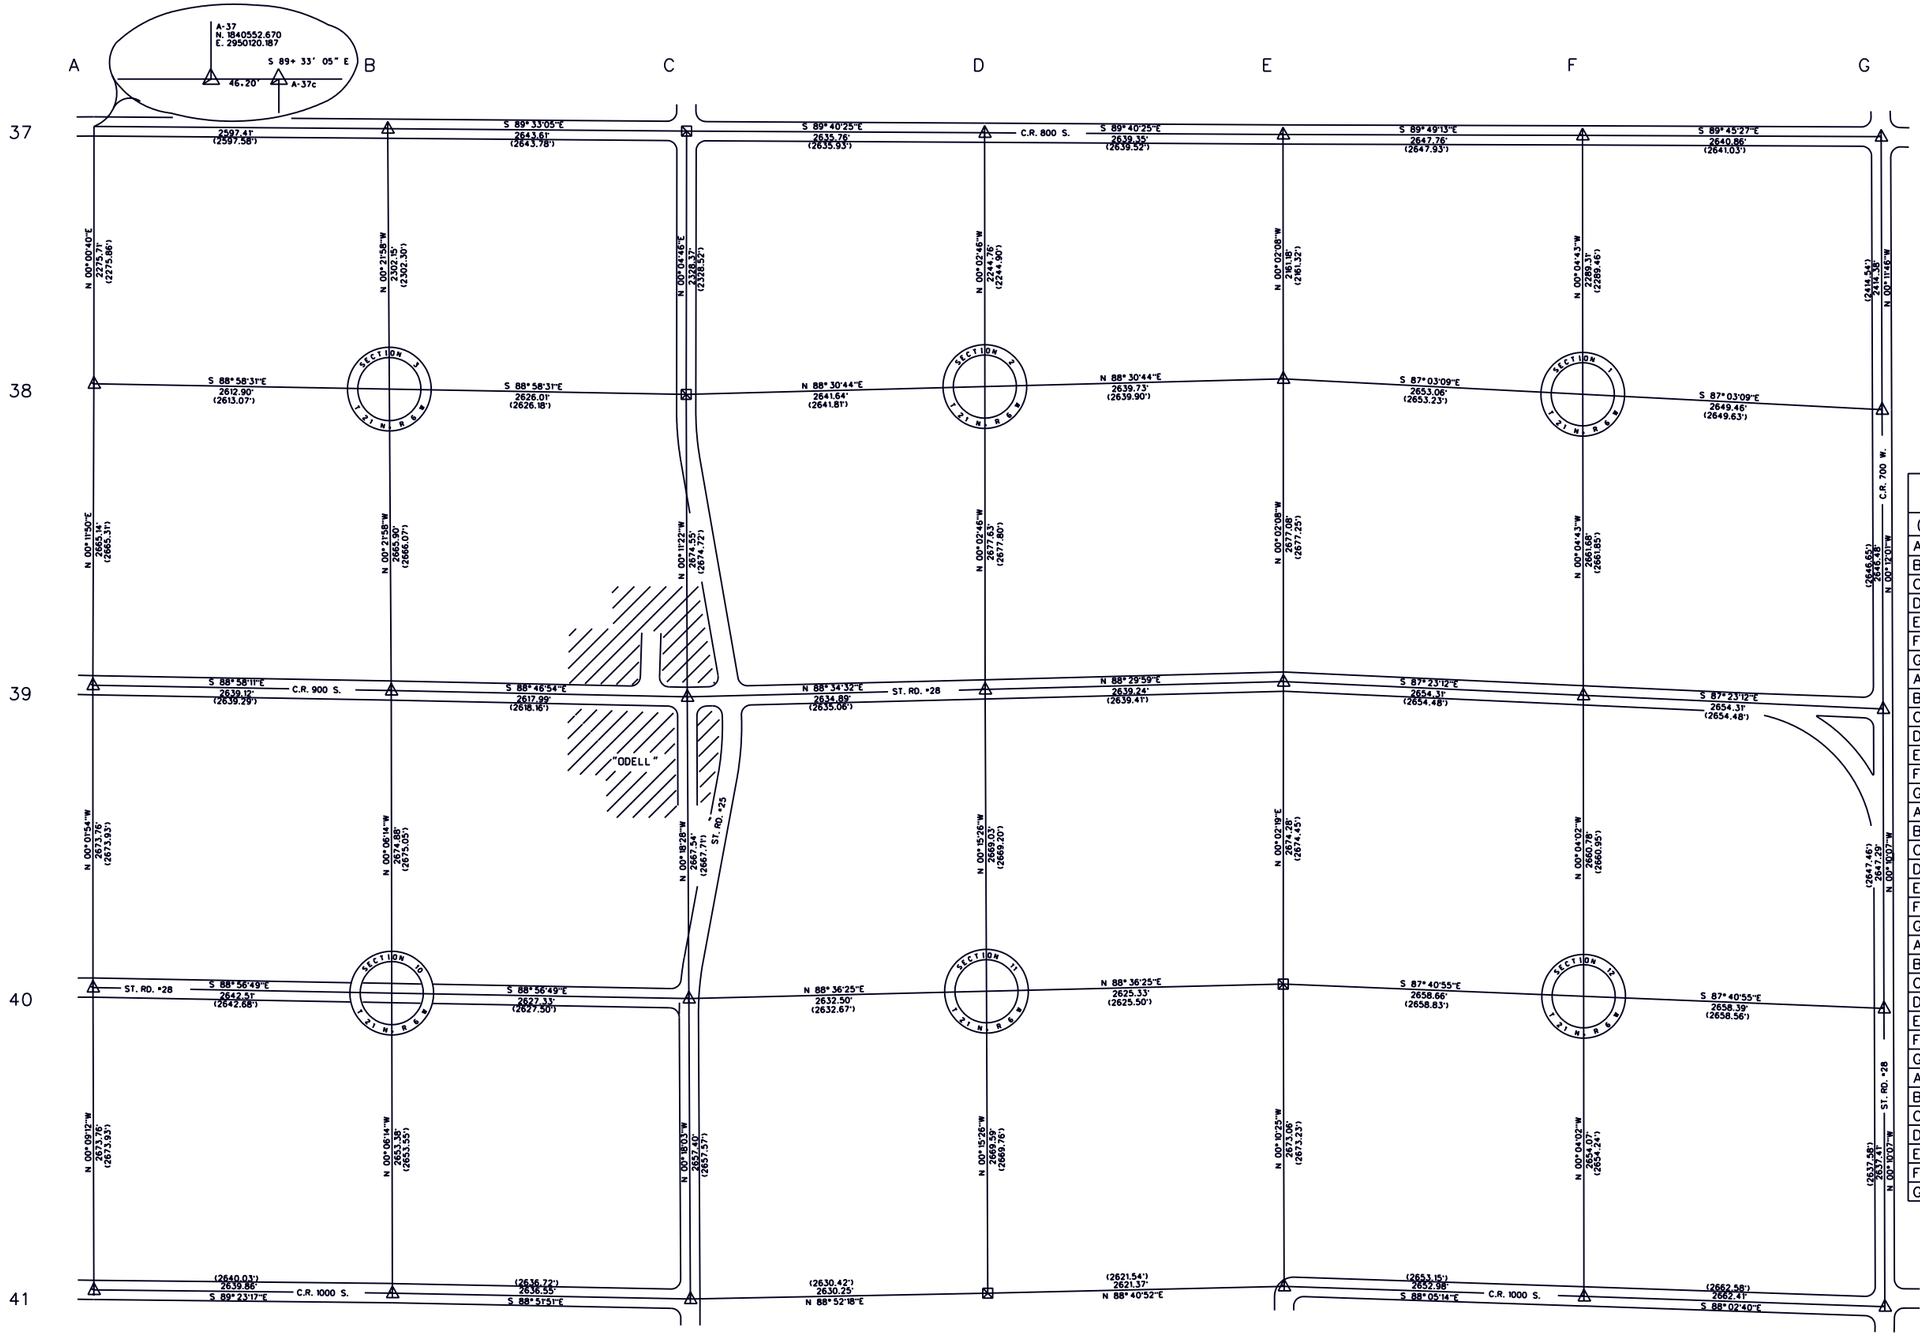

Scale: 1" = 600'

ROADS, STREAMS AND OTHER PHYSICAL FEATURES ARE NOT SHOWN TO SCALE

0 1200 2400
600 1800

NAD 83(86) COORDINATES (U. S. SURVEY FEET)		
GRID	NORTH	EAST
A-37c	1840552.308	2950166.383
B-37	1840531.968	2952763.713
C-37	1840511.267	2955407.239
D-37	1840496.250	2958042.958
E-37	1840481.213	2960682.269
F-37	1840472.913	2963330.013
G-37	1840461.736	2965970.848
A-38	1838276.596	2950165.939
B-38	1838229.865	2952778.422
C-38	1838182.901	2955404.014
D-38	1838251.492	2958044.768
E-38	1838320.034	2960683.606
F-38	1838183.610	2963333.159
G-38	1838047.372	2965979.116
A-39	1835611.473	2950156.761
B-39	1835564.025	2952795.454
C-39	1835508.365	2955412.853
D-39	1835573.861	2958046.927
E-39	1835642.956	2960685.263
F-39	1835521.933	2963336.817
G-39	1835400.910	2965988.371
A-40	1832937.714	2950158.233
B-40	1832889.148	2952800.300
C-40	1832840.862	2955427.183
D-40	1832904.859	2958058.904
E-40	1832968.681	2960683.461
F-40	1832861.150	2963339.942
G-40	1832753.630	2965996.158
A-41	1830263.965	2950165.394
B-41	1830235.769	2952805.107
C-41	1830183.500	2955441.139
D-41	1830235.296	2958070.884
E-41	1830295.635	2960691.558
F-41	1830207.086	2963343.059
G-41	1830116.236	2966003.915

NOTE: SECTION CENTERS ARE COMPUTED FOR INFORMATION AND REFERENCE PURPOSES. LOCAL EVIDENCE (IF ANY) SHOULD BE EVALUATED IN EACH SECTION.

Theoretical Uncertainty (TU) of measurements = 0.30' (radius). reference: Title 865 IAC 1-12-8

DOSSIERS CONTAINING INFORMATION NECESSARY FOR RECOVERY AND USE OF SECTION CORNER MONUMENTATION AVAILABLE FROM PROJECT OFFICE.

Dale L. Grimes, PLS #S0452

LEGEND

△ CORNER MONUMENT SET - BERNTSEN A1NB, RT-1 OR D-1 ALUMINUM MONUMENT

\+ NO MONUMENT FOUND / SET SEE CORNER DOSSIER

⊠ OTHER MONUMENTATION FOUND / SET SEE CORNER DOSSIER

HORIZONTAL DATUM IS BASED ON THE INDIANA STATE PLANE COORDINATE SYSTEM, WEST ZONE. ALL BEARINGS ARE REFERENCED TO GRID NORTH.

COMBINATION SCALE AND SEA LEVEL REDUCTION FACTOR: 0.9999355

DIMENSIONS SHOWN IN PARENTHESIS INDICATE GROUND LEVEL DISTANCES.

TIPPECANOE COUNTY SECTION CORNER PERPETUATION PROJECT

MICHAEL J. SPENCER, COUNTY SURVEYOR
DALE L. GRIMES, PLS, PROJECT MANAGER
COUNTY OFFICE BUILDING
20 N. THIRD STREET
LAFAYETTE, INDIANA 47901
(317) 423-9262

TIPPECANOE COUNTY BOARD OF COMMISSIONERS: NOLA J. GENTRY • WILLIAM D. HAAN • GENE JONES

DALE L. GRIMES REGISTERED No. S 0452 STATE OF INDIANA LAND SURVEYOR

TOWNSHIP 21 NORTH, RANGE 6 WEST
JACKSON TOWNSHIP - TIPPECANOE COUNTY, INDIANA

COMPUTED BY: Dale L. Grimes	RESEARCH BY: Anthony S. Ross	SHEET
DRAWN BY: Dale L. Grimes	DATE:	21-6-B
FIELD WORK: Grimes, Long, Ross		PLOT DATE:
FROM: March 1995	TO: December 1995	