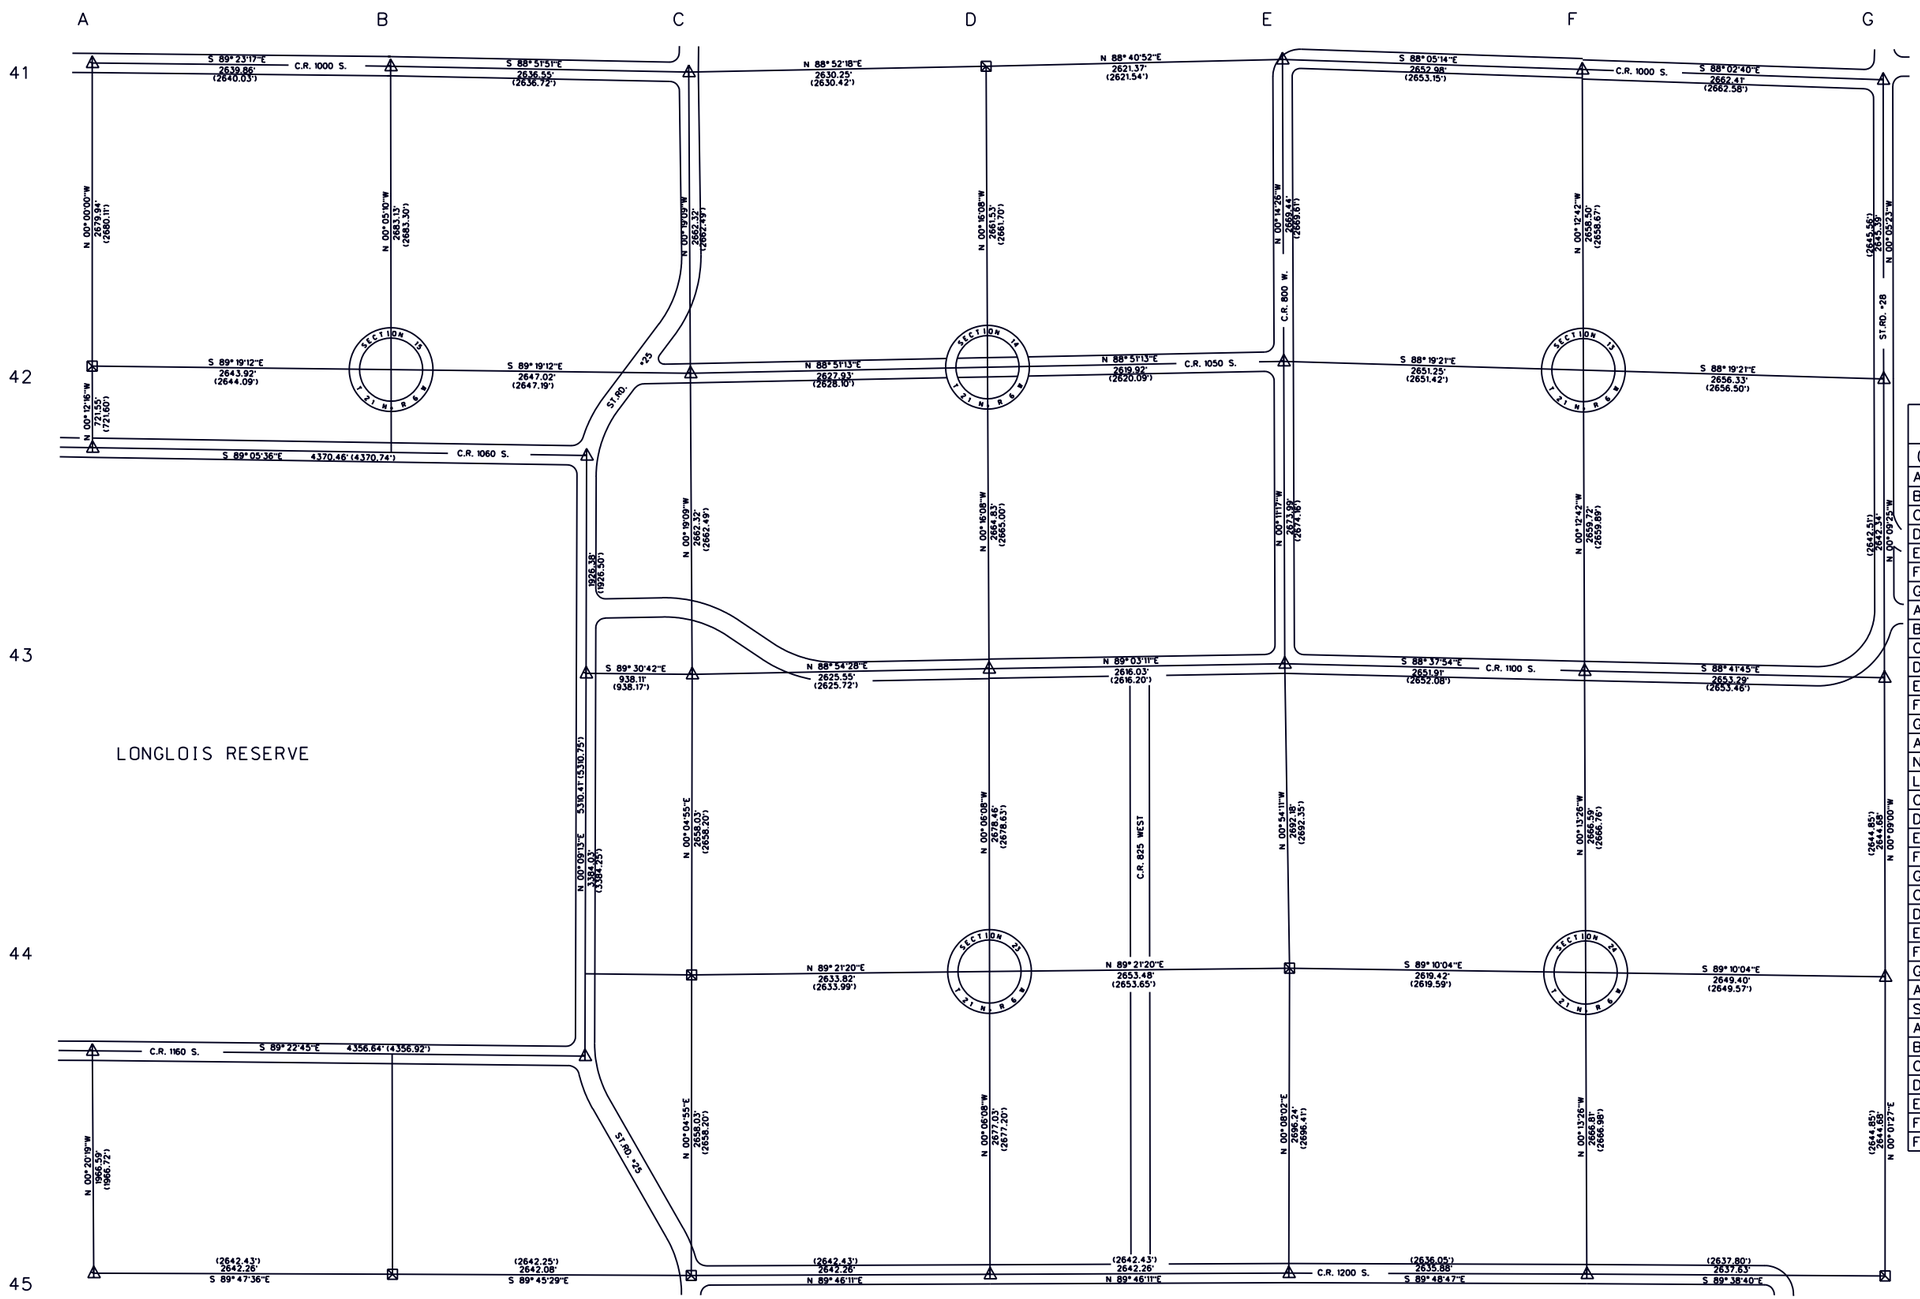

Scale: 1" = 600'

ROADS, STREAMS AND OTHER PHYSICAL FEATURES ARE NOT SHOWN TO SCALE

0 1200 2400
600 1800

NAD 83(86) COORDINATES (U. S. SURVEY FEET)		
GRID	NORTH	EAST
A-41	1830263. 965	2950165. 394
B-41	1830235. 769	2952805. 107
C-41	1830183. 500	2955441. 139
D-41	1830235. 296	2958070. 884
E-41	1830295. 635	2960691. 558
F-41	1830207. 086	2963343. 059
G-41	1830116. 236	2966003. 915
A-42	1827584. 021	2950165. 398
B-42	1827552. 641	2952809. 135
C-42	1827521. 225	2955455. 967
D-42	1827573. 800	2958083. 368
E-42	1827626. 214	2960702. 761
F-42	1827548. 607	2963352. 875
G-42	1827470. 851	2966008. 063
A-NLLR	1826862. 479	2950167. 973
NE LR	1826793. 321	2954537. 884
LR-43	1824866. 947	2954532. 721
C-43	1824858. 950	2955470. 794
D-43	1824908. 996	2958095. 869
E-43	1824952. 235	2960711. 539
F-43	1824888. 904	2963362. 696
G-43	1824828. 518	2966015. 300
C-44	1822200. 924	2955466. 995
D-44	1822230. 544	2958100. 651
E-44	1822260. 385	2960753. 965
F-44	1822222. 335	2963373. 113
G-44	1822183. 849	2966022. 230
A-SLLR	1821530. 137	2950167. 272
SE LR	1821482. 926	2954523. 653
A-45	1819563. 583	2950178. 898
B-45	1819554. 056	2952821. 144
C-45	1819542. 897	2955463. 196
D-45	1819553. 523	2958105. 431
E-45	1819564. 149	2960747. 667
F-45	1819555. 544	2963383. 531
F-45	1819539. 170	2966021. 114

NOTE: SECTION CENTERS ARE COMPUTED FOR INFORMATION AND REFERENCE PURPOSES. LOCAL EVIDENCE (IF ANY) SHOULD BE EVALUATED IN EACH SECTION.

Theoretical Uncertainty (TU) of measurements = 0.30' (radius). reference: Title 865 IAC 1-12-8

DOSSIERS CONTAINING INFORMATION NECESSARY FOR RECOVERY AND USE OF SECTION CORNER MONUMENTATION AVAILABLE FROM PROJECT OFFICE.

Dale L. Grimes, PLS #S0452

LEGEND

- △ CORNER MONUMENT SET - BERNTSEN A1NB, RT-1 OR D-1 ALUMINUM MONUMENT
- ┼ NO MONUMENT FOUND / SET SEE CORNER DOSSIER
- ⊠ OTHER MONUMENTATION FOUND / SET SEE CORNER DOSSIER

HORIZONTAL DATUM IS BASED ON THE INDIANA STATE PLANE COORDINATE SYSTEM, WEST ZONE. ALL BEARINGS ARE REFERENCED TO GRID NORTH.

COMBINATION SCALE AND SEA LEVEL REDUCTION FACTOR: 0.9999355

DIMENSIONS SHOWN IN PARENTHESIS INDICATE GROUND LEVEL DISTANCES.

TIPPECANOE COUNTY SECTION CORNER PERPETUATION PROJECT

MICHAEL J. SPENCER, COUNTY SURVEYOR
DALE L. GRIMES, PLS, PROJECT MANAGER
COUNTY OFFICE BUILDING
20 N. THIRD STREET
LAFAYETTE, INDIANA 47901
(317) 423-9262

TIPPECANOE COUNTY BOARD OF COMMISSIONERS: NOLA J. GENTRY • WILLIAM D. HAAN • GENE JONES

DALE L. GRIMES REGISTERED No. S 0452 STATE OF INDIANA LAND SURVEYOR

TOWNSHIP 21 NORTH, RANGE 6 WEST
JACKSON TOWNSHIP - TIPPECANOE COUNTY, INDIANA

COMPUTED BY: Dale L. Grimes	RESEARCH BY: Anthony S. Ross	SHEET
DRAWN BY: Dale L. Grimes	DATE: 23 January 1997	21-6-D
FIELD WORK: Grimes, Long, Ross		
FROM: June 1995	TO: October 1995	PLOT DATE: