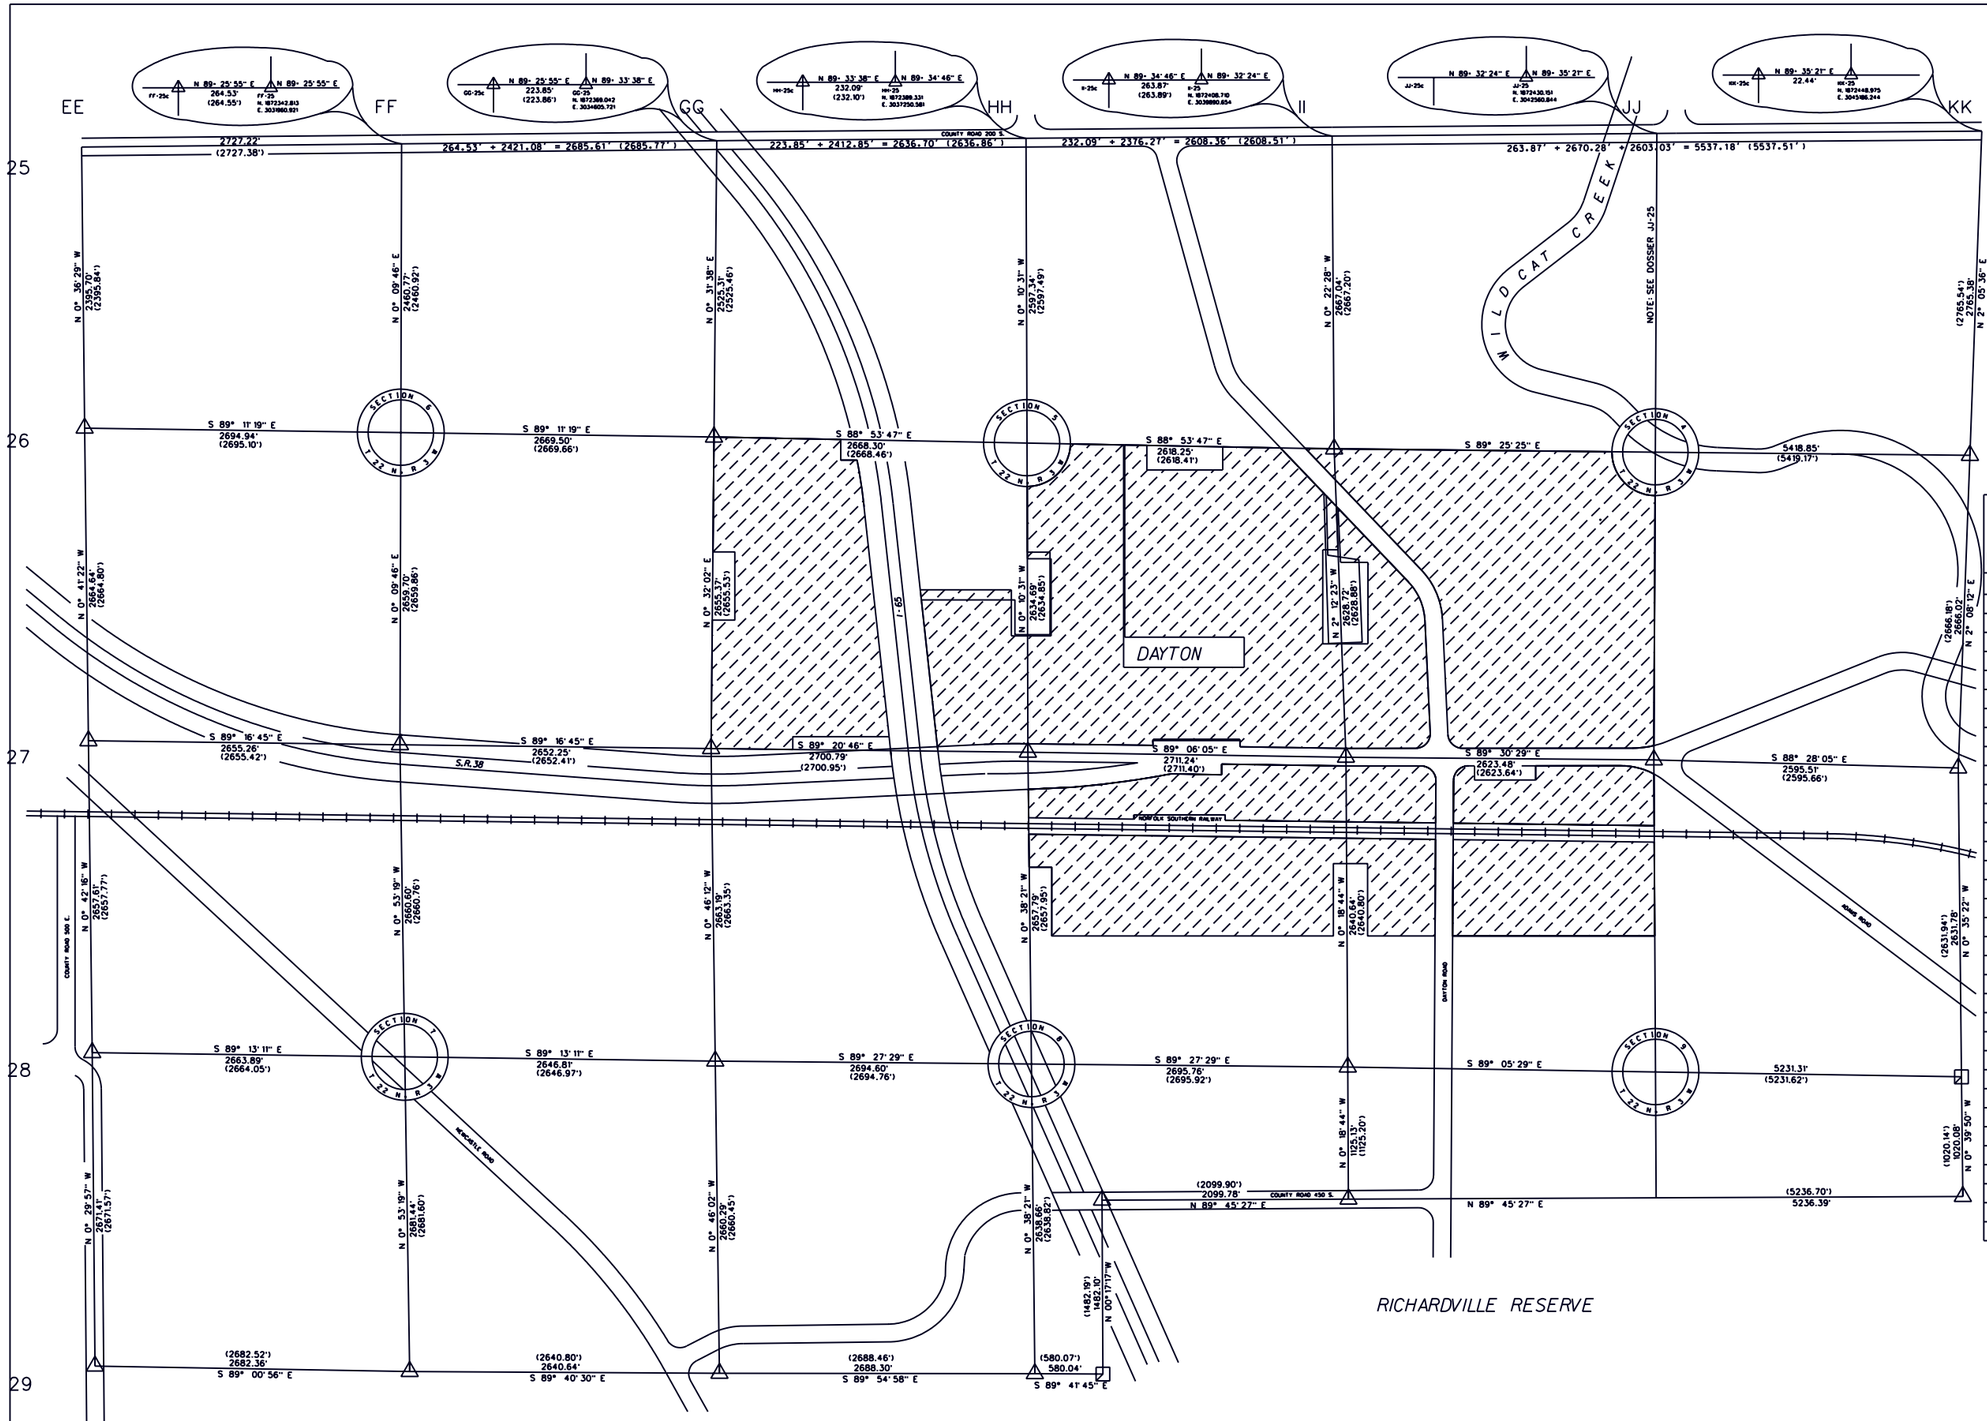

Scale: 1" = 600'

ROADS, STREAMS AND OTHER PHYSICAL FEATURES ARE NOT SHOWN TO SCALE

0 1200 2400
600 1800 3000

NAD83 COORDINATES		
GRID DESIGNATOR	NORTH	EAST
EE-25	1872313.154	3028969.318
FF-25c	1872340.190	3031696.401
GG-25c	1872366.822	3034381.881
HH-25c	1872387.551	3037018.500
II-25c	1872406.773	3039626.786
KK-25c	1872448.814	3045163.805
EE-26	1869917.594	3028994.744
FF-26	1869879.426	3031689.410
GG-26	1869841.618	3034358.644
HH-26	1869790.224	3037026.450
II-26	1869739.793	3039644.217
KK-26	1869685.275	3045062.795
EE-27	1867253.146	3029026.802
FF-27	1867219.736	3031681.855
GG-27	1867186.363	3034333.898
HH-27	1867155.541	3037034.514
II-27	1867113.017	3039745.418
JJ-27	1867090.492	3042368.805
KK-27	1867021.109	3044963.392
EE-28	1864595.733	3029059.476
FF-28	1864559.456	3031723.123
GG-28	1864523.410	3034369.691
HH-28	1864497.918	3037064.167
II-28	1864472.415	3039759.811
KK-28	1864389.469	3044990.465
EE-29	1861924.423	3029082.747
FF-29	1861878.336	3031764.714
GG-29	1861863.360	3034405.308
HH-29	1861859.422	3037093.606
RR-29	1861856.343	3037673.634
NW-RR	1863338.423	3037666.182
RR-29	1861856.343	3037673.634
NW-RR	1863338.423	3037666.182
II-NRR	1863347.306	3039765.943
KK-NRR	1863369.459	3045002.286

Theoretical Uncertainty (TU) of measurements = 0.30' (radius). reference: Title 865 IAC 1-12-8

DOSSIERS CONTAINING INFORMATION NECESSARY FOR RECOVERY AND USE OF SECTION CORNER MONUMENTATION AVAILABLE FROM PROJECT OFFICE.

Dale L. Grimes, L.S. #S0452

LEGEND

△ CORNER MONUMENT SET - BERNTSEN A1NB. RT-1 OR D-1 ALUMINUM MONUMENT

+ NO MONUMENT FOUND / SET SEE CORNER DOSSIER

◪ OTHER MONUMENTATION FOUND / SET SEE CORNER DOSSIER

HORIZONTAL DATUM IS BASED ON THE INDIANA STATE PLANE COORDINATE SYSTEM, WEST ZONE. ALL BEARINGS ARE REFERENCED TO GRID NORTH.

COMBINATION SCALE AND SEA LEVEL REDUCTION FACTOR: 0.9999408.

DIMENSIONS SHOWN IN PARENTHESIS INDICATE GROUND LEVEL DISTANCES.

TIPPECANOE COUNTY SECTION CORNER PERPETUATION PROJECT

MICHAEL J. SPENCER, COUNTY SURVEYOR
DALE L. GRIMES, L.S., PROJECT MANAGER
COUNTY OFFICE BUILDING
20 N. THIRD STREET
LAFAYETTE, INDIANA 47901
(317) 423-9262

TIPPECANOE COUNTY BOARD OF COMMISSIONERS: NOLA J. GENTRY • KEITH E. McMILLIN • HUBERT D. YOUNT

DALE L. GRIMES REGISTERED No. S 0452 STATE OF INDIANA LAND SURVEYOR

TOWNSHIP 22 NORTH, RANGE 3 WEST
SHEFFIELD TOWNSHIP, TIPPECANOE COUNTY, INDIANA

COMPUTED BY: Dale L. Grimes	RESEARCH BY: Todd E. Butler	SHEET
DRAWN BY: Randal G. Long	DATE: 17 JULY 1992	22-3-A
FIELD WORK: Grimes, Long, Butler		
FROM: March 1992	TO: May 1992	