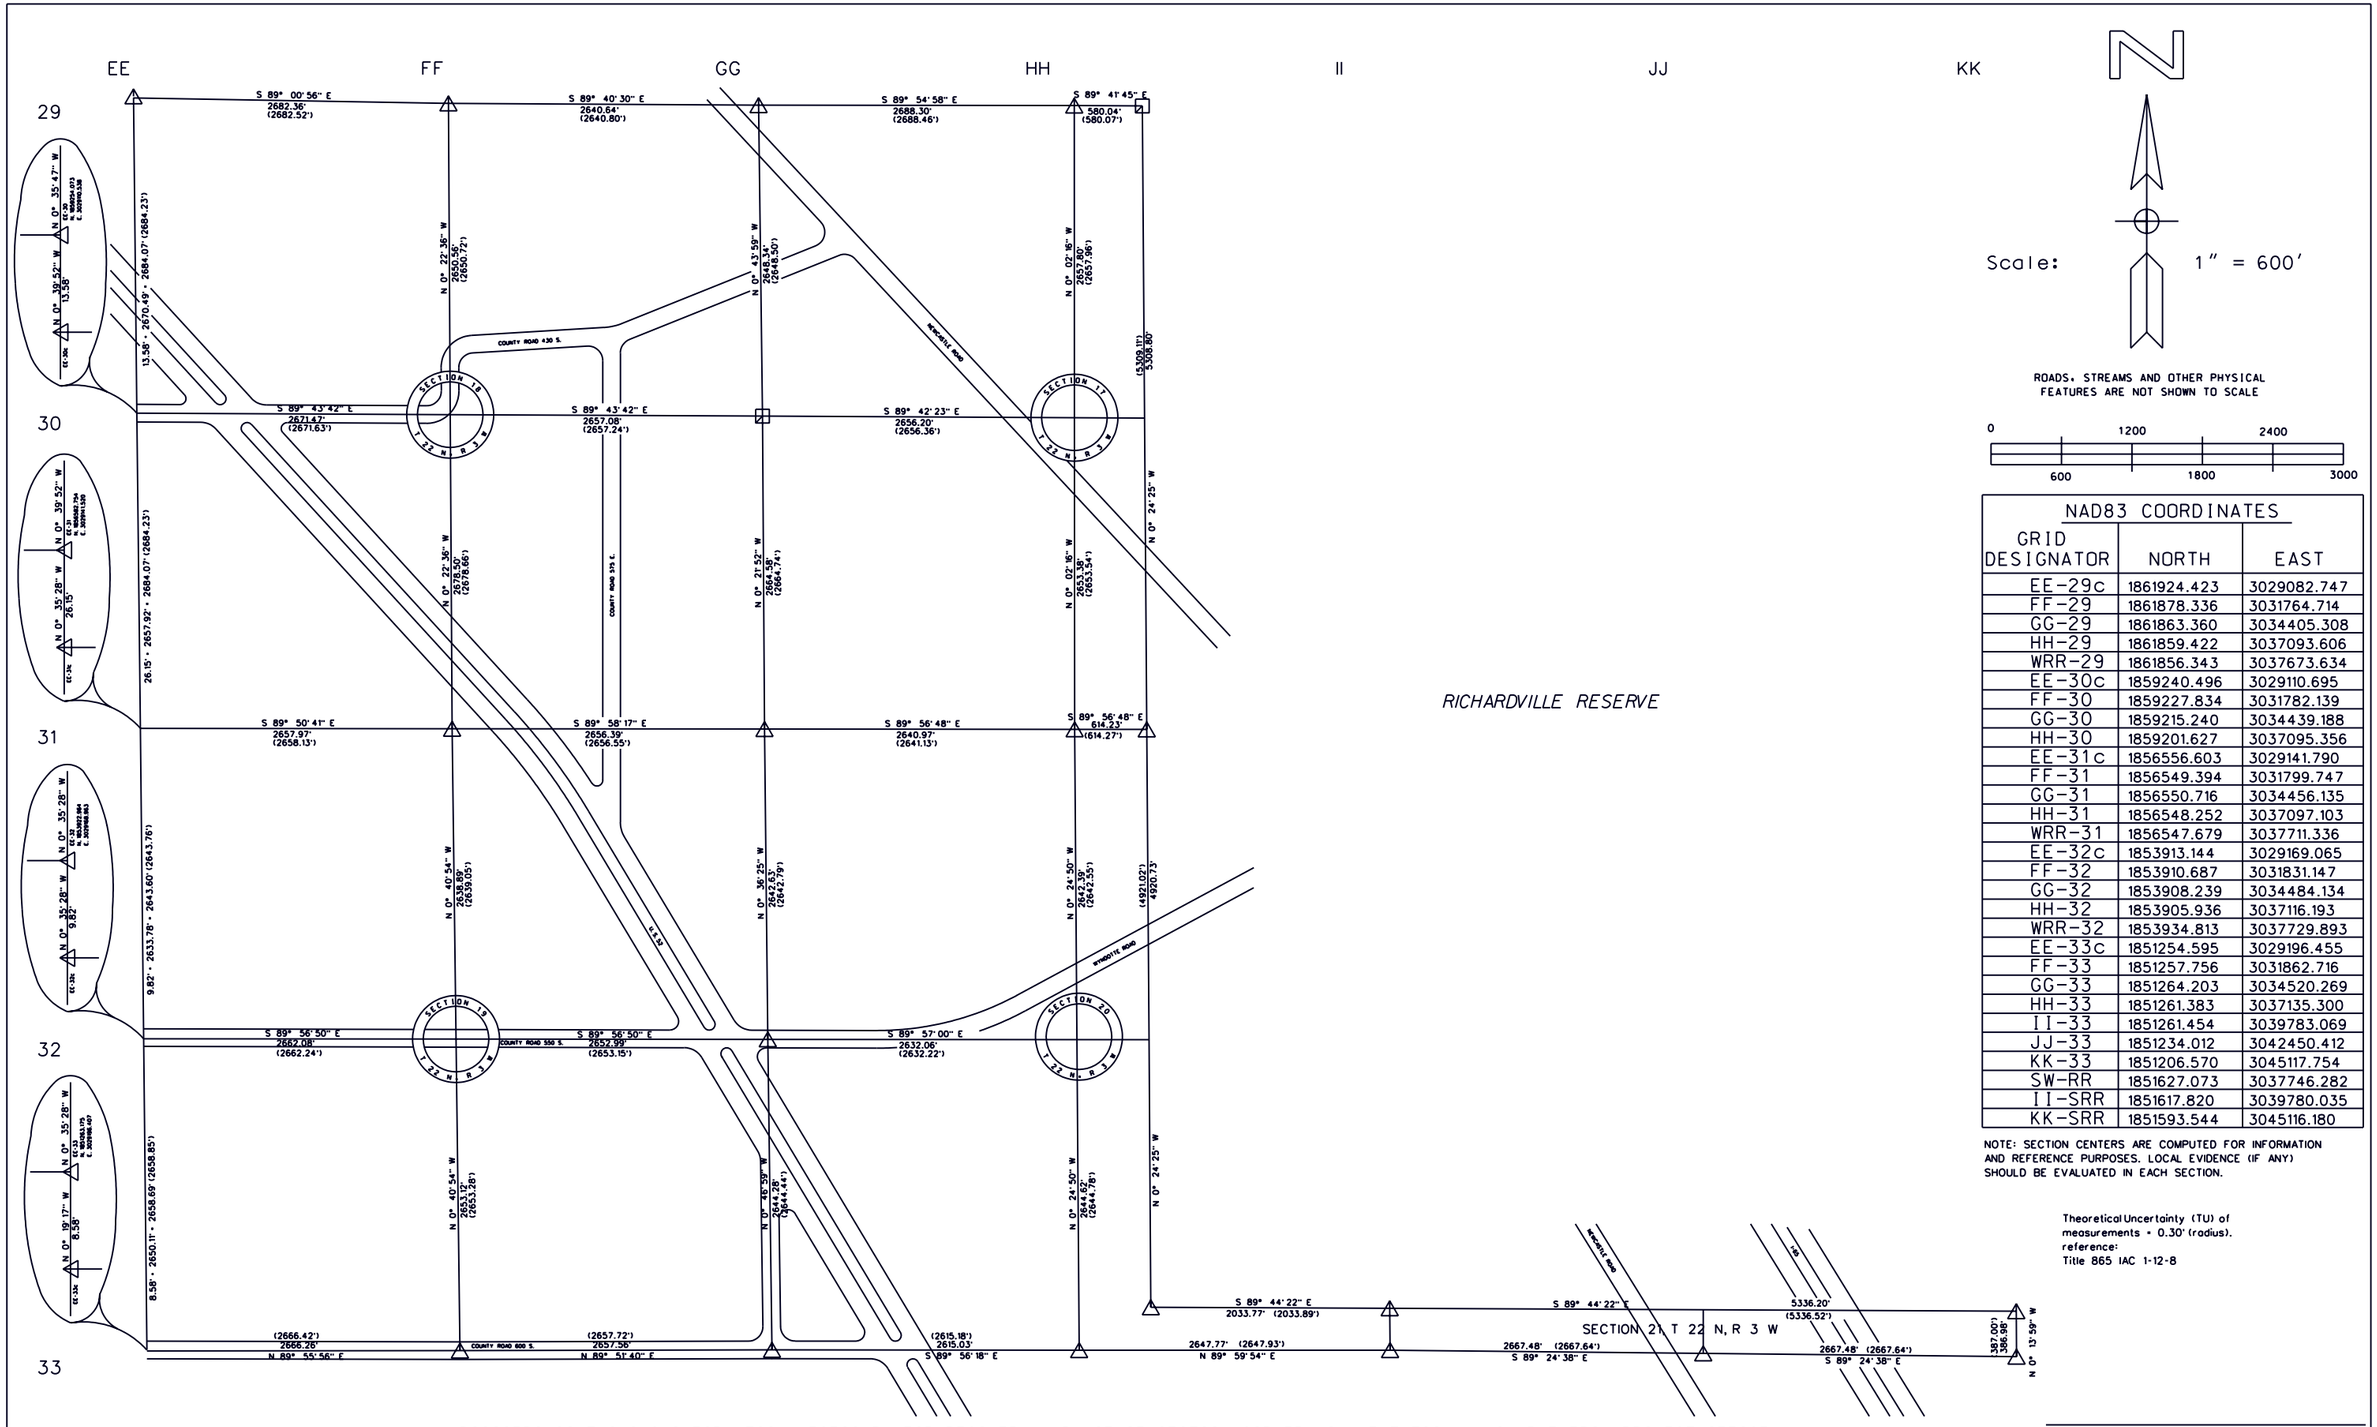

NAD83 COORDINATES		
GRID DESIGNATOR	NORTH	EAST
EE-29c	1861924.423	3029082.747
FF-29	1861878.336	3031764.714
GG-29	1861863.360	3034405.308
HH-29	1861859.422	3037093.606
WRR-29	1861856.343	3037673.634
EE-30c	1859240.496	3029110.695
FF-30	1859227.834	3031782.139
GG-30	1859215.240	3034439.188
HH-30	1859201.627	3037095.356
EE-31c	1856556.603	3029141.790
FF-31	1856549.394	3031799.747
GG-31	1856550.716	3034456.135
HH-31	1856548.252	3037097.103
WRR-31	1856547.679	3037711.336
EE-32c	1853913.144	3029169.065
FF-32	1853910.687	3031831.147
GG-32	1853908.239	3034484.134
HH-32	1853905.936	3037116.193
WRR-32	1853934.813	3037729.893
EE-33c	1851254.595	3029196.455
FF-33	1851257.756	3031862.716
GG-33	1851264.203	3034520.269
HH-33	1851261.383	3037135.300
II-33	1851261.454	3039783.069
JJ-33	1851234.012	3042450.412
KK-33	1851206.570	3045117.754
SW-RR	1851627.073	3037746.282
II-SRR	1851617.820	3039780.035
KK-SRR	1851593.544	3045116.180

NOTE: SECTION CENTERS ARE COMPUTED FOR INFORMATION AND REFERENCE PURPOSES. LOCAL EVIDENCE (IF ANY) SHOULD BE EVALUATED IN EACH SECTION.

Theoretical Uncertainty (TU) of measurements = 0.30' (radius).
reference:
Title 865 IAC 1-12-8

DOSSIERS CONTAINING INFORMATION NECESSARY FOR RECOVERY AND USE OF SECTION CORNER MONUMENTATION AVAILABLE FROM PROJECT OFFICE.

Dale L. Grimes, L.S. •S0452

LEGEND

△ CORNER MONUMENT SET - BERNTSEN A1NB, RT-1 OR D-1 ALUMINUM MONUMENT

+ NO MONUMENT FOUND / SET SEE CORNER DOSSIER

⊠ OTHER MONUMENTATION FOUND / SET SEE CORNER DOSSIER

HORIZONTAL DATUM IS BASED ON THE INDIANA STATE PLANE COORDINATE SYSTEM, WEST ZONE. ALL BEARINGS ARE REFERENCED TO GRID NORTH.

COMBINATION SCALE AND SEA LEVEL REDUCTION FACTOR: 0.9999408.

DIMENSIONS SHOWN IN PARENTHESIS INDICATE GROUND LEVEL DISTANCES.

TIPPECANOE COUNTY SECTION CORNER PERPETUATION PROJECT

MICHAEL J. SPENCER, COUNTY SURVEYOR
DALE L. GRIMES, L.S., PROJECT MANAGER
COUNTY OFFICE BUILDING
20 N. THIRD STREET
LAFAYETTE, INDIANA 47901
(317) 423-9262

TIPPECANOE COUNTY BOARD OF COMMISSIONERS: NOLA J. GENTRY • KEITH E. McMILLIN • HUBERT D. YOUNT

DALE L. GRIMES REGISTERED No. S 0452 STATE OF INDIANA LAND SURVEYOR

TOWNSHIP 22 NORTH, RANGE 3 WEST
SHEFFIELD TOWNSHIP, TIPPECANOE COUNTY, INDIANA

COMPUTED BY: Dale L. Grimes	RESEARCH BY: Todd E. Butler	SHEET
DRAWN BY: Randal G. Long	DATE: 21 JULY 1992	22-3-C
FIELD WORK: Grimes, Long, Butler		
FROM: January 1992	TO: May 1992	26 OCT 1992 - REVISE FF-30, 31, 32