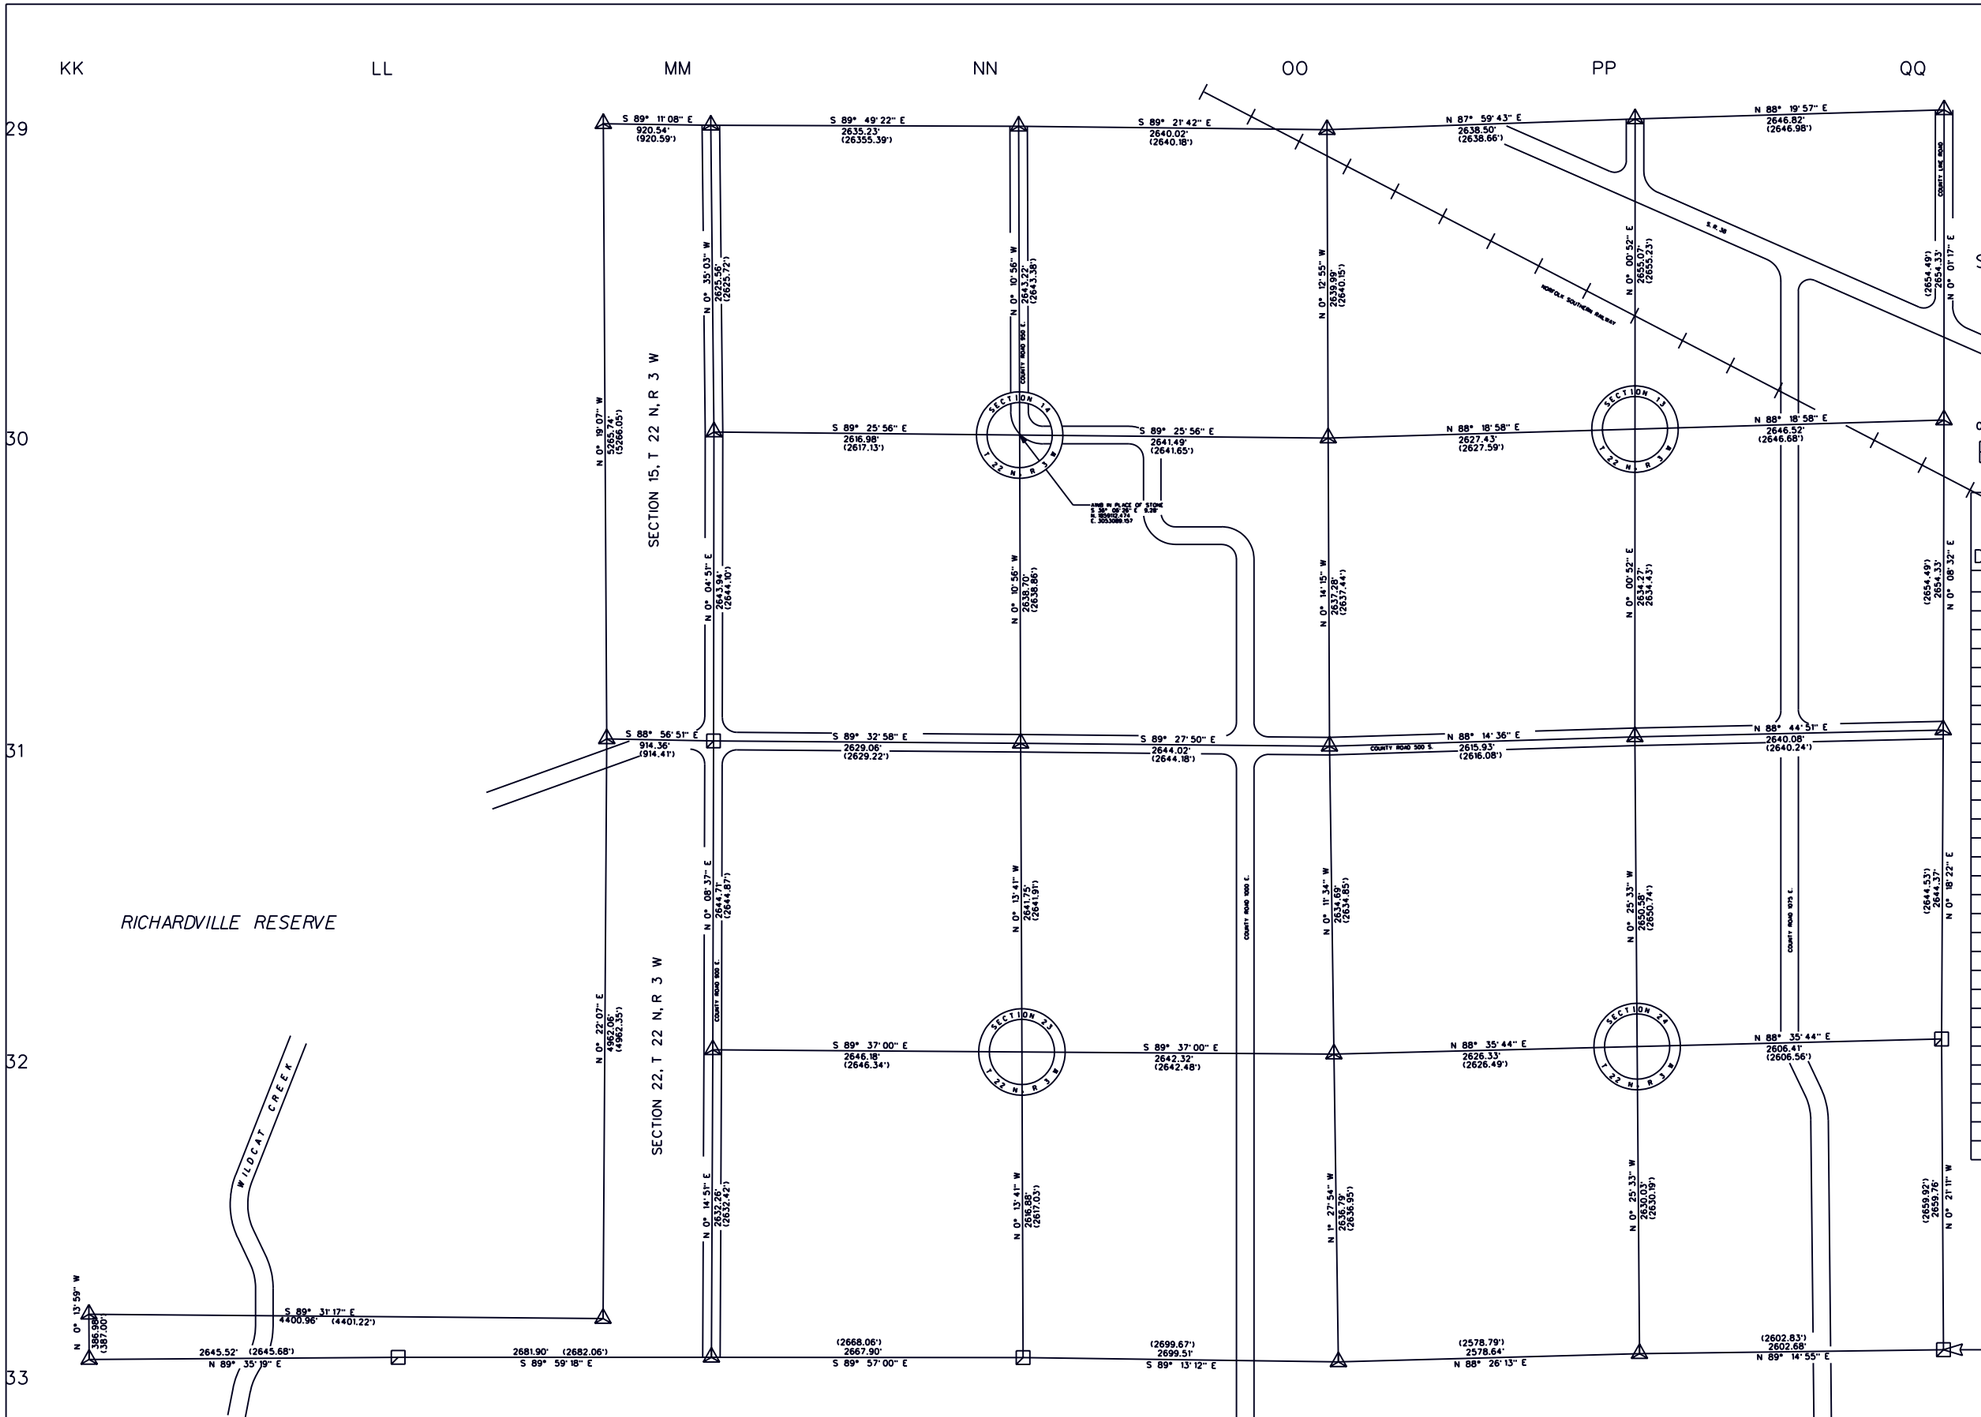

Scale: 1" = 600'

ROADS, STREAMS AND OTHER PHYSICAL FEATURES ARE NOT SHOWN TO SCALE

0 1200 2400
600 1800 3000

NAD83(86) COORDINATES		
GRID DESIGNATOR	NORTH	EAST
RR-29	1861784.410	3049519.611
MM-29	1861771.323	3050440.062
NN-29	1861763.177	3053075.280
OO-29	1861733.768	3055715.138
PP-29	1861826.070	3058352.019
QQ-29	1861903.092	3060997.717
MM-30	1859145.895	3050466.836
NN-30	1859119.968	3053083.691
OO-30	1859093.799	3055725.054
PP-30	1859171.002	3058351.351
QQ-30	1859248.766	3060996.728
RR-31	1856518.750	3049548.897
MM-31	1856501.954	3050463.107
NN-31	1856481.286	3053092.087
OO-31	1856456.541	3055735.989
PP-31	1856536.735	3058350.689
QQ-31	1856594.448	3060990.139
MM-32	1853857.257	3050456.479
NN-32	1853839.553	3053102.597
OO-32	1853821.865	3055774.856
PP-32	1853886.232	3058370.395
QQ-32	1853950.112	3060976.017
KK-RR	1851593.544	3045116.180
SE RR	1851556.791	3049516.981
KK-33	1851206.570	3045117.754
LL-33	1851225.561	3047763.208
MM-33	1851225.016	3050445.112
NN-33	1851222.691	3053113.008
OO-33	1851185.941	3055812.266
PP-33	1851256.280	3058389.947
QQ-33	1851290.406	3060992.400

NOTE: SECTION CENTERS ARE COMPUTED FOR INFORMATION AND REFERENCE PURPOSES. LOCAL EVIDENCE (IF ANY) SHOULD BE EVALUATED IN EACH SECTION.

Theoretical Uncertainty (TU) of measurements = 0.30' (radius). reference: Title 865 IAC 1-12-8

DOSSIERS CONTAINING INFORMATION NECESSARY FOR RECOVERY AND USE OF SECTION CORNER MONUMENTATION AVAILABLE FROM PROJECT OFFICE.

Dale L. Grimes, PLS #S0452

LEGEND

△ CORNER MONUMENT SET - BERNTSEN A1NB, RT-1 OR D-1 ALUMINUM MONUMENT

+ NO MONUMENT FOUND / SET SEE CORNER DOSSIER

⊠ OTHER MONUMENTATION FOUND / SET SEE CORNER DOSSIER

HORIZONTAL DATUM IS BASED ON THE INDIANA STATE PLANE COORDINATE SYSTEM, WEST ZONE. ALL BEARINGS ARE REFERENCED TO GRID NORTH.

COMBINATION SCALE AND SEA LEVEL REDUCTION FACTOR: 0.9999408.

DIMENSIONS SHOWN IN PARENTHESIS INDICATE GROUND LEVEL DISTANCES.

TIPPECANOE COUNTY SECTION CORNER PERPETUATION PROJECT

MICHAEL J. SPENCER, COUNTY SURVEYOR
DALE L. GRIMES, PLS, PROJECT MANAGER
COUNTY OFFICE BUILDING
20 N. THIRD STREET
LAFAYETTE, INDIANA 47901
(317) 423-9262

TIPPECANOE COUNTY BOARD OF COMMISSIONERS: NOLA J. GENTRY • KEITH E. McMILLIN • HUBERT D. YOUNT

DALE L. GRIMES REGISTERED No. S 0452 STATE OF INDIANA LAND SURVEYOR

TOWNSHIP 22 NORTH, RANGE 3 WEST
SHEFFIELD TOWNSHIP, TIPPECANOE COUNTY, INDIANA

COMPUTED BY: Dale L. Grimes	RESEARCH BY: Todd E. Butler
DRAWN BY: Randal G. Long	DATE: 17 JULY 1992
FIELD WORK: Grimes, Long, Butler, Woodall, O'Connell	
FROM: January 1992	TO: April 1992

SHEET 22-3-D

REV. 24 OCTOBER 1994 (RM,JG)
REV. 6 JANUARY 1998 (DG,JG)

PLOT DATE: 6 JANUARY 1998