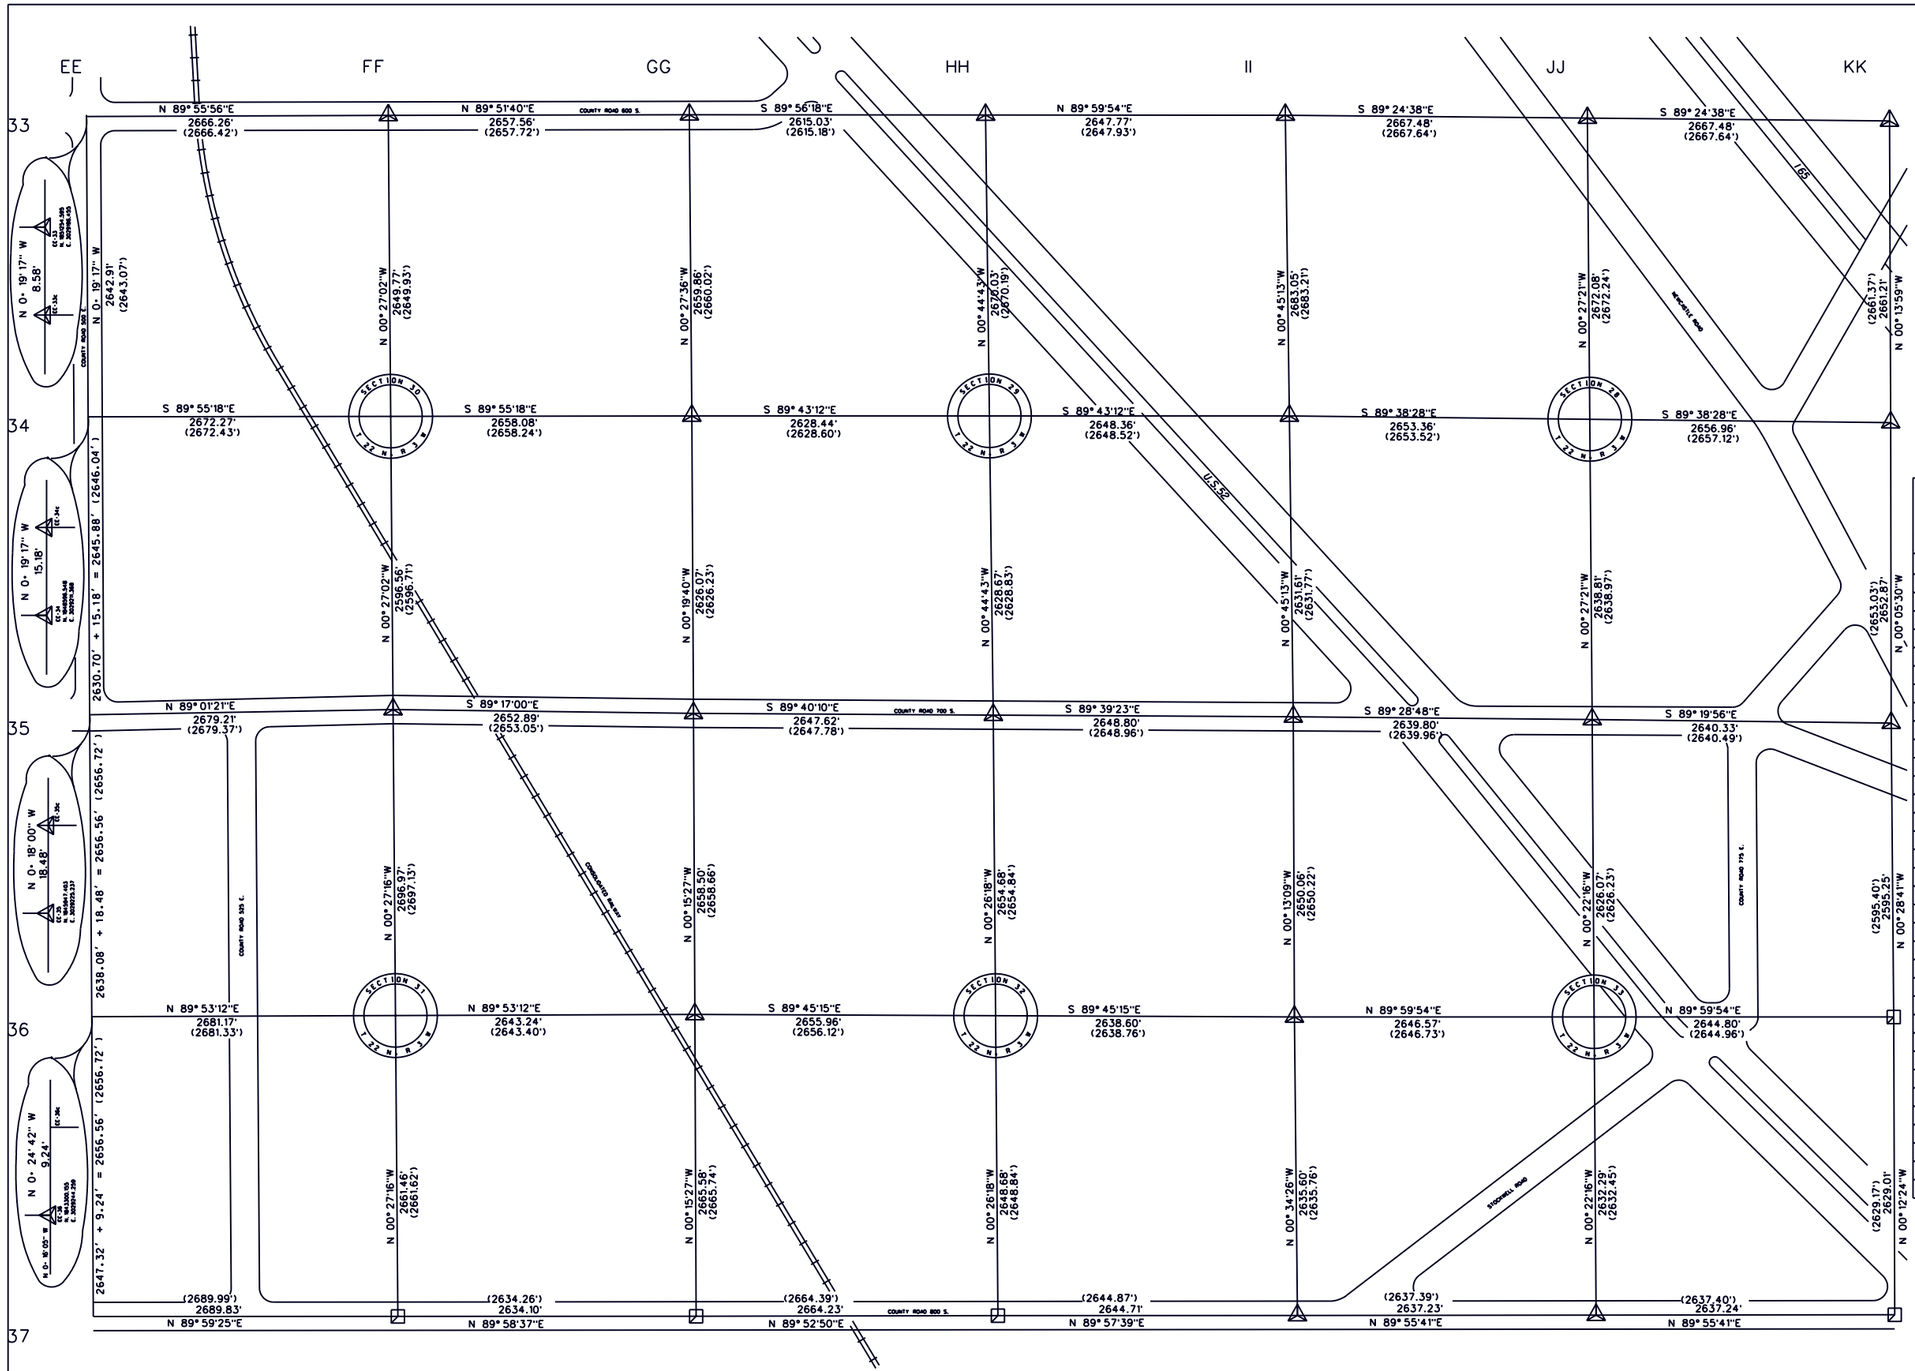

Scale: 1" = 600'

ROADS, STREAMS AND OTHER PHYSICAL FEATURES ARE NOT SHOWN TO SCALE

0 1200 2400
600 1800 3000

NAD83 COORDINATES

GRID DESIGNATOR	NORTH	EAST
EE-33c	1851254.595	3029196.455
FF-33	1851257.756	3031862.716
GG-33	1851264.203	3034520.269
HH-33	1851261.383	3037135.300
II-33	1851261.454	3039783.069
JJ-33	1851234.012	3042450.412
KK-33	1851206.570	3045117.754
EE-34c	1848611.727	3029211.283
FF-34	1848608.069	3031883.549
GG-34	1848604.431	3034541.627
HH-34	1848591.582	3037170.034
II-34	1848578.636	3039818.362
JJ-34	1848562.021	3042471.675
KK-34	1848545.384	3045128.582
EE-35c	1845965.881	3029225.140
FF-35	1846011.587	3031903.963
GG-35	1845978.408	3034556.651
HH-35	1845963.139	3037204.230
II-35	1845947.253	3039852.979
JJ-35	1845923.299	3042492.673
KK-35	1845892.522	3045132.825
EE-36c	1843309.395	3029244.193
FF-36	1843314.702	3031925.360
GG-36	1843319.935	3034568.598
HH-36	1843308.536	3037224.538
II-36	1843297.213	3039863.111
JJ-36	1843297.285	3042509.683
KK-36	1843297.358	3045154.481
EE-37	1840652.869	3029256.644
FF-37	1840653.322	3031946.476
GG-37	1840654.386	3034580.577
HH-37	1840659.938	3037244.801
II-37	1840661.740	3039889.510
JJ-37	1840665.051	3042526.733
KK-37	1840668.361	3045163.968

Theoretical Uncertainty (TU) of measurements = 0.30' (radius), reference: Title 865 IAC 1-12-8

DOSSIERS CONTAINING INFORMATION NECESSARY FOR RECOVERY AND USE OF SECTION CORNER MONUMENTATION AVAILABLE FROM PROJECT OFFICE.

Dale L. Grimes, L.S. #S0452

LEGEND

- △ CORNER MONUMENT SET - BERNTSEN A1NB, RT-1 OR D-1 ALUMINUM MONUMENT
- + NO MONUMENT FOUND / SET SEE CORNER DOSSIER
- ◪ OTHER MONUMENTATION FOUND / SET SEE CORNER DOSSIER

HORIZONTAL DATUM IS BASED ON THE INDIANA STATE PLANE COORDINATE SYSTEM, WEST ZONE. ALL BEARINGS ARE REFERENCED TO GRID NORTH.

COMBINATION SCALE AND SEA LEVEL REDUCTION FACTOR: 0.9999408.

DIMENSIONS SHOWN IN PARENTHESIS INDICATE GROUND LEVEL DISTANCES.

TIPPECANOE COUNTY SECTION CORNER PERPETUATION PROJECT

MICHAEL J. SPENCER, COUNTY SURVEYOR
DALE L. GRIMES, L.S., PROJECT MANAGER
COUNTY OFFICE BUILDING
20 N. THIRD STREET
LAFAYETTE, INDIANA 47901
(317) 423-9262

TIPPECANOE COUNTY BOARD OF COMMISSIONERS: NOLA J. GENTRY • KEITH E. McMILLIN • HUBERT D. YOUNT

DALE L. GRIMES REGISTERED No. S 0452 STATE OF INDIANA LAND SURVEYOR

TOWNSHIP 22 NORTH, RANGE 3 WEST
SHEFFIELD TOWNSHIP, TIPPECANOE COUNTY, INDIANA

COMPUTED BY: Dale L. Grimes	RESEARCH BY: Todd E. Butler	SHEET
DRAWN BY: Randal G. Long	DATE: 17 July 1991	22-3-E
FIELD WORK: Grimes, Long, Butler, Woodall, O'Connell FROM: December 1991	TO: March 1992	