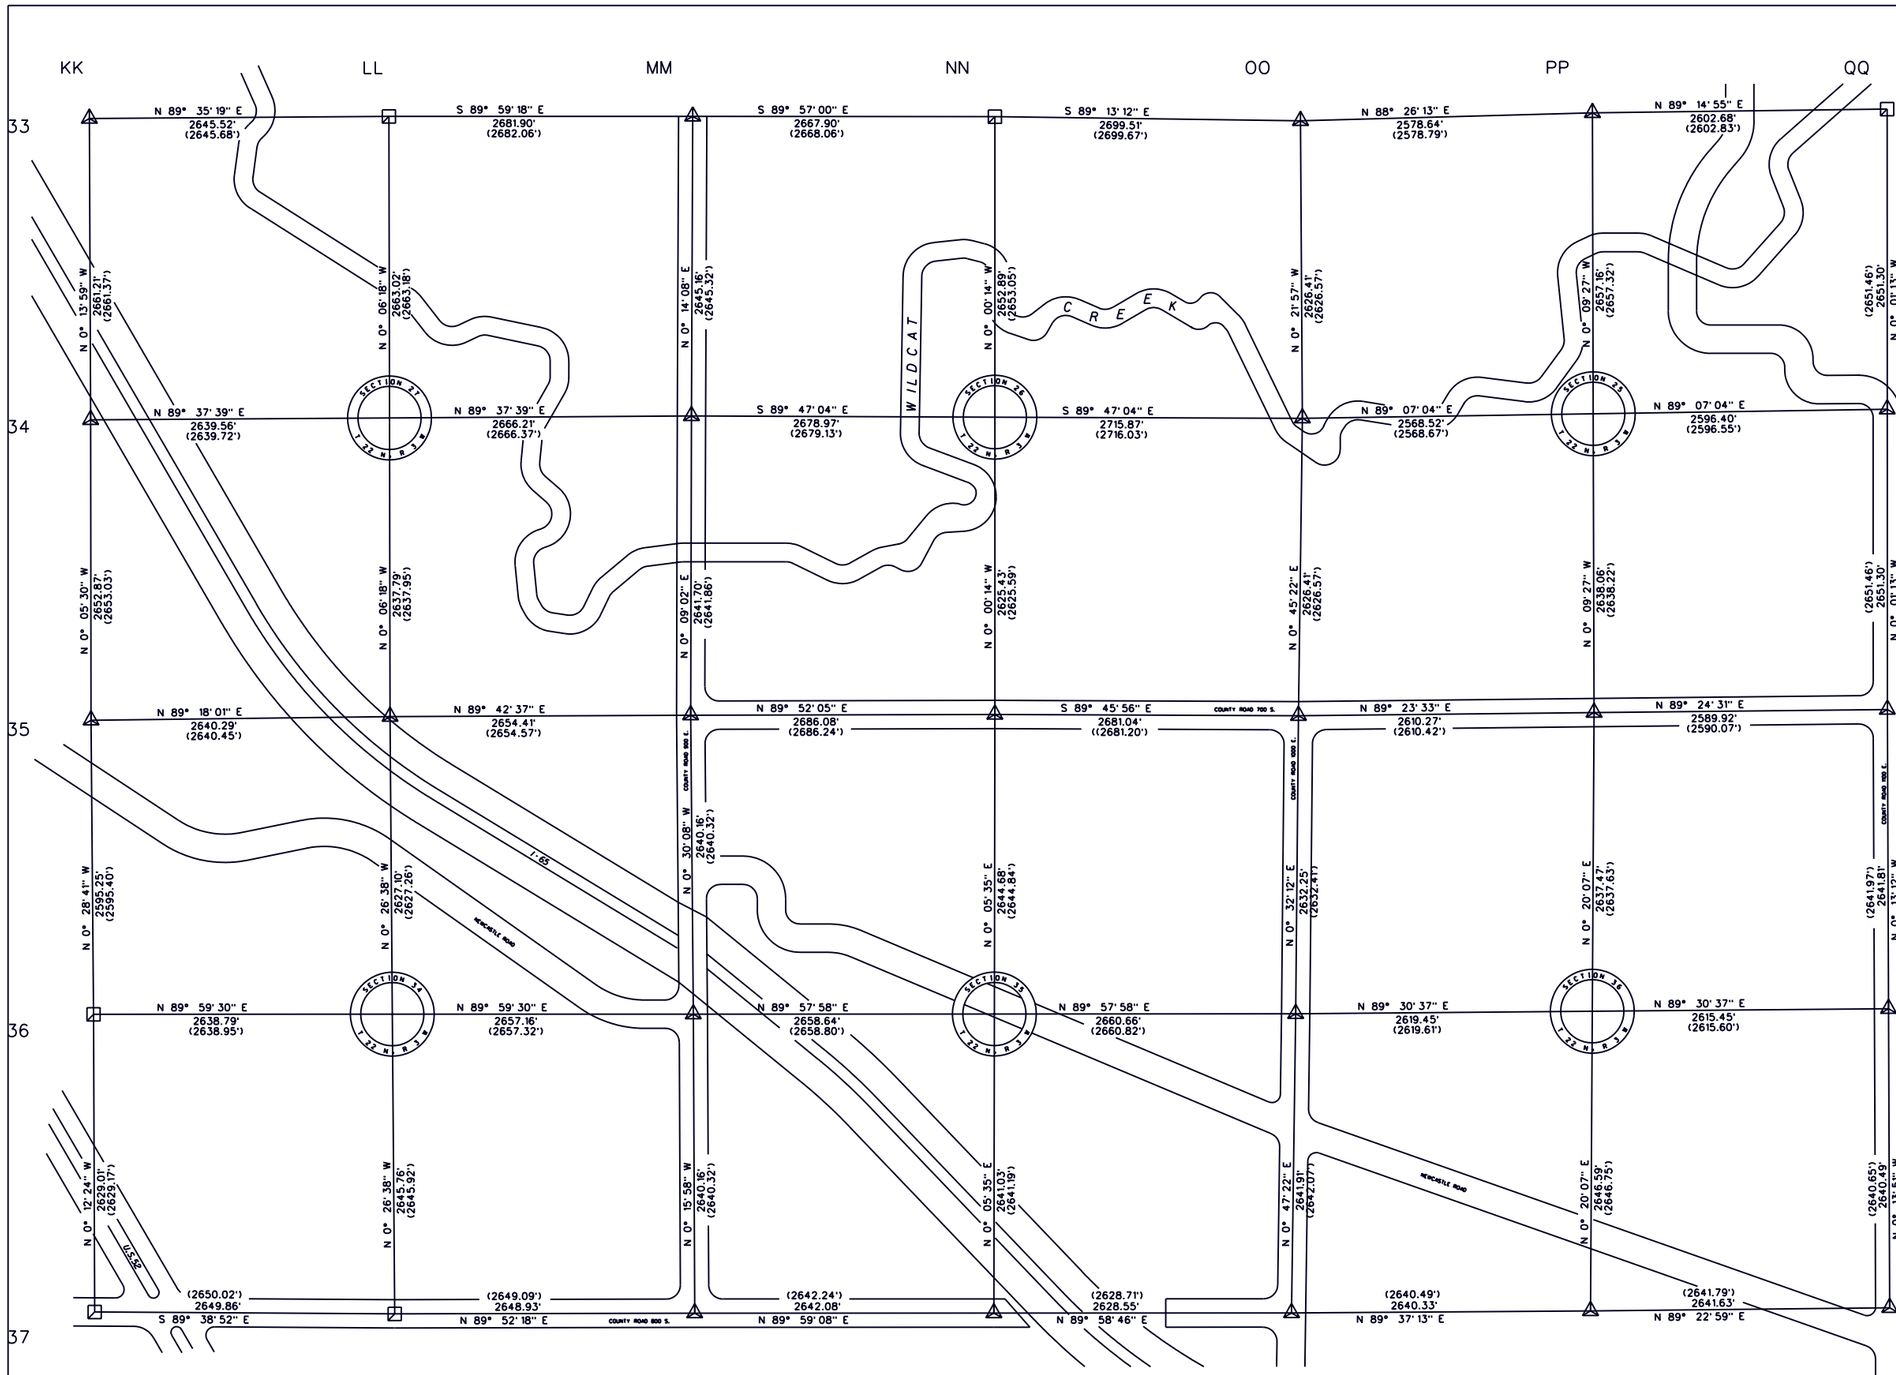

NAD83 COORDINATES		
GRID DESIGNATOR	NORTH	EAST
KK-33	1851206.570	3045117.754
LL-33	1851225.561	3047763.208
MM-33	1851225.016	3050445.112
NN-33	1851222.691	3053113.008
OO-33	1851185.941	3055812.266
PP-33	1851256.280	3058389.947
QQ-33	1851290.406	3060992.400
KK-34	1848545.384	3045128.582
LL-34	1848562.544	3047768.087
MM-34	1848579.878	3050434.238
NN-34	1848569.801	3053113.189
OO-34	1848559.585	3055829.040
PP-34	1848599.132	3058397.253
QQ-34	1848639.109	3060993.344
KK-35	1845892.522	3045132.825
LL-35	1845924.762	3047772.919
MM-35	1845938.184	3050427.291
NN-35	1845944.372	3053113.368
OO-35	1845933.403	3055794.385
PP-35	1845961.083	3058404.507
QQ-35	1845987.812	3060994.288
KK-36	1843297.358	3045154.481
LL-36	1843297.742	3047793.274
MM-36	1843298.128	3050450.433
NN-36	1843299.696	3053109.069
OO-36	1843301.266	3055769.728
PP-36	1843323.659	3058389.080
QQ-36	1843346.017	3061004.432
KK-37	1840668.361	3045163.968
LL-37	1840652.066	3047813.773
MM-37	1840658.000	3050462.699
NN-37	1840658.667	3053104.777
OO-37	1840659.605	3055733.327
PP-37	1840677.110	3058373.599
QQ-37	1840705.554	3061015.073

Theoretical Uncertainty (TU) of measurements = 0.30' (radius). reference: Title 865 IAC 1-12-8

DOSSIERS CONTAINING INFORMATION NECESSARY FOR RECOVERY AND USE OF SECTION CORNER MONUMENTATION AVAILABLE FROM PROJECT OFFICE.

Dale L. Grimes, L.S. #S0452

LEGEND

- △ CORNER MONUMENT SET - BERNTSEN A1NB, RT-1 OR D-1 ALUMINUM MONUMENT
- + NO MONUMENT FOUND / SET SEE CORNER DOSSIER
- ◪ OTHER MONUMENTATION FOUND / SET SEE CORNER DOSSIER

HORIZONTAL DATUM IS BASED ON THE INDIANA STATE PLANE COORDINATE SYSTEM, WEST ZONE. ALL BEARINGS ARE REFERENCED TO GRID NORTH.

COMBINATION SCALE AND SEA LEVEL REDUCTION FACTOR: 0.9999408.

DIMENSIONS SHOWN IN PARENTHESIS INDICATE GROUND LEVEL DISTANCES.

TIPPECANOE COUNTY SECTION CORNER PERPETUATION PROJECT

MICHAEL J. SPENCER, COUNTY SURVEYOR
DALE L. GRIMES, L.S., PROJECT MANAGER
COUNTY OFFICE BUILDING
20 N. THIRD STREET
LAFAYETTE, INDIANA 47901
(317) 423-9262

TIPPECANOE COUNTY BOARD OF COMMISSIONERS: NOLA J. GENTRY • KEITH E. McMILLIN • HUBERT D. YOUNT

DALE L. GRIMES REGISTERED No. S 0452 STATE OF INDIANA LAND SURVEYOR

TOWNSHIP 22 NORTH, RANGE 3 WEST
SHEFFIELD TOWNSHIP, TIPPECANOE COUNTY, INDIANA

COMPUTED BY: Dale L. Grimes	RESEARCH BY: Todd E. Butler	SHEET
DRAWN BY: Randal G. Long	DATE: 27 March 1992	22-3-F
FIELD WORK: Grimes, Long, Butler, Woodall, O'Connell FROM: December 1991 TO: March 1992		