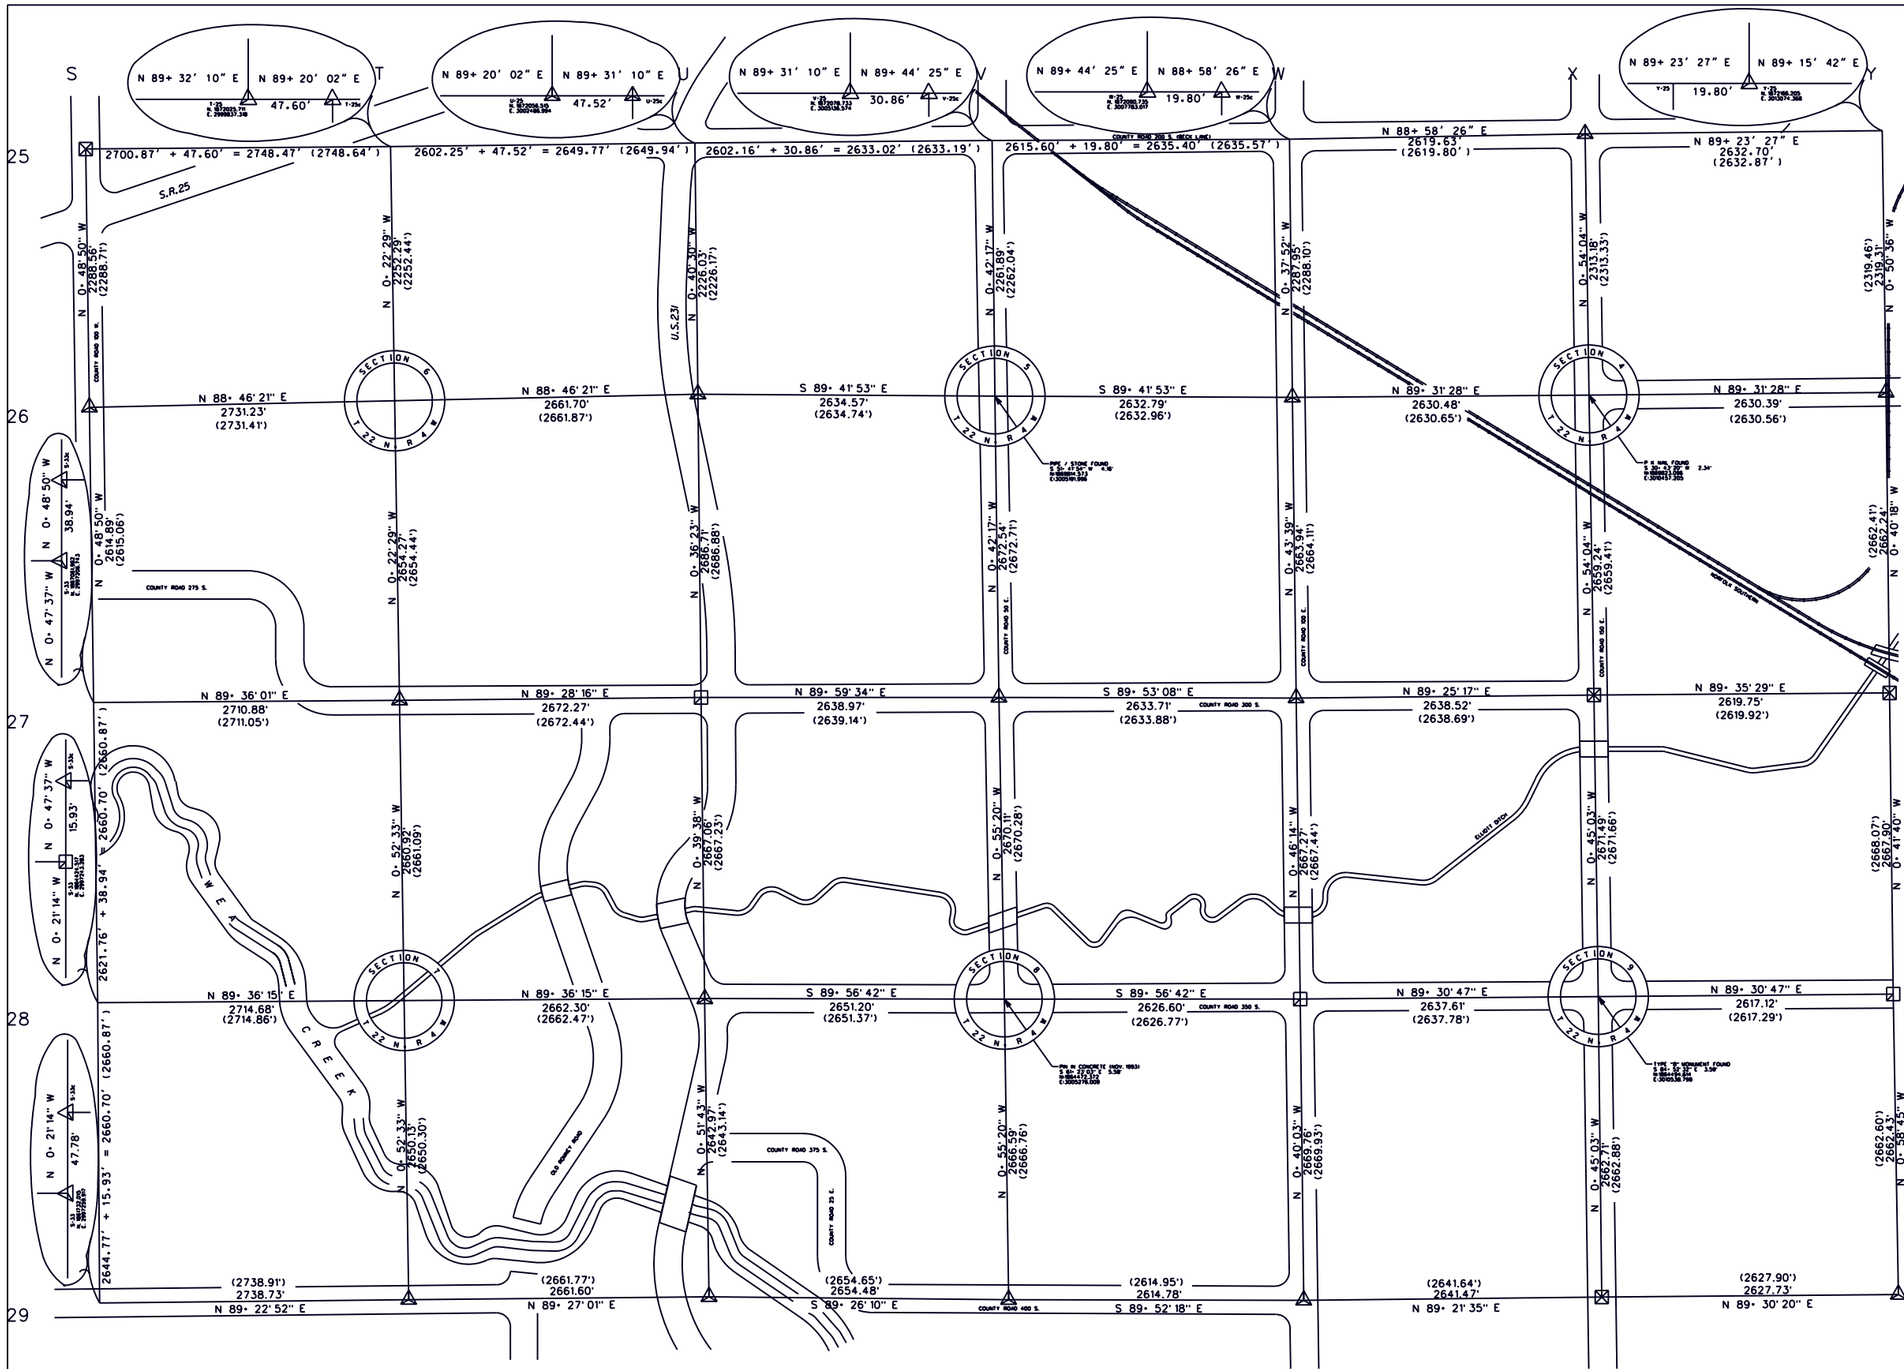

Scale: 1" = 600'

ROADS, STREAMS AND OTHER PHYSICAL FEATURES ARE NOT SHOWN TO SCALE

0 600 1200 1800 2400 3000

NAD83(86) COORDINATES		
GRID DESIGNATOR	(U. S. SURVEY FEET) NORTH	EAST
S-25	1872003.846	2997136.534
T-25c	1872026.265	2999884.917
U-25c	1872056.913	3002534.510
V-25c	1872078.873	3005167.438
W-25c	1872091.089	3007802.812
X-25c	1872138.002	3010422.020
Y-25c	1872165.994	3013054.570
S-26c	1869715.519	2997169.044
T-26	1869774.023	2999899.646
U-26	1869831.038	3002560.731
V-26	1869817.152	3005195.261
W-26	1869803.275	3007828.012
X-26	1869825.103	3010458.398
Y-26	1869846.931	3013088.702
S-27c	1867100.896	2997206.190
T-27	1867119.806	2999917.004
U-27	1867144.478	3002589.163
V-27	1867144.809	3005228.135
W-27	1867139.549	3007861.837
X-27	1867166.190	3010500.218
Y-27	1867184.877	3013119.906
S-28c	1864440.449	2997243.062
T-28	1864459.201	2999957.682
U-28	1864477.591	3002619.915
V-28	1864475.044	3005271.111
W-28	1864472.520	3007897.707
X-28	1864494.934	3010535.225
Y-28	1864517.174	3013152.248
S-29c	1861779.798	2997259.621
T-29	1861809.383	2999998.195
U-29	1861834.924	3002659.676
V-29	1861808.804	3005314.031
W-29	1861802.941	3007928.808
X-29	1861832.454	3010570.118
Y-29	1861855.128	3013197.748

Theoretical Uncertainty (TU) of measurements = 0.30' (radius). reference: Title 864 IAC 1.1-13-8

DOSSIERS CONTAINING INFORMATION NECESSARY FOR RECOVERY AND USE OF SECTION CORNER MONUMENTATION AVAILABLE FROM PROJECT OFFICE.

Dale L. Grimes, L.S. #S0452

LEGEND

- △ CORNER MONUMENT SET - BERNTSEN A1NB, RT-1 OR D-1 ALUMINUM MONUMENT
- + NO MONUMENT FOUND / SET SEE CORNER DOSSIER
- ◪ OTHER MONUMENTATION FOUND / SET SEE CORNER DOSSIER

HORIZONTAL DATUM IS BASED ON THE INDIANA STATE PLANE COORDINATE SYSTEM, WEST ZONE. ALL BEARINGS ARE REFERENCED TO GRID NORTH.

COMBINATION SCALE AND SEA LEVEL REDUCTION FACTOR: 0.9999355.

DIMENSIONS SHOWN IN PARENTHESIS INDICATE GROUND LEVEL DISTANCES.

TIPPECANOE COUNTY SECTION CORNER PERPETUATION PROJECT

MICHAEL J. SPENCER, COUNTY SURVEYOR
DALE L. GRIMES, L.S., PROJECT MANAGER
COUNTY OFFICE BUILDING
20 N. THIRD STREET
LAFAYETTE, INDIANA 47902
(317) 423-9262

TIPPECANOE COUNTY BOARD OF COMMISSIONERS: NOLA J. GENTRY • KEITH E. McMILLIN • HUBERT D. YOUNT

DALE L. GRIMES REGISTERED No. S 0452 STATE OF INDIANA LAND SURVEYOR

TOWNSHIP 22 NORTH, RANGE 4 WEST
WEA TOWNSHIP, TIPPECANOE COUNTY, INDIANA

COMPUTED BY: Dale L. Grimes	RESEARCH BY: Todd E. Butler
DRAWN BY: Randal G. Long	DATE: 31 October 1991
FIELD WORK: Grimes, Long, Butler	
FROM: September 1991 TO: October 1991	

SHEET 22-4-A

REVISED 18 NOVEMBER 1993, COUNTY ROAD 350S N.W. & W-28
PLOTTED 31 JANUARY 1994