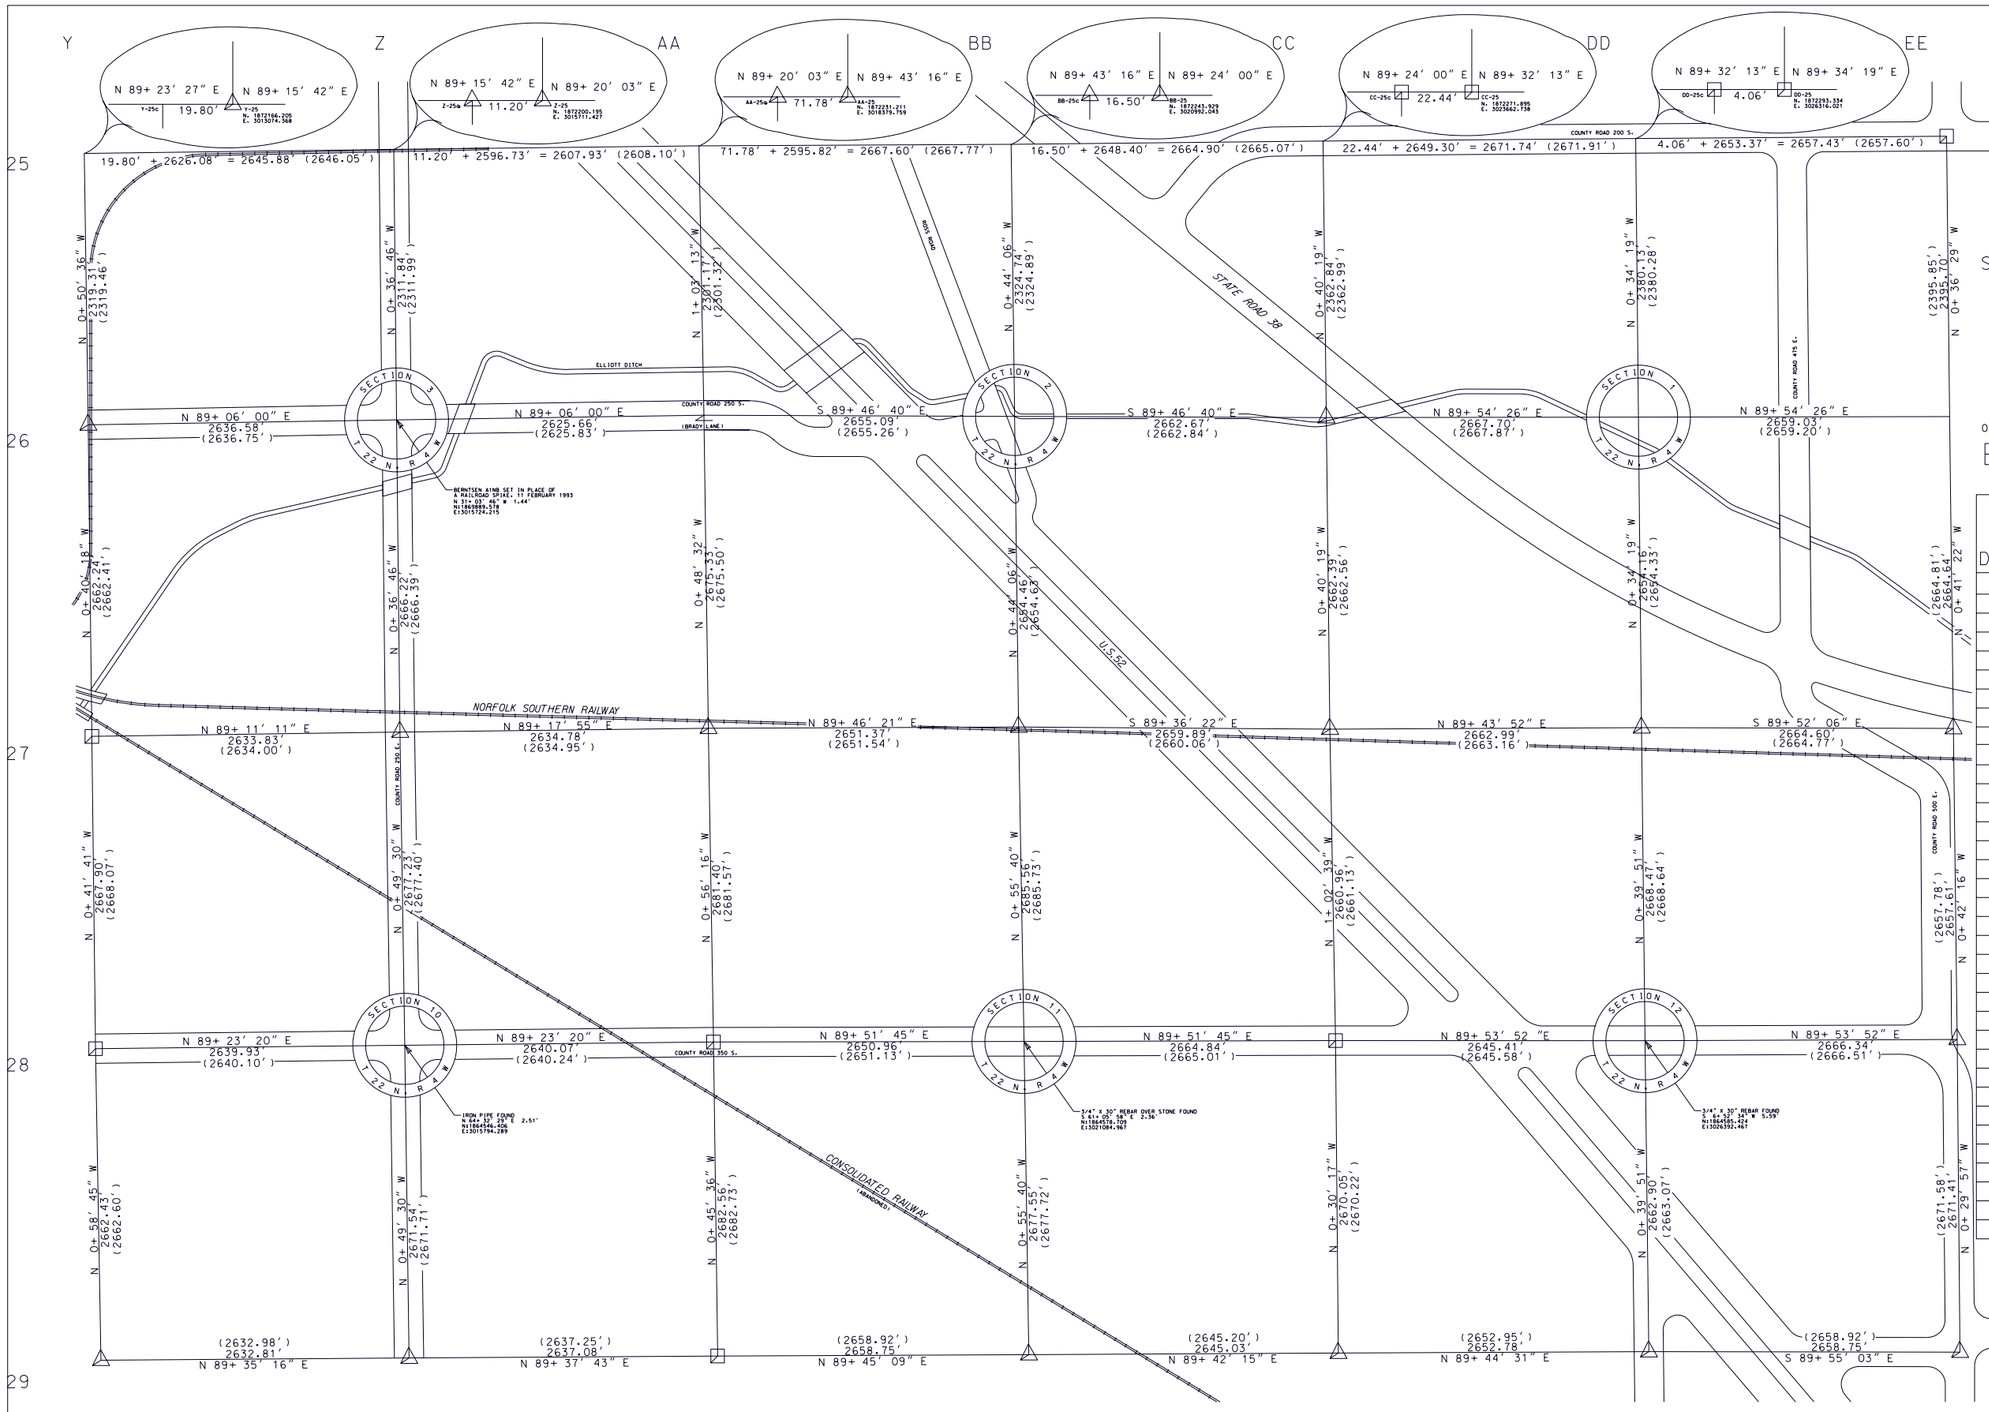

Scale: 1" = 600'

ROADS, STREAMS AND OTHER PHYSICAL FEATURES ARE NOT SHOWN TO SCALE

0 1200 2400
600 1800 3000

NAD83 COORDINATES		
GRID DESIGNATOR	NORTH	EAST
Y-25c	1872165.994	3013054.570
Z-25c	1872200.051	3015700.232
AA-25c	1872230.377	3018307.984
BB-25c	1872243.848	3020975.545
CC-25c	1872271.660	3023640.300
DD-25c	1872293.302	3026311.957
EE-25	1872313.154	3028969.318
Y-26	1869846.931	3013088.702
Z-26	1869888.347	3015724.957
AA-26	1869929.591	3018350.293
BB-26	1869919.300	3021005.363
CC-26	1869908.979	3023668.014
DD-26	1869913.293	3026335.713
EE-26	1869917.594	3028994.744
Y-27	1867184.877	3013119.906
Z-27	1867222.278	3015753.475
AA-27	1867254.531	3018388.061
BB-27	1867265.057	3021039.411
CC-27	1867246.772	3023699.241
DD-27	1867259.268	3026362.204
EE-27	1867253.146	3029026.802
Y-28	1864517.174	3013152.248
Z-28	1864545.329	3015792.026
AA-28	1864573.485	3018431.945
BB-28	1864579.852	3021082.897
CC-28	1864586.252	3023747.727
DD-28	1864590.974	3026393.136
EE-28	1864595.733	3029059.476
Y-29	1861855.128	3013197.748
Z-29	1861874.071	3015830.495
AA-29	1861891.161	3018467.524
BB-29	1861902.649	3021126.254
CC-29	1861916.306	3023771.250
DD-29	1861928.256	3026424.004
EE-29	1861924.423	3029082.747

Theoretical Uncertainty (TU) of measurements = 0.30' (radius).
reference:
Title 864 IAC 1.1-13-8

DOSSIERS CONTAINING INFORMATION NECESSARY FOR RECOVERY AND USE OF SECTION CORNER MONUMENTATION AVAILABLE FROM PROJECT OFFICE.

Dale L. Grimes, L.S. #S0452

LEGEND

- △ CORNER MONUMENT SET BERNTSEN A1NB ALUMINUM MONUMENT
- + NO MONUMENT FOUND / SET SEE CORNER DOSSIER
- ◪ OTHER MONUMENTATION FOUND / SET SEE CORNER DOSSIER

HORIZONTAL DATUM IS BASED ON THE INDIANA STATE PLANE COORDINATE SYSTEM, WEST ZONE. ALL BEARINGS ARE REFERENCED TO GRID NORTH.

COMBINATION SCALE AND SEA LEVEL REDUCTION FACTOR: 0.9999355.

DIMENSIONS SHOWN IN PARENTHESIS INDICATE GROUND LEVEL DISTANCES.

TIPPECANOE COUNTY SECTION CORNER PERPETUATION PROJECT

MICHAEL J. SPENCER, COUNTY SURVEYOR
DALE L. GRIMES, L.S., PROJECT MANAGER
COUNTY OFFICE BUILDING
20 N. THIRD STREET
LAFAYETTE, INDIANA 47902
(317) 423-9262

TIPPECANOE COUNTY BOARD OF COMMISSIONERS: NOLA J. GENTRY * KEITH E. McMILLIN * HUBERT D. YOUNT

DALE L. GRIMES REGISTERED No. S 0452 STATE OF INDIANA LAND SURVEYOR

TOWNSHIP 22 NORTH, RANGE 4 WEST
WEA TOWNSHIP, TIPPECANOE COUNTY, INDIANA

COMPUTED BY: Dale L. Grimes	RESEARCH BY: Todd E. Butler	SHEET 22-4-B
DRAWN BY: Randal G. Long	DATE: 3 October 1991	
FIELD WORK: Grimes, Long, Butler		
FROM: August 1991	TO: September 1991	REVISED: 2 APRIL 1993, ADD NOTE TO Z-26