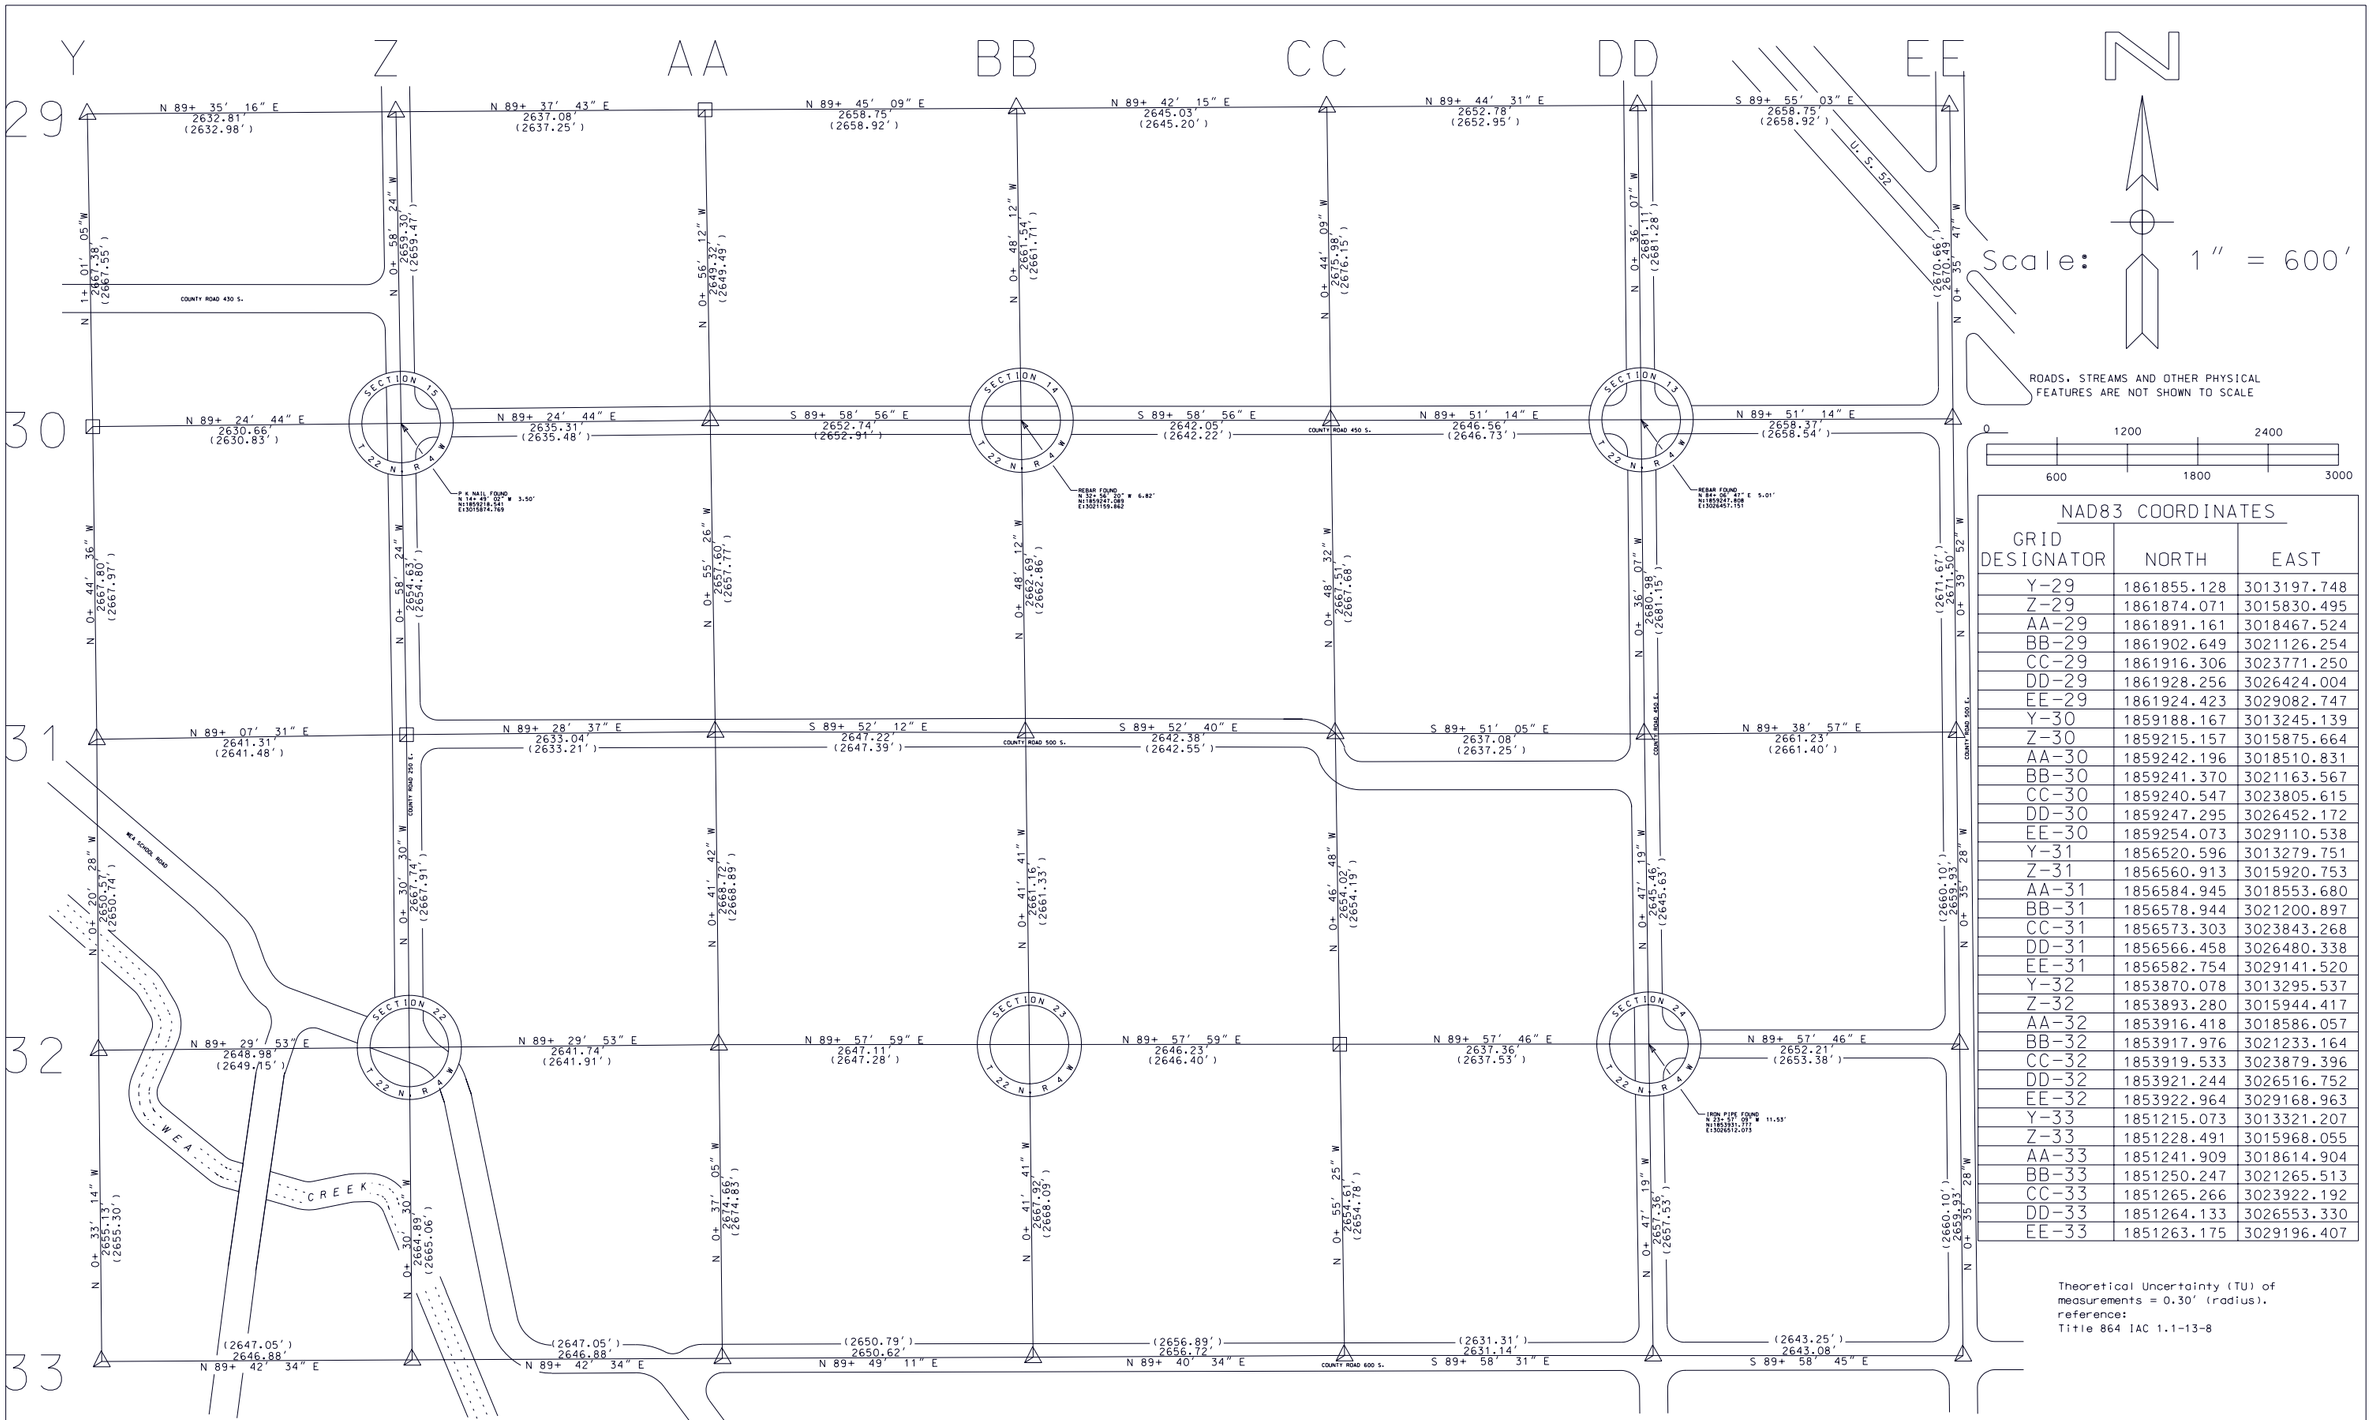

NAD83 COORDINATES		
GRID DESIGNATOR	NORTH	EAST
Y-29	1861855.128	3013197.748
Z-29	1861874.071	3015830.495
AA-29	1861891.161	3018467.524
BB-29	1861902.649	3021126.254
CC-29	1861916.306	3023771.250
DD-29	1861928.256	3026424.004
EE-29	1861924.423	3029082.747
Y-30	1859188.167	3013245.139
Z-30	1859215.157	3015875.664
AA-30	1859242.196	3018510.831
BB-30	1859241.370	3021163.567
CC-30	1859240.547	3023805.615
DD-30	1859247.295	3026452.172
EE-30	1859254.073	3029110.538
Y-31	1856520.596	3013279.751
Z-31	1856560.913	3015920.753
AA-31	1856584.945	3018553.680
BB-31	1856578.944	3021200.897
CC-31	1856573.303	3023843.268
DD-31	1856566.458	3026480.338
EE-31	1856582.754	3029141.520
Y-32	1853870.078	3013295.537
Z-32	1853893.280	3015944.417
AA-32	1853916.418	3018586.057
BB-32	1853917.976	3021233.164
CC-32	1853919.533	3023879.396
DD-32	1853921.244	3026516.752
EE-32	1853922.964	3029168.963
Y-33	1851215.073	3013321.207
Z-33	1851228.491	3015968.055
AA-33	1851241.909	3018614.904
BB-33	1851250.247	3021265.513
CC-33	1851265.266	3023922.192
DD-33	1851264.133	3026553.330
EE-33	1851263.175	3029196.407

Theoretical Uncertainty (TU) of measurements = 0.30' (radius).
reference:
Title 864 IAC 1.1-13-8

DOSSIERS CONTAINING INFORMATION NECESSARY FOR RECOVERY AND USE OF SECTION CORNER MONUMENTATION AVAILABLE FROM PROJECT OFFICE.

Dale L. Grimes, L.S. #S0452

LEGEND

- △ CORNER MONUMENT SET BERNTSEN A1NB ALUMINUM MONUMENT
- + NO MONUMENT FOUND / SET SEE CORNER DOSSIER
- ◪ OTHER MONUMENTATION FOUND / SET SEE CORNER DOSSIER

HORIZONTAL DATUM IS BASED ON THE INDIANA STATE PLANE COORDINATE SYSTEM, WEST ZONE. ALL BEARINGS ARE REFERENCED TO GRID NORTH.

COMBINATION SCALE AND SEA LEVEL REDUCTION FACTOR: 0.9999355.

DIMENSIONS SHOWN IN PARENTHESIS INDICATE GROUND LEVEL DISTANCES.

TIPPECANOE COUNTY SECTION CORNER PERPETUATION PROJECT

MICHAEL J. SPENCER, COUNTY SURVEYOR
DALE L. GRIMES, L.S., PROJECT MANAGER
COUNTY OFFICE BUILDING
20 N. THIRD STREET
LAFAYETTE, INDIANA 47902
(317) 423-9262

TIPPECANOE COUNTY BOARD OF COMMISSIONERS: NOLA J. GENTRY * KEITH E. McMILLIN * HUBERT D. YOUNT

DALE L. GRIMES REGISTERED No. S 0452 STATE OF INDIANA LAND SURVEYOR

TOWNSHIP 22 NORTH, RANGE 4 WEST
WEA TOWNSHIP, TIPPECANOE COUNTY, INDIANA

COMPUTED BY: Dale L. Grimes	RESEARCH BY: Todd E. Butler
DRAWN BY: Randal G. Long	DATE: 17 July 1991
FIELD WORK: Grimes, Long, Butler	
FROM: June 1991	TO: July 1991

SHEET 22-4-D