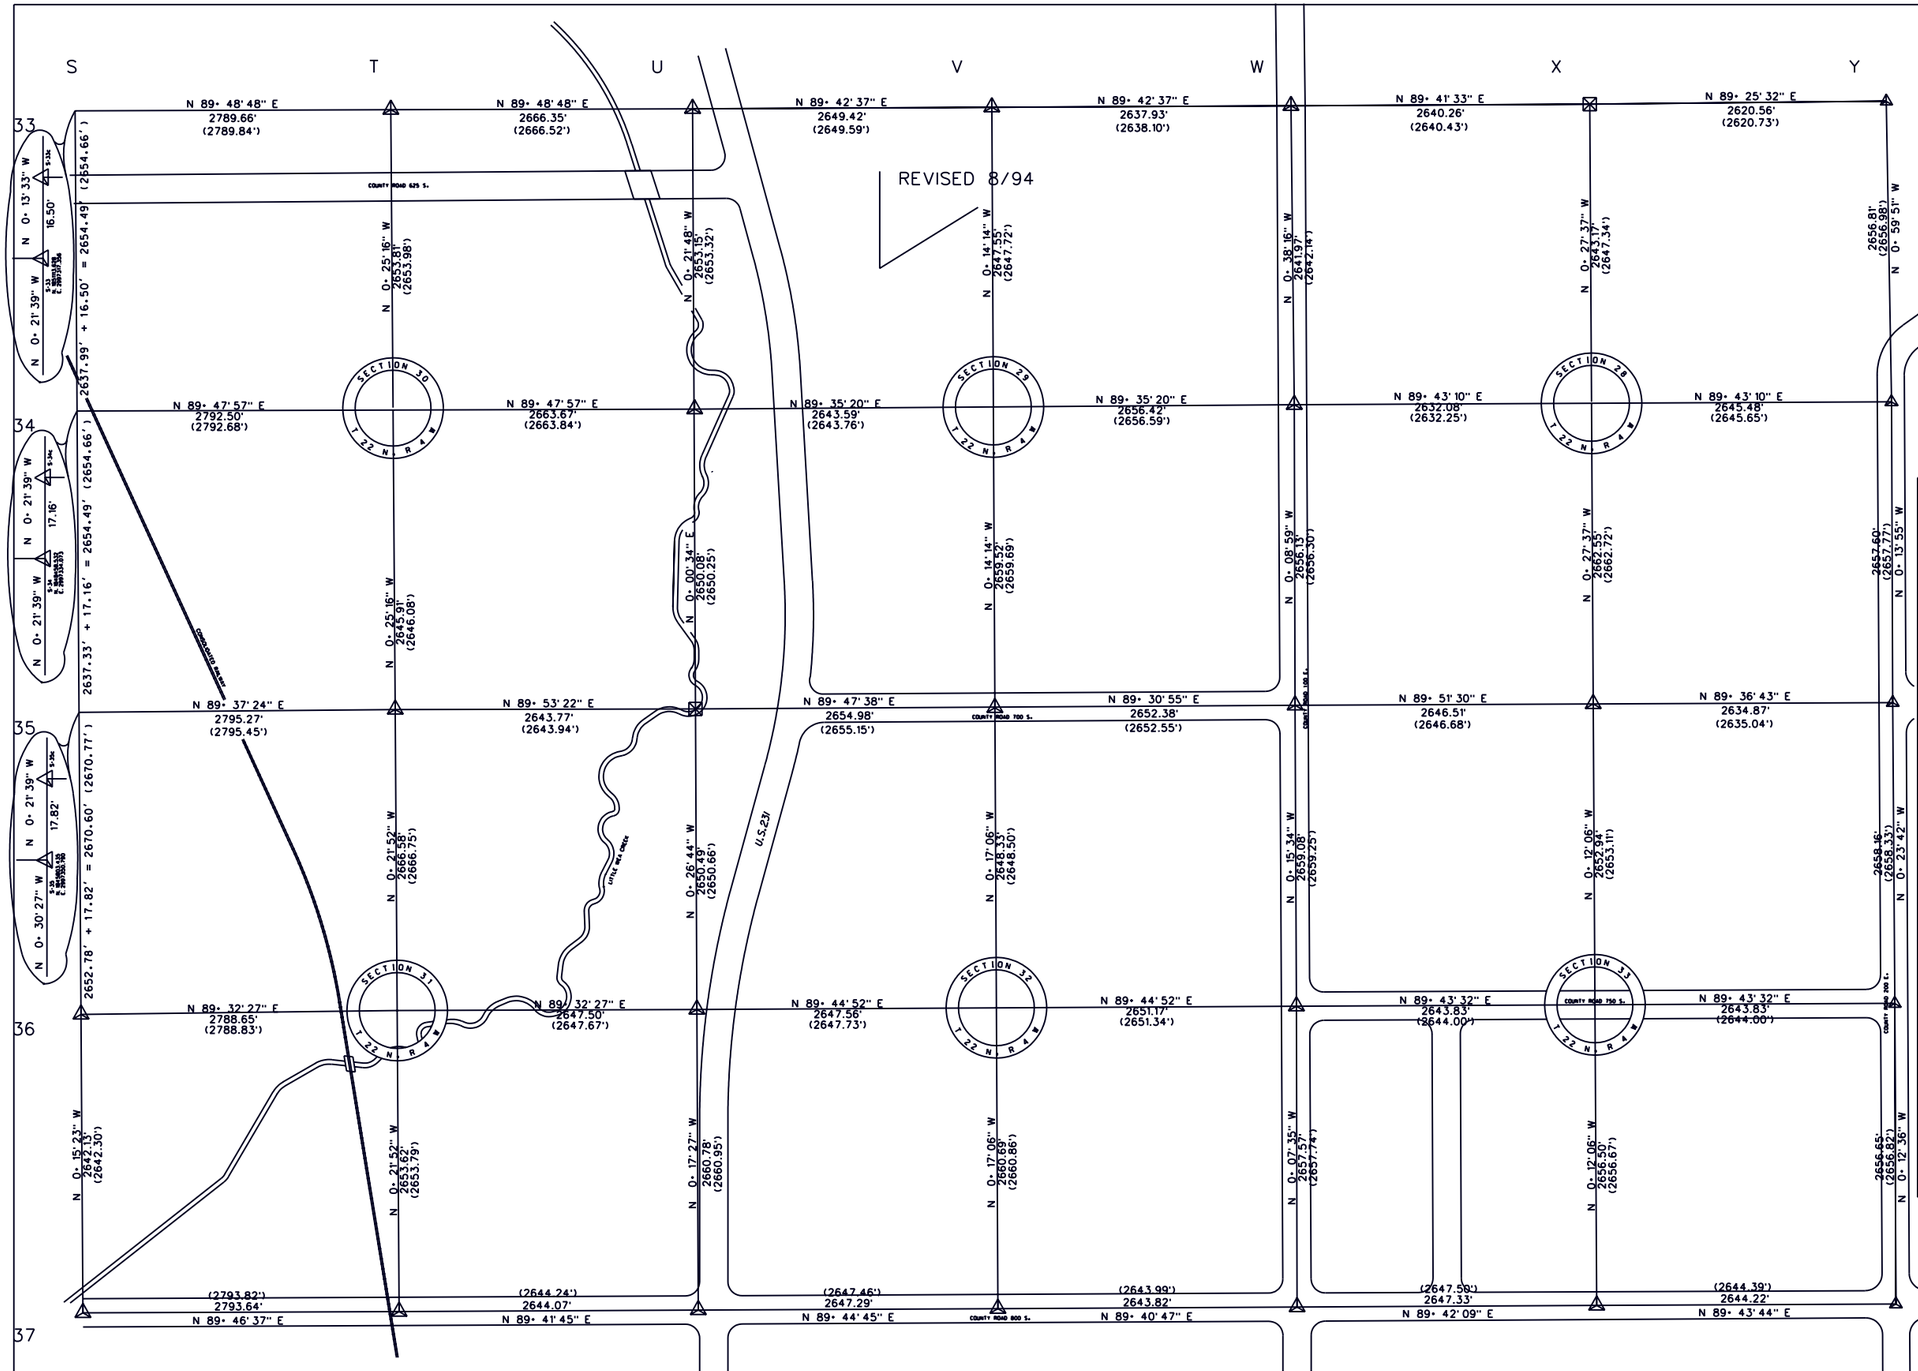

NAD83 COORDINATES

GRID DESIGNATOR	NORTH	EAST
S-33c	1851130.127	2997317.291
T-33	1851139.220	3000106.941
U-33	1851147.912	3002773.273
V-33	1851161.304	3005422.660
W-33	1851174.638	3008060.557
X-33	1851188.803	3010700.782
Y-33	1851215.073	3013321.207
S-34c	1848475.691	2997333.965
T-34	1848485.478	3000126.445
U-34	1848494.813	3002790.095
V-34	1848513.778	3005433.616
W-34	1848532.834	3008089.964
X-34	1848545.718	3010722.017
Y-34	1848558.667	3013367.462
S-35c	1845821.255	2997350.678
T-35	1845839.635	3000145.890
U-35	1845844.733	3002789.653
V-35	1845854.278	3005444.620
W-35	1845876.711	3008096.906
X-35	1845883.249	3010743.408
Y-35	1845901.093	3013378.218
S-36c	1843150.758	2997374.289
T-36	1843173.105	3000162.850
U-36	1843194.320	3002810.261
V-36	1843205.980	3005457.792
W-36	1843217.655	3008108.941
X-36	1843230.324	3010752.744
Y-36	1843242.993	3013396.542
S-37c	1840508.659	2997386.110
T-37	1840519.536	3000179.728
U-37	1840533.574	3002823.765
V-37	1840545.318	3005471.025
W-37	1840560.093	3008114.800
X-37	1840573.840	3010762.092
Y-37	1840586.357	3013406.286

Theoretical Uncertainty (TU) of measurements = 0.30' (radius). reference: Title 864 IAC 1.1-13-8

DOSSIERS CONTAINING INFORMATION NECESSARY FOR RECOVERY AND USE OF SECTION CORNER MONUMENTATION AVAILABLE FROM PROJECT OFFICE.

Dale L. Grimes, L.S. #S0452

LEGEND

△ CORNER MONUMENT SET - BERNTSEN A1NB OR RT-1 ALUMINUM MONUMENT

+ NO MONUMENT FOUND / SET SEE CORNER DOSSIER

⊠ OTHER MONUMENTATION FOUND / SET SEE CORNER DOSSIER

HORIZONTAL DATUM IS BASED ON THE INDIANA STATE PLANE COORDINATE SYSTEM. WEST ZONE. ALL BEARINGS ARE REFERENCED TO GRID NORTH.

COMBINATION SCALE AND SEA LEVEL REDUCTION FACTOR: 0.9999355.

DIMENSIONS SHOWN IN PARENTHESIS INDICATE GROUND LEVEL DISTANCES.

TIPPECANOE COUNTY SECTION CORNER PERPETUATION PROJECT

MICHAEL J. SPENCER, COUNTY SURVEYOR
DALE L. GRIMES, L.S., PROJECT MANAGER
COUNTY OFFICE BUILDING
20 N. THIRD STREET
LAFAYETTE, INDIANA 47902
(317) 423-9262

TIPPECANOE COUNTY BOARD OF COMMISSIONERS: NOLA J. GENTRY • KEITH E. McMILLIN • HUBERT D. YOUNT

DALE L. GRIMES REGISTERED No. S 0452 STATE OF INDIANA LAND SURVEYOR

TOWNSHIP 22 NORTH, RANGE 4 WEST
WEA TOWNSHIP, TIPPECANOE COUNTY, INDIANA

COMPUTED BY: Dale L. Grimes	RESEARCH BY: Todd E. Butler	SHEET
DRAWN BY: Randal G. Long	DATE: 7 November 1991	22-4-E
FIELD WORK: Grimes, Long, Butler		
FROM: September 1991 TO: October 1991		8 AUGUST 1994: REVISE BEARING