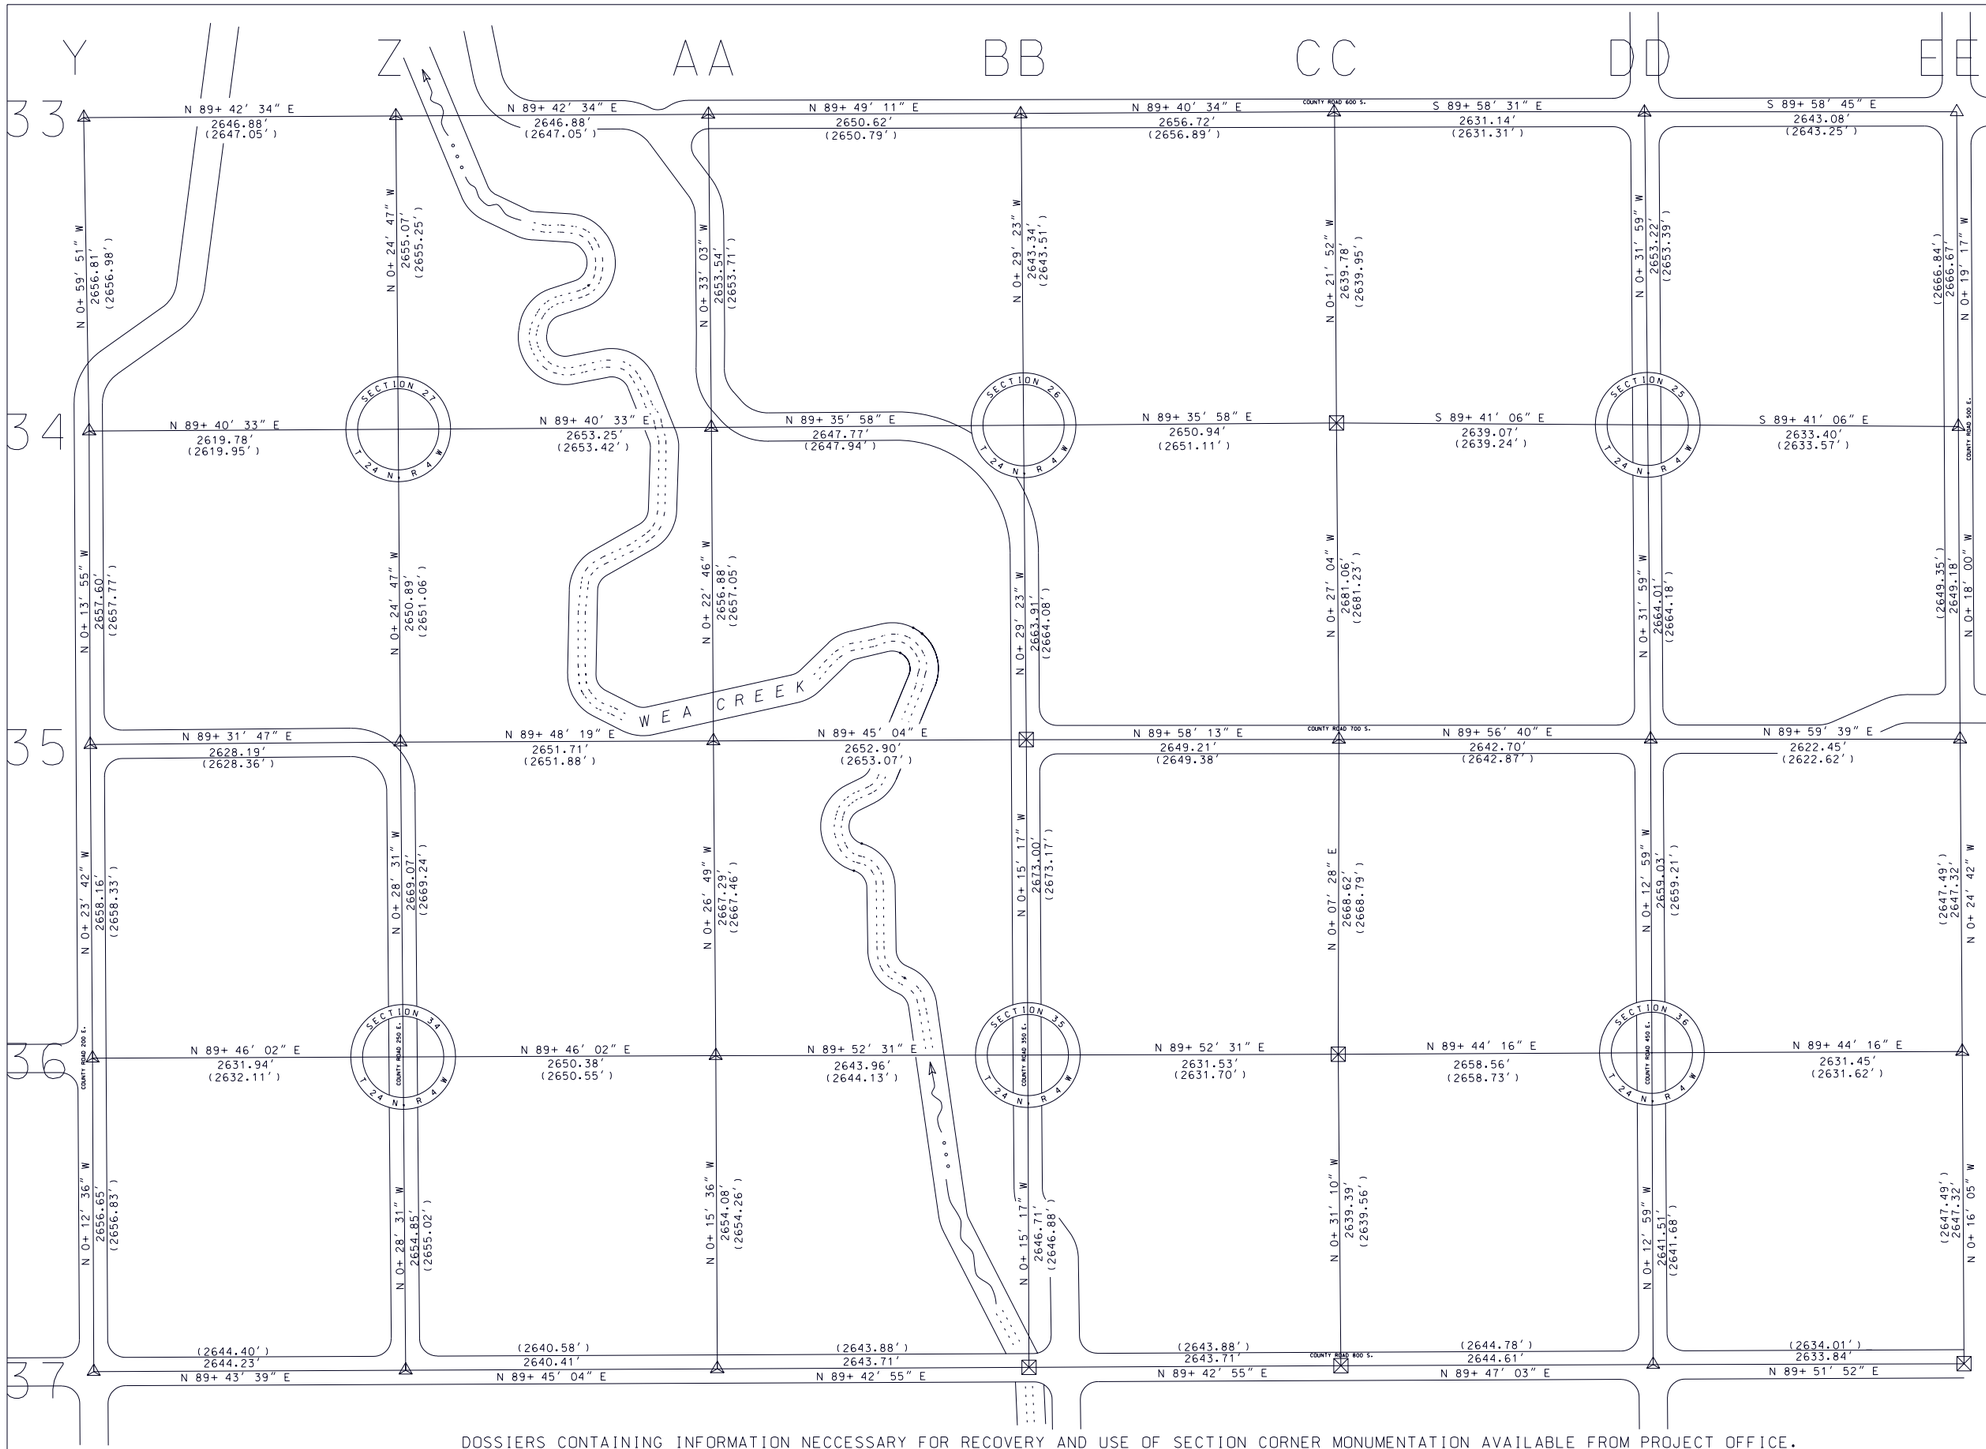

Scale: 1" = 600'

ROADS, STREAMS AND OTHER PHYSICAL FEATURES ARE NOT SHOWN TO SCALE

0 1200 2400
600 1800 3000

NAD83 COORDINATES		
GRID DESIGNATOR	NORTH	EAST
Y-33	1851215.073	3013321.207
Z-33	1851228.491	3015968.055
AA-33	1851241.909	3018614.904
BB-33	1851250.247	3021265.513
CC-33	1851265.266	3023922.192
DD-33	1851264.133	3026553.330
EE-33	1851263.175	3029196.407
Y-34	1848558.667	3013367.462
Z-34	1848573.486	3015987.202
AA-34	1848588.495	3018640.409
BB-34	1848607.007	3021288.112
CC-34	1848625.541	3023938.983
DD-34	1848611.029	3026578.010
EE-34	1848596.548	3029211.368
Y-35	1845901.093	3013378.218
Z-35	1845922.667	3016006.318
AA-35	1845931.674	3018658.011
BB-35	1845943.196	3021310.886
CC-35	1845944.567	3023960.096
DD-35	1845947.134	3026602.790
EE-35	1845947.403	3029225.237
Y-36	1843242.993	3013396.542
Z-36	1843253.690	3016028.460
AA-36	1843264.463	3018678.821
BB-36	1843270.224	3021322.775
CC-36	1843275.957	3023954.301
DD-36	1843288.118	3026612.834
EE-36	1843300.155	3029244.259
Y-37	1840586.357	3013406.286
Z-37	1840598.930	3016050.484
AA-37	1840610.406	3018690.869
BB-37	1840623.540	3021334.546
CC-37	1840636.673	3023978.224
DD-37	1840646.631	3026622.810
EE-37	1840652.869	3029256.644

Theoretical Uncertainty (TU) of measurements = 0.30' (radius).
reference:
Title 864 IAC 1.1-13-8

DOSSIERS CONTAINING INFORMATION NECCESSARY FOR RECOVERY AND USE OF SECTION CORNER MONUMENTATION AVAILABLE FROM PROJECT OFFICE.

Dale L. Grimes, L.S. #S0452

LEGEND

△ CORNER MONUMENT SET BERNTSEN A1NB ALUMINUM MONUMENT

+ NO MONUMENT FOUND / SET SEE CORNER DOSSIER

⊠ OTHER MONUMENTATION FOUND / SET SEE CORNER DOSSIER

HORIZONTAL DATUM IS BASED ON THE INDIANA STATE PLANE COORDINATE SYSTEM, WEST ZONE. ALL BEARINGS ARE REFERENCED TO GRID NORTH.

COMBINATION SCALE AND SEA LEVEL REDUCTION FACTOR: 0.9999355.

DIMENSIONS SHOWN IN PARENTHESIS INDICATE GROUND LEVEL DISTANCES.

TIPPECANOE COUNTY SECTION CORNER PERPETUATION PROJECT

MICHAEL J. SPENCER, COUNTY SURVEYOR
DALE L. GRIMES, L.S., PROJECT MANAGER
COUNTY OFFICE BUILDING
20 N. THIRD STREET
LAFAYETTE, INDIANA 47902
(317) 423-9262

TIPPECANOE COUNTY BOARD OF COMMISSIONERS: NOLA J. GENTRY * KEITH E. McMILLIN * HUBERT D. YOUNT

DALE L. GRIMES REGISTERED No. S 0452 STATE OF INDIANA LAND SURVEYOR

TOWNSHIP 22 NORTH, RANGE 4 WEST
WEA TOWNSHIP, TIPPECANOE COUNTY, INDIANA

COMPUTED BY: Dale L. Grimes	RESEARCH BY: Todd E. Butler	SHEET
DRAWN BY: Randal G. Long	DATE: 17 MAY 1991	22-4-F
FIELD WORK: Grimes, Long, Butler		
FROM: January 1991	TO: May 1991	REVISED 2 APRIL 1993 (CHANGE DD-37 MONUMENT)