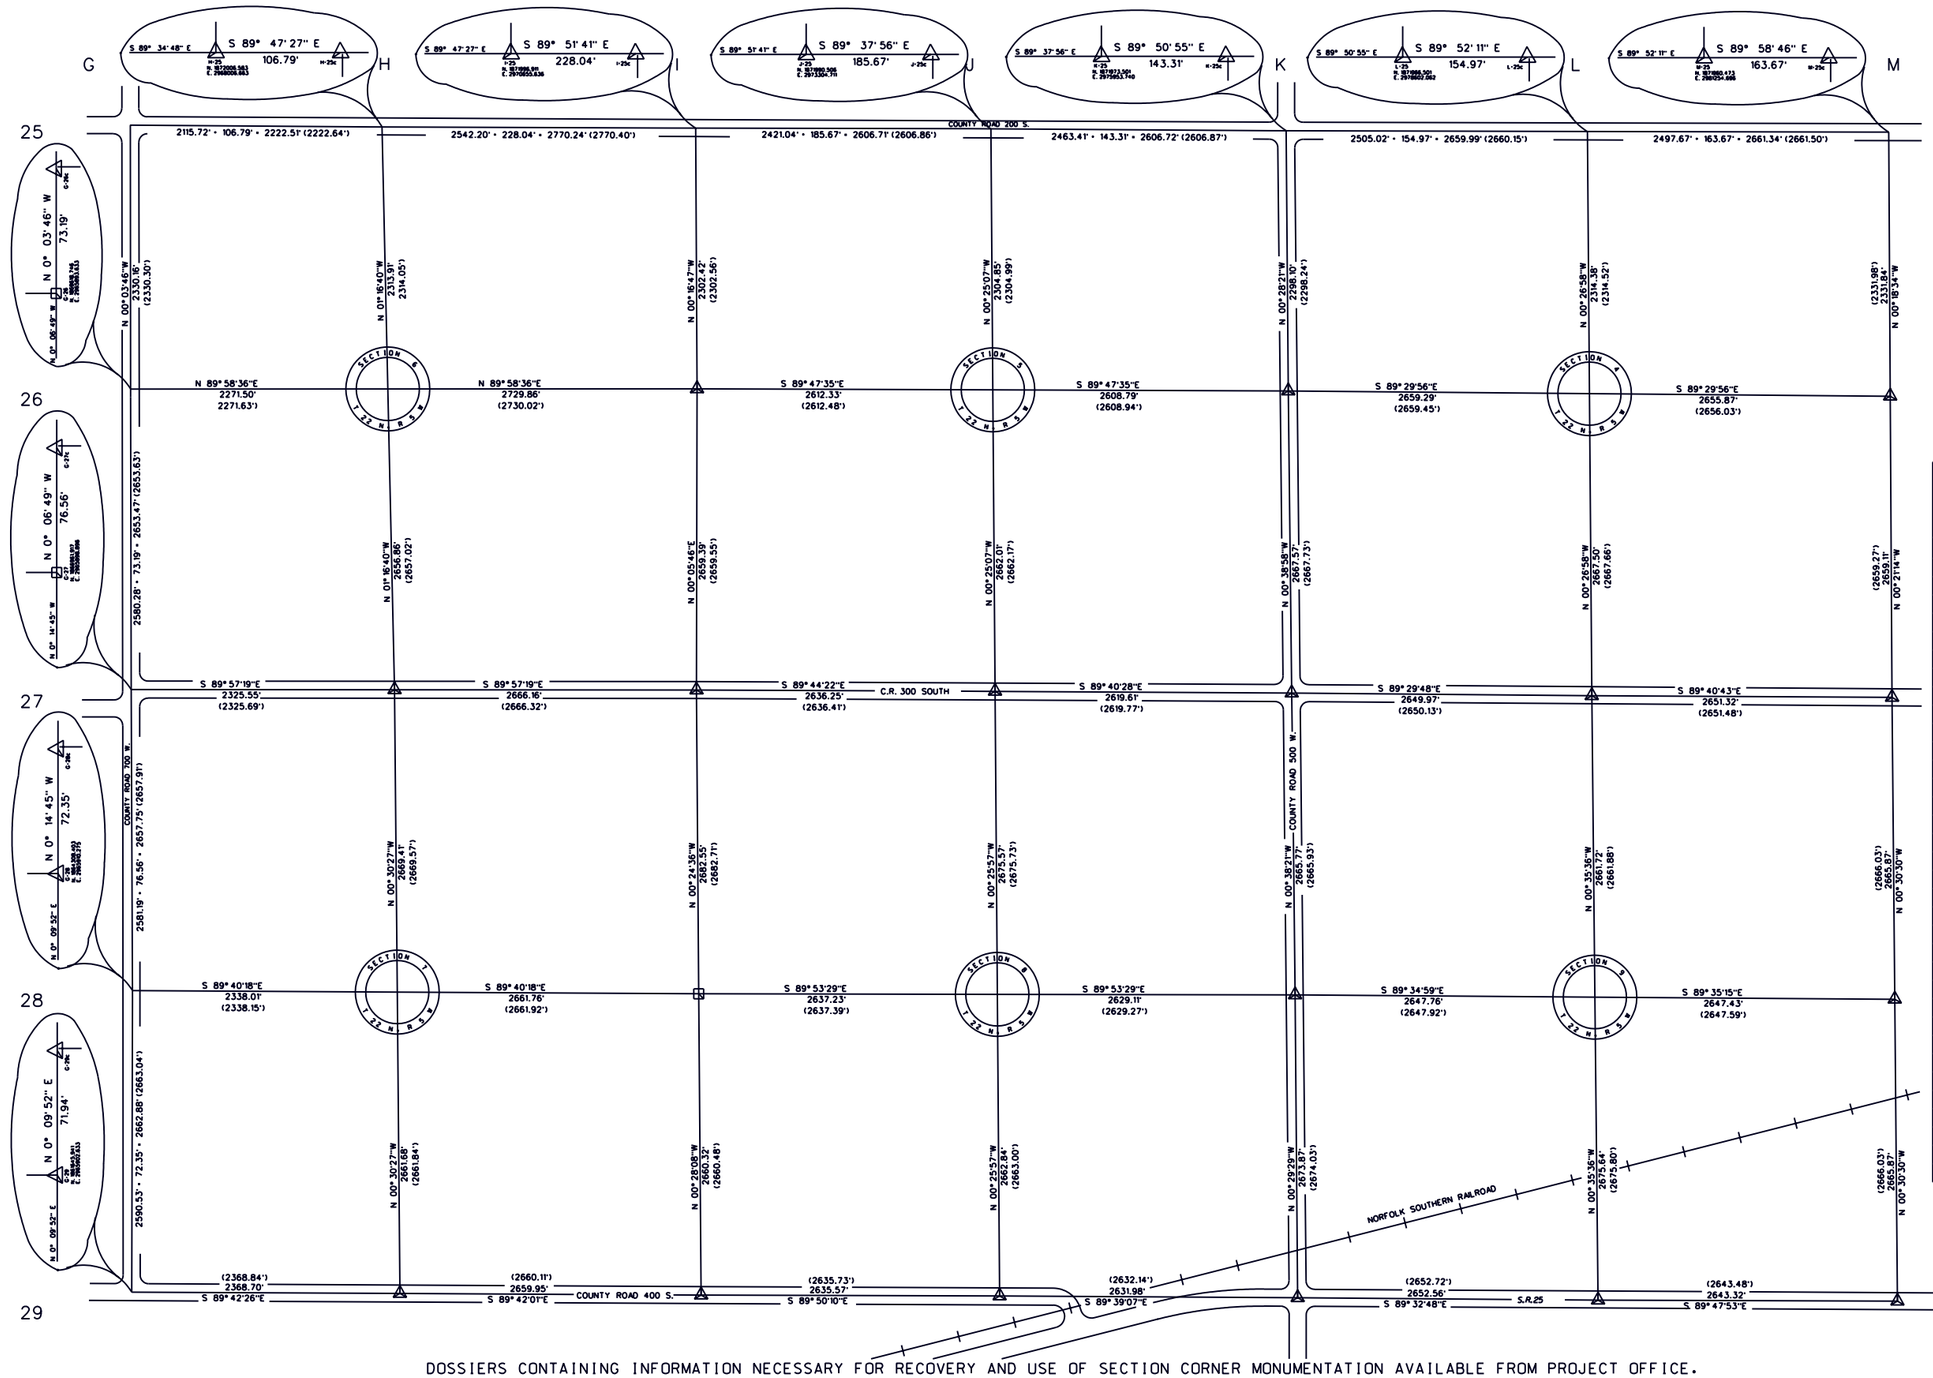

Scale: 1" = 600'

ROADS, STREAMS AND OTHER PHYSICAL FEATURES ARE NOT SHOWN TO SCALE

0 600 1200 1800 2400

NAD 83(86) COORDINATES		
GRID DESIGNATOR	(U. S. SURVEY FEET) NORTH	EAST
G-25	1872022.096	2965891.002
H-25c	1872006.193	2968113.453
I-25c	1871996.359	2970883.675
J-25c	1871989.314	2973490.382
K-25c	1871973.122	2976097.049
L-25c	1871966.149	2978757.033
M-25c	1871960.415	2981418.366
G-26c	1869691.936	2965893.553
H-26	1869692.856	2968165.051
I-26	1869693.962	2970894.913
J-26	1869684.527	2973507.223
K-26	1869675.104	2976115.997
L-26	1869651.843	2978775.185
M-26	1869628.612	2981430.958
G-27c	1867038.472	2965898.744
H-27	1867036.655	2968224.297
I-27	1867034.573	2970890.452
J-27	1867022.588	2973526.673
K-27	1867007.708	2976146.237
L-27	1866984.424	2978796.106
M-27	1866969.554	2981447.389
G-28c	1864380.748	2965909.965
H-28	1864367.349	2968247.935
I-28	1864352.095	2970909.647
J-28	1864347.094	2973546.874
K-28	1864342.108	2976175.980
L-28	1864322.846	2978823.674
M-28	1864303.791	2981471.040
G-29c	1861717.880	2965902.840
H-29	1861705.776	2968271.504
I-29	1861691.864	2970931.416
J-29	1861684.326	2973566.978
K-29	1861668.332	2976198.907
L-29	1861647.349	2978851.385
M-29	1861638.028	2981494.691

NOTE: SECTION CENTERS ARE COMPUTED FOR INFORMATION AND REFERENCE PURPOSES. LOCAL EVIDENCE (IF ANY) SHOULD BE EVALUATED IN EACH SECTION.

Theoretical Uncertainty (TU) of measurements = 0.30' (radius). reference: Title 865 IAC 1-12-8

DOSSIERS CONTAINING INFORMATION NECESSARY FOR RECOVERY AND USE OF SECTION CORNER MONUMENTATION AVAILABLE FROM PROJECT OFFICE.

Dale L. Grimes, PLS *S0452

LEGEND

△ CORNER MONUMENT SET - BERNTSEN A1NB, RT-1 OR D-1 ALUMINUM MONUMENT

+ NO MONUMENT FOUND / SET SEE CORNER DOSSIER

⊠ OTHER MONUMENTATION FOUND / SET SEE CORNER DOSSIER

HORIZONTAL DATUM IS BASED ON THE INDIANA STATE PLANE COORDINATE SYSTEM, WEST ZONE. ALL BEARINGS ARE REFERENCED TO GRID NORTH.

COMBINATION SCALE AND SEA LEVEL REDUCTION FACTOR: 0.9999355

DIMENSIONS SHOWN IN PARENTHESIS INDICATE GROUND LEVEL DISTANCES.

TIPPECANOE COUNTY SECTION CORNER PERPETUATION PROJECT

MICHAEL J. SPENCER, COUNTY SURVEYOR
DALE L. GRIMES, PLS, PROJECT MANAGER
COUNTY OFFICE BUILDING
20 N. THIRD STREET
LAFAYETTE, INDIANA 47901
(317) 423-9262

TIPPECANOE COUNTY BOARD OF COMMISSIONERS: NOLA J. GENTRY • WILLIAM D. HAAN • HUBERT D. YOUNT

DALE L. GRIMES REGISTERED No. S 0452 STATE OF INDIANA LAND SURVEYOR

TOWNSHIP 22 NORTH, RANGE 5 WEST

WAYNE TOWNSHIP / UNION TOWNSHIP - TIPPECANOE COUNTY, INDIANA

COMPUTED BY: Dale L. Grimes	RESEARCH BY: Todd E. Butler	SHEET
DRAWN BY: Randal G. Long	DATE: 16 September 1993	22-5-A
FIELD WORK: Grimes, Long, Ross		PLOT DATE:
FROM: MARCH 1994	TO: DECEMBER 1994	