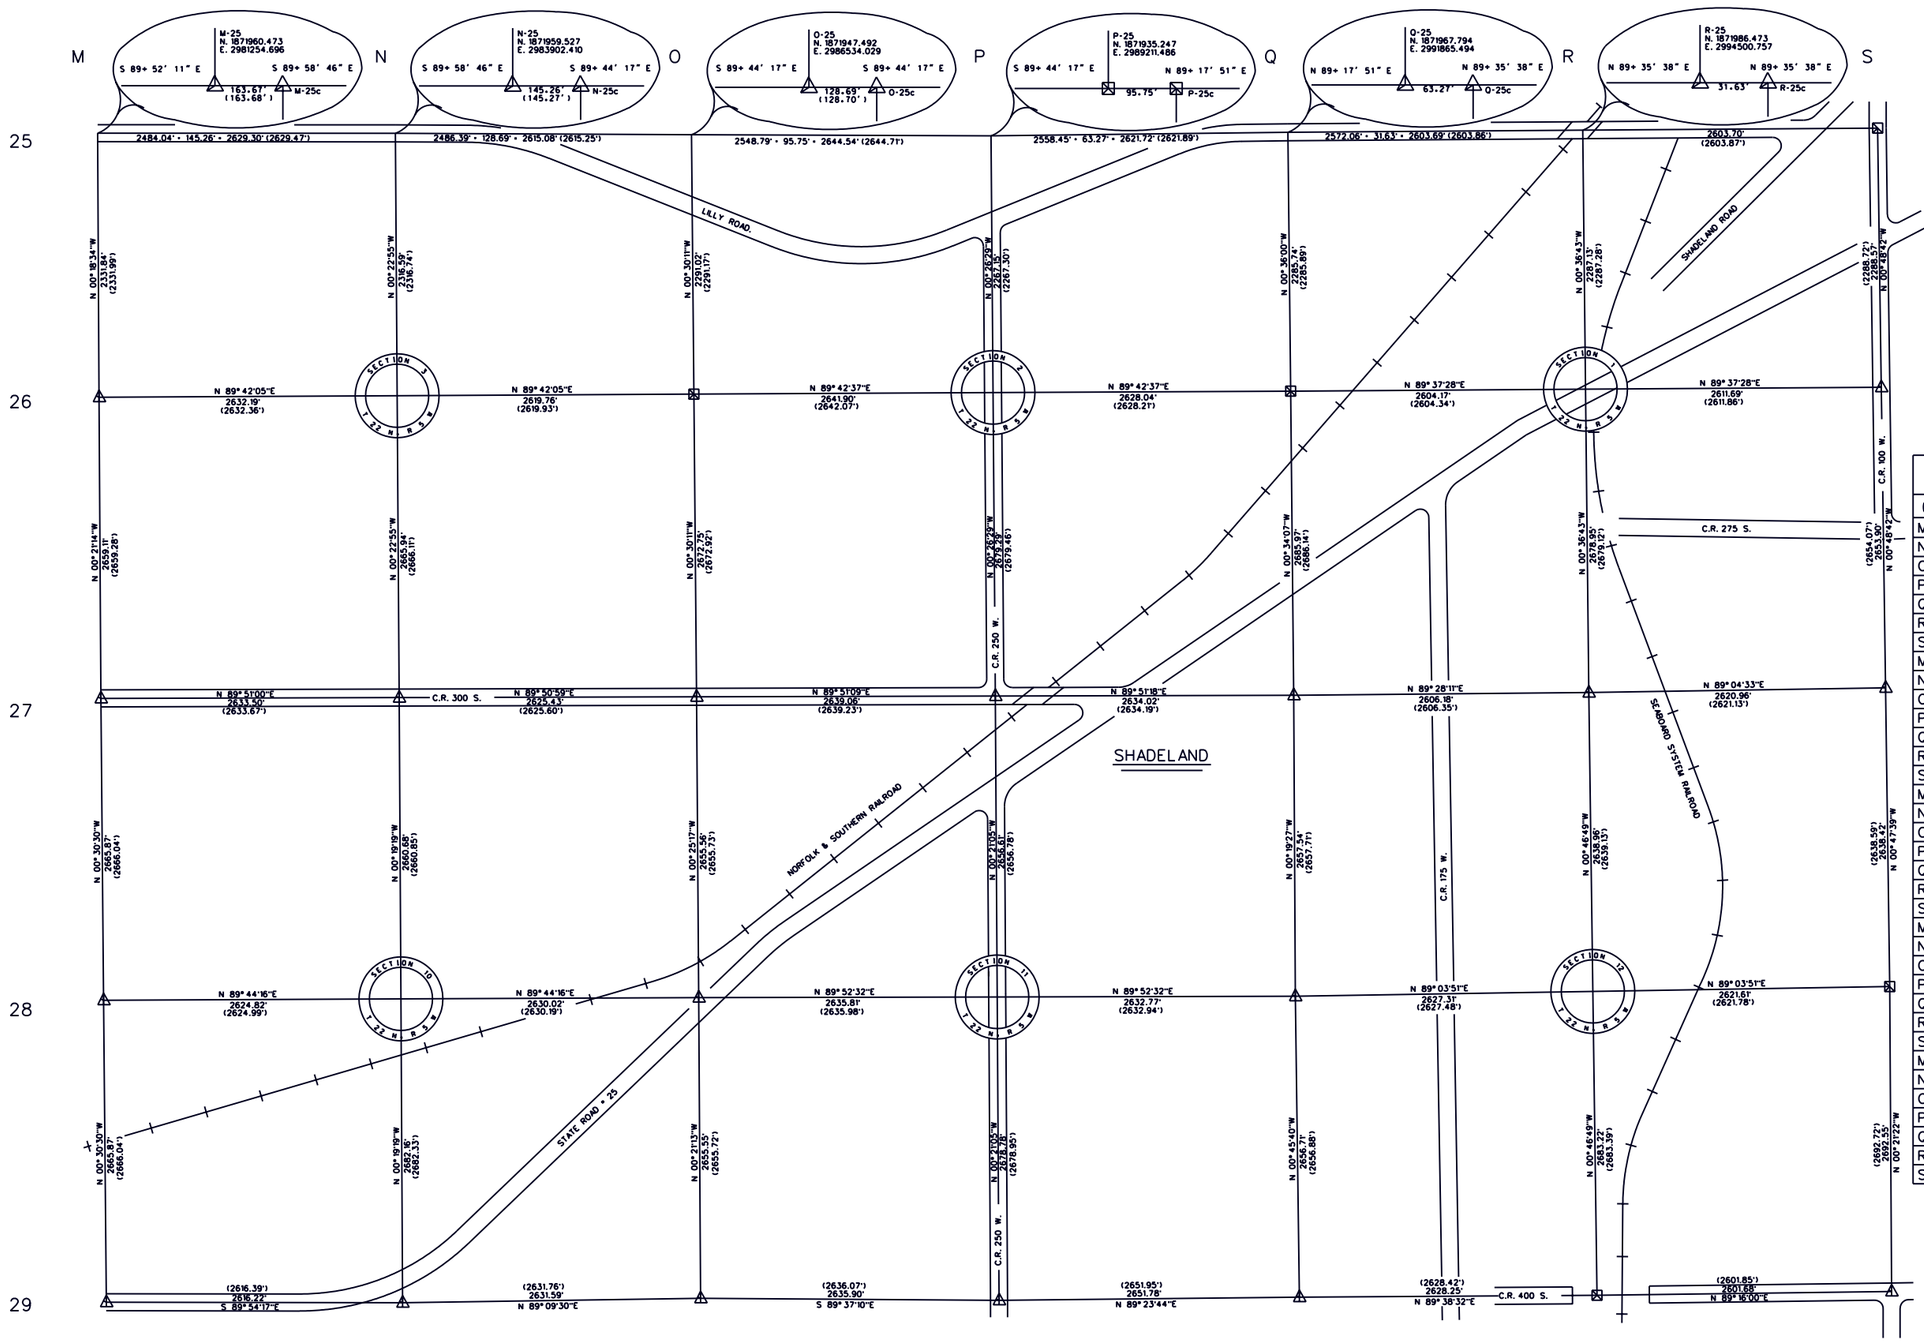

Scale: " = 600'

ROADS, STREAMS AND OTHER PHYSICAL FEATURES ARE NOT SHOWN TO SCALE

0 600 1200 1800 2400

NAD 83(86) COORDINATES (U. S. SURVEY FEET)		
GRID	NORTH	EAST
M-25c	1871960.415	2981418.366
N-25c	1871958.863	2984047.665
O-25c	1871946.903	2986662.720
P-25c	1871936.421	2989307.235
Q-25c	1871968.242	2991928.763
R-25c	1871986.698	2994532.392
S-25	1872005.158	2997136.025
M-26	1869628.612	2981430.958
N-26	1869642.324	2984063.109
O-26	1869655.972	2986682.834
P-26	1869669.334	2989324.703
Q-26	1869682.627	2991952.704
R-26	1869699.699	2994556.815
S-26	1869716.820	2997168.447
M-27	1866969.554	2981447.389
N-27	1866976.444	2984080.883
O-27	1866983.328	2986706.299
P-27	1866990.126	2989345.346
Q-27	1866996.788	2991979.355
R-27	1867020.906	2994585.421
S-27	1867063.182	2997206.044
M-28	1864303.791	2981471.040
N-28	1864315.805	2984095.835
O-28	1864327.843	2986725.831
P-28	1864333.568	2989361.633
Q-28	1864339.286	2991994.397
R-28	1864382.196	2994621.353
S-28	1864425.012	2997242.616
M-29	1861638.028	2981494.691
N-29	1861633.683	2984110.907
O-29	1861672.344	2986742.215
P-29	1861654.834	2989378.057
Q-29	1861682.809	2992029.688
R-29	1861699.224	2994657.888
S-29	1861732.511	2997259.356

NOTE: SECTION CENTERS ARE COMPUTED FOR INFORMATION AND REFERENCE PURPOSES. LOCAL EVIDENCE (IF ANY) SHOULD BE EVALUATED IN EACH SECTION.

Theoretical Uncertainty (TU) of measurements = 0.30' (radius). reference: Title 865 IAC 1-12-8

DOSSIERS CONTAINING INFORMATION NECESSARY FOR RECOVERY AND USE OF SECTION CORNER MONUMENTATION AVAILABLE FROM PROJECT OFFICE.

Dale L. Grimes, PLS #S0452

LEGEND

- △ CORNER MONUMENT SET - BERNTSEN A1NB, RT-1 OR D-1 ALUMINUM MONUMENT
- + NO MONUMENT FOUND / SET SEE CORNER DOSSIER
- ⊠ OTHER MONUMENTATION FOUND / SET SEE CORNER DOSSIER

HORIZONTAL DATUM IS BASED ON THE INDIANA STATE PLANE COORDINATE SYSTEM, WEST ZONE. ALL BEARINGS ARE REFERENCED TO GRID NORTH.

COMBINATION SCALE AND SEA LEVEL REDUCTION FACTOR: 0.9999355

DIMENSIONS SHOWN IN PARENTHESIS INDICATE GROUND LEVEL DISTANCES.

TIPPECANOE COUNTY SECTION CORNER PERPETUATION PROJECT

MICHAEL J. SPENCER, COUNTY SURVEYOR
DALE L. GRIMES, PLS, PROJECT MANAGER
COUNTY OFFICE BUILDING
20 N. THIRD STREET
LAFAYETTE, INDIANA 47901
(317) 423-9262

TIPPECANOE COUNTY BOARD OF COMMISSIONERS: NOLA J. GENTRY • WILLIAM D. HAAN • HUBERT D. YOUNT

DALE L. GRIMES REGISTERED No. S 0452 STATE OF INDIANA LAND SURVEYOR

TOWNSHIP 22 NORTH, RANGE 5 WEST
UNION TOWNSHIP - TIPPECANOE COUNTY, INDIANA

COMPUTED BY: Dale L. Grimes	RESEARCH BY: Todd E. Butler	SHEET
DRAWN BY: Anthony S. Ross	DATE: 16 January 1997	22-5-B
FIELD WORK: Grimes, Long, Ross		PLOT DATE:
FROM: March 1994	TO: December 1994	