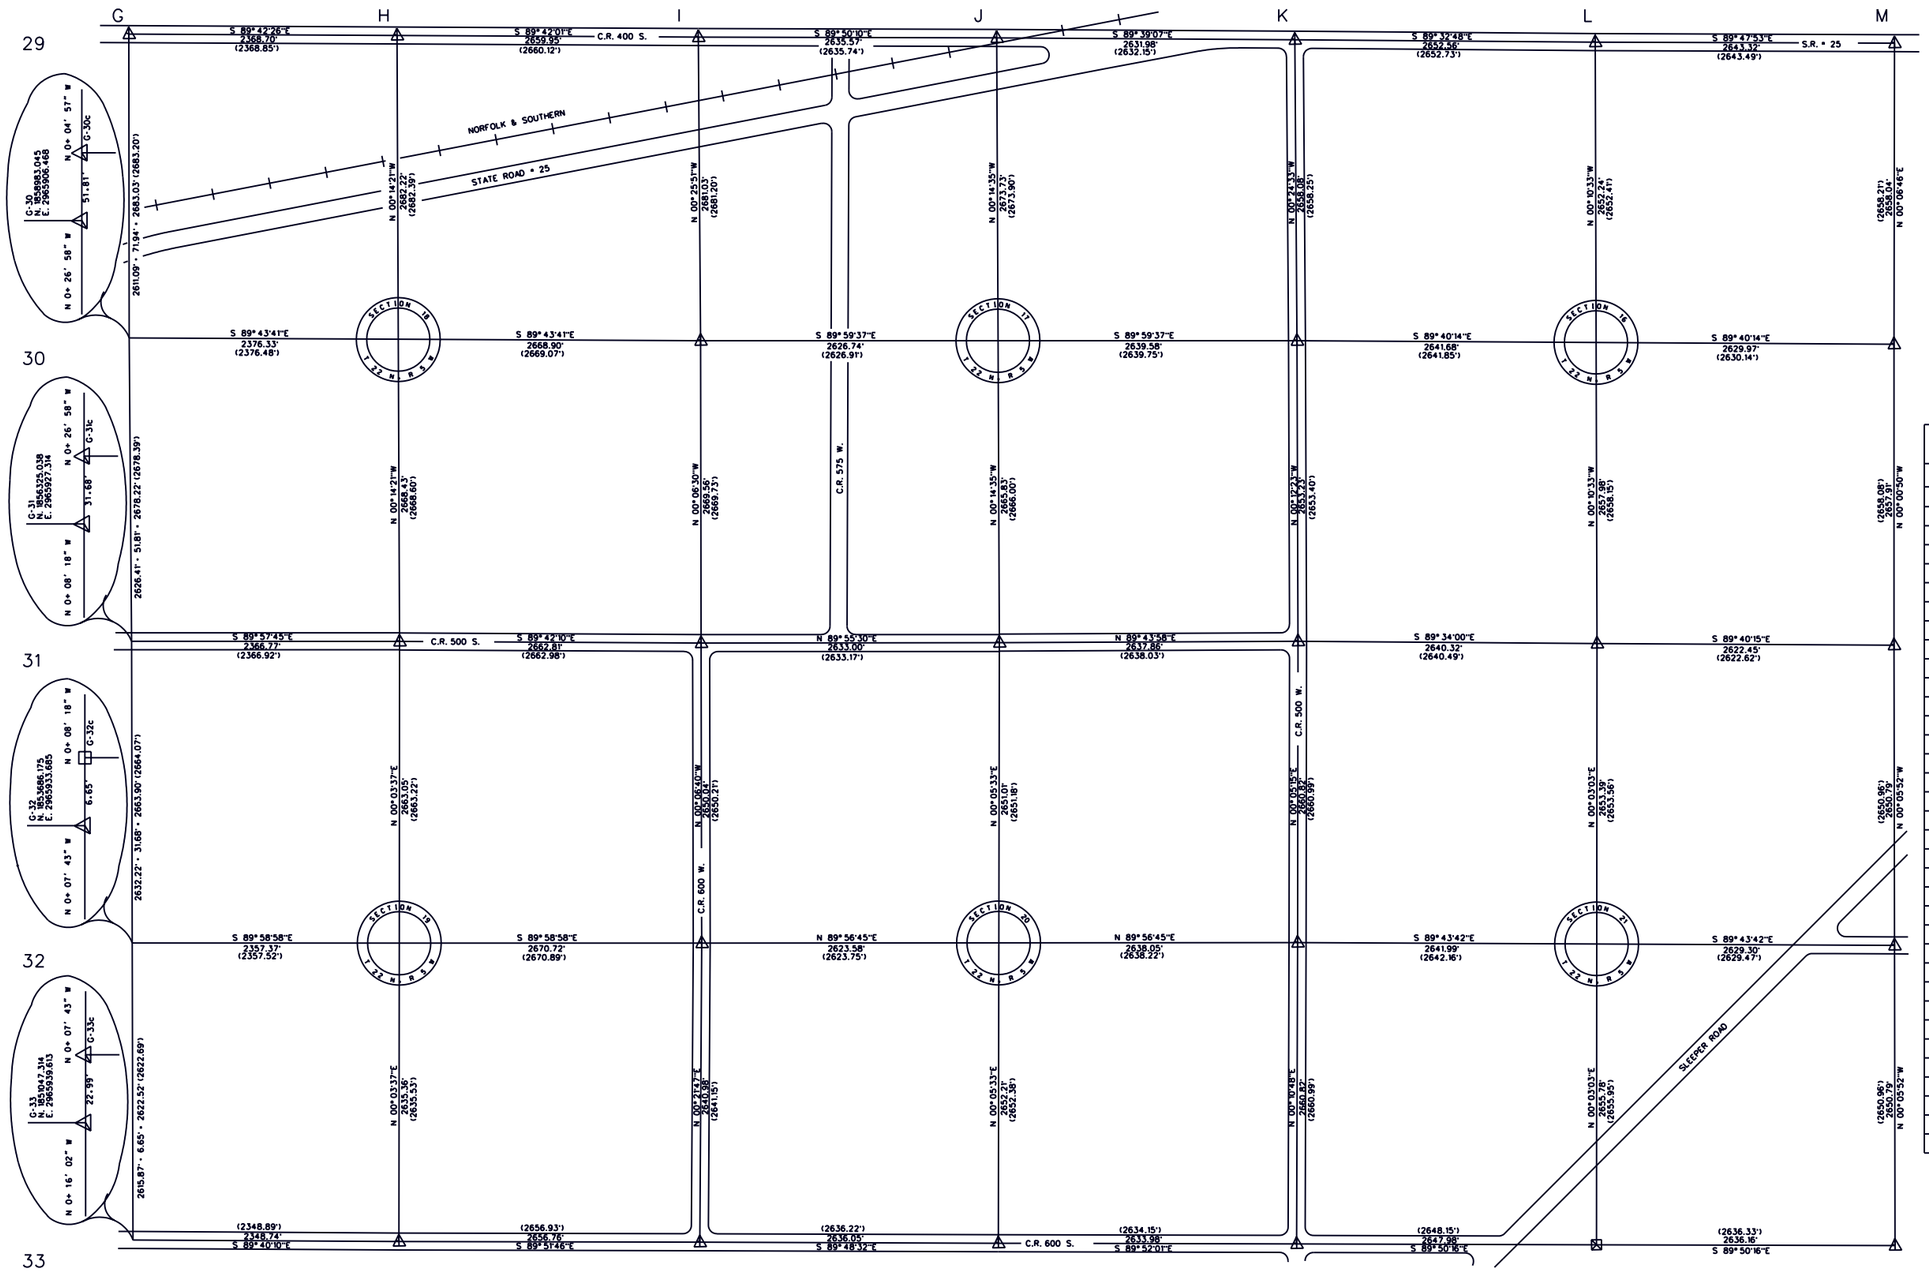

Scale: 1" = 600'

ROADS, STREAMS AND OTHER PHYSICAL FEATURES ARE NOT SHOWN TO SCALE

0 600 1200 1800 2400

NAD 83(86) COORDINATES (U. S. SURVEY FEET)		
GRID	NORTH	EAST
G-29c	1861717.880	2965902.840
H-29	1861705.776	2968271.504
I-29	1861691.864	2970931.416
J-29	1861684.326	2973566.978
K-29	1861668.332	2976198.907
L-29	1861647.349	2978851.385
M-29	1861638.028	2981494.691
G-30c	1859034.852	2965906.393
H-30	1859023.576	2968282.700
I-30	1859010.912	2970951.571
J-30	1859010.616	2973578.315
K-30	1859010.320	2976217.891
L-30	1858995.125	2978859.528
M-30	1858979.998	2981489.454
G-31c	1856356.717	2965927.065
H-31	1856355.165	2968293.839
I-31	1856341.356	2970956.617
J-31	1856344.808	2973589.619
K-31	1856357.111	2976227.447
L-31	1856337.153	2978867.689
M-31	1856322.084	2981490.092
G-32c	1853692.825	2965933.669
H-32	1853692.121	2968291.036
I-32	1853691.323	2970961.752
J-32	1853693.802	2973585.334
K-32	1853696.294	2976223.378
L-32	1853683.768	2978865.337
M-32	1853671.301	2981494.612
G-33c	1851070.307	2965939.561
H-33	1851056.758	2968288.262
I-33	1851050.391	2970945.016
J-33	1851041.599	2973581.047
K-33	1851035.487	2976215.016
L-33	1851027.986	2978862.984
M-33	1851020.518	2981499.132

NOTE: SECTION CENTERS ARE COMPUTED FOR INFORMATION AND REFERENCE PURPOSES. LOCAL EVIDENCE (IF ANY) SHOULD BE EVALUATED IN EACH SECTION.

Theoretical Uncertainty (TU) of measurements = 0.30' (radius). reference: Title 865 IAC 1-12-8

DOSSIERS CONTAINING INFORMATION NECESSARY FOR RECOVERY AND USE OF SECTION CORNER MONUMENTATION AVAILABLE FROM PROJECT OFFICE.

Dale L. Grimes, PLS #S0452

LEGEND

△ CORNER MONUMENT SET - BERNTSEN A1NB, RT-1 OR D-1 ALUMINUM MONUMENT

+ NO MONUMENT FOUND / SET SEE CORNER DOSSIER

⊠ OTHER MONUMENTATION FOUND / SET SEE CORNER DOSSIER

HORIZONTAL DATUM IS BASED ON THE INDIANA STATE PLANE COORDINATE SYSTEM, WEST ZONE. ALL BEARINGS ARE REFERENCED TO GRID NORTH.

COMBINATION SCALE AND SEA LEVEL REDUCTION FACTOR: 0.9999355

DIMENSIONS SHOWN IN PARENTHESIS INDICATE GROUND LEVEL DISTANCES.

TIPPECANOE COUNTY SECTION CORNER PERPETUATION PROJECT

MICHAEL J. SPENCER, COUNTY SURVEYOR
DALE L. GRIMES, PLS, PROJECT MANAGER
COUNTY OFFICE BUILDING
20 N. THIRD STREET
LAFAYETTE, INDIANA 47901
(317) 423-9262

TIPPECANOE COUNTY BOARD OF COMMISSIONERS: NOLA J. GENTRY • WILLIAM D. HAAN • GENE JONES

DALE L. GRIMES REGISTERED No. S 0452 STATE OF INDIANA LAND SURVEYOR

TOWNSHIP 22 NORTH, RANGE 5 WEST
WAYNE TOWNSHIP / UNION TOWNSHIP - TIPPECANOE COUNTY, INDIANA

COMPUTED BY: Dale L. Grimes	RESEARCH BY: Todd E. Butler	SHEET 22-5-C
DRAWN BY: Anthony S. Ross	DATE: 16 January 1997	
FIELD WORK: Grimes, Long, Ross		PLOT DATE:
FROM: March 1994	TO: December 1994	