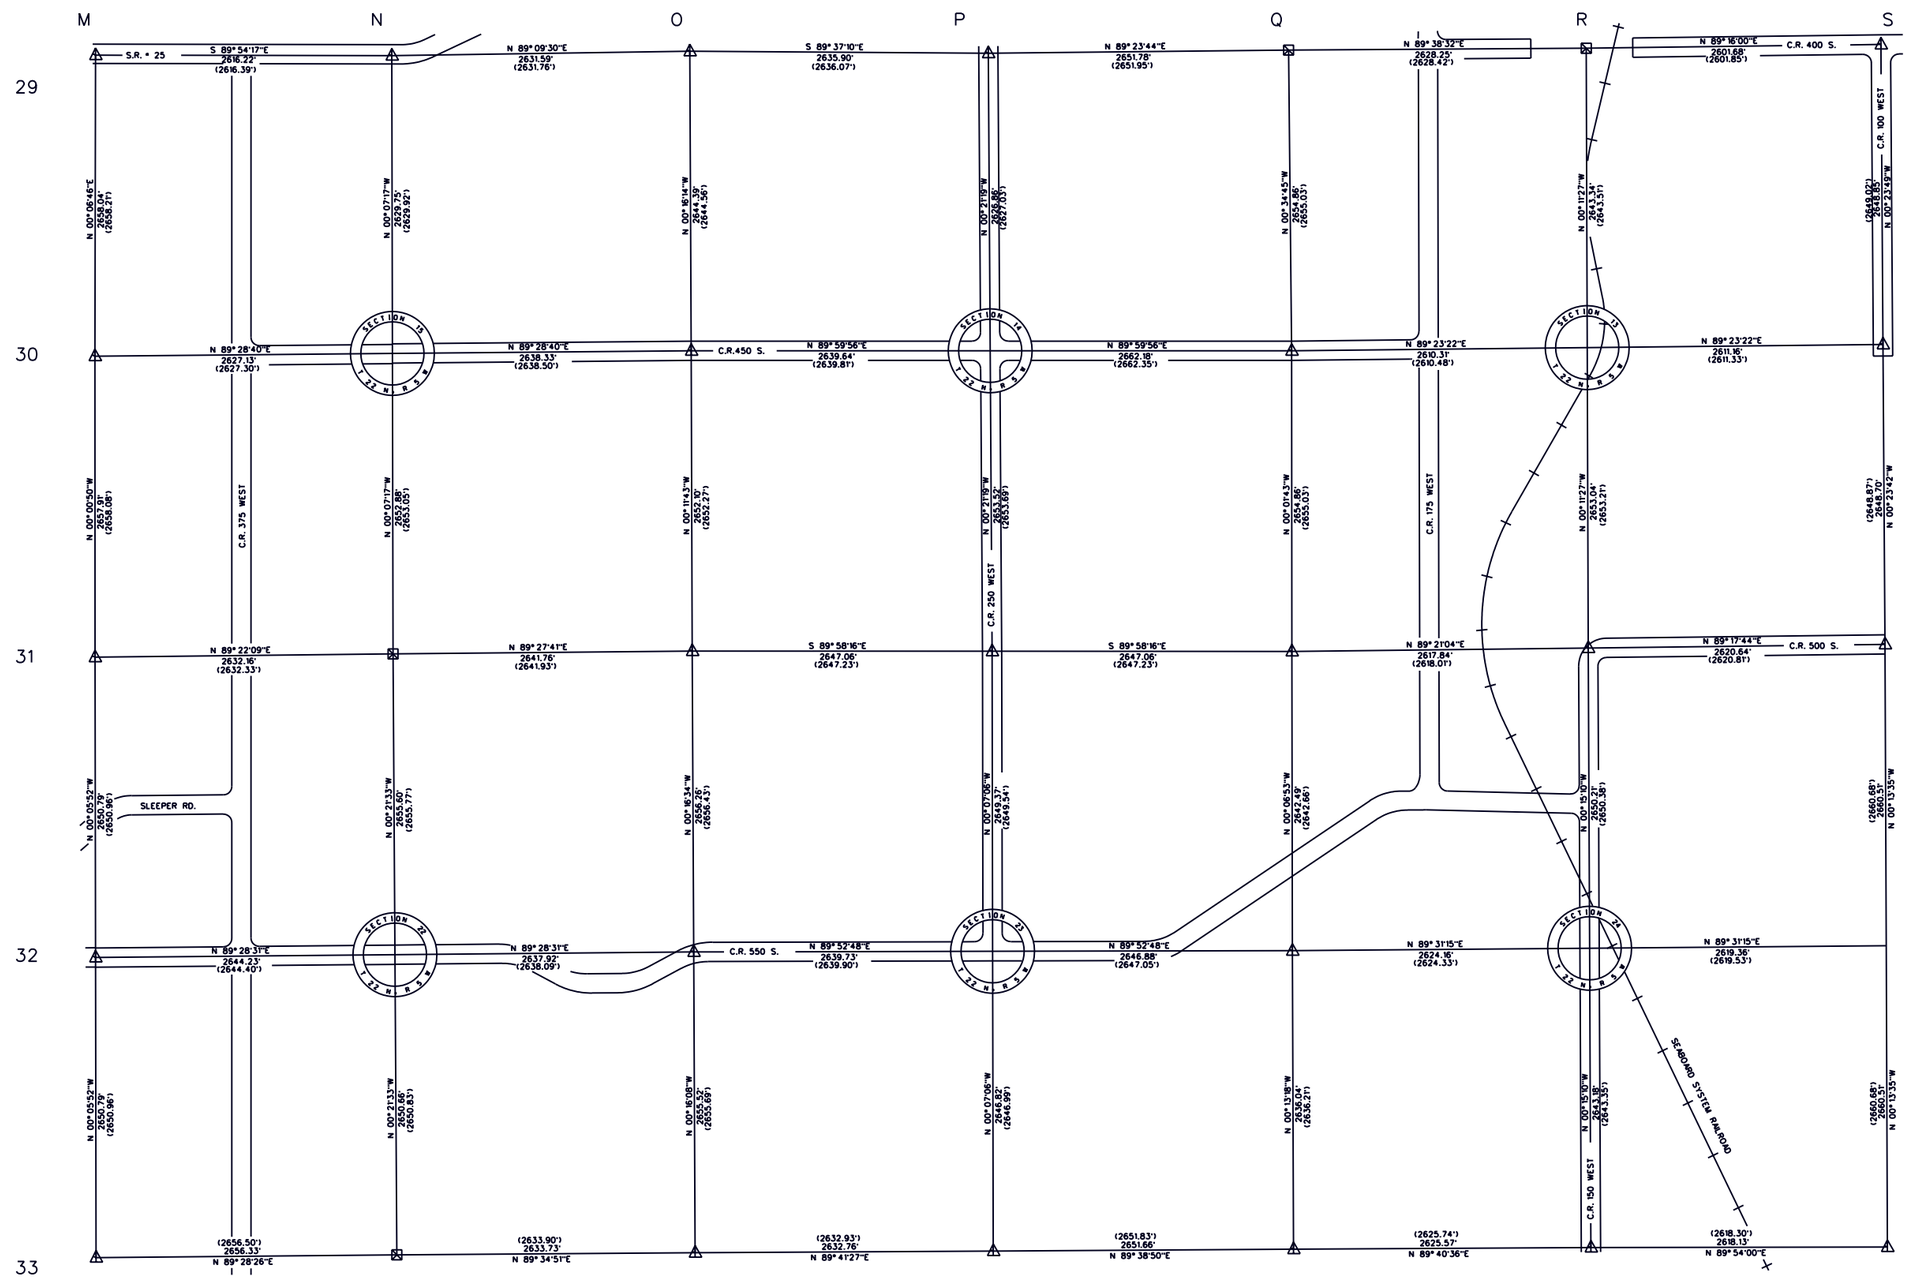

Scale: 1" = 600'

ROADS, STREAMS AND OTHER PHYSICAL FEATURES ARE NOT SHOWN TO SCALE

0 1200 2400
600 1800

NAD 83(86) COORDINATES (U.S. SURVEY FEET)		
GRID	NORTH	EAST
M-29	1861638.028	2981494.691
N-29	1861633.683	2984110.907
O-29	1861672.344	2986742.215
P-29	1861654.834	2989378.057
Q-29	1861682.809	2992029.688
R-29	1861699.224	2994657.888
S-29	1861732.511	2997259.356
M-30	1858979.998	2981489.454
N-30	1859003.937	2984116.476
O-30	1859027.978	2986754.701
P-30	1859028.030	2989394.345
Q-30	1859028.081	2992056.527
R-30	1859055.898	2994666.692
S-30	1859083.723	2997277.708
M-31	1856322.084	2981490.092
N-31	1856351.061	2984122.093
O-31	1856375.892	2986763.739
P-31	1856374.556	2989410.799
Q-31	1856373.219	2992057.858
R-31	1856402.869	2994675.529
S-31	1856435.083	2997295.967
M-32	1853671.301	2981494.612
N-32	1853695.511	2984138.736
O-32	1853719.663	2986776.545
P-32	1853725.189	2989416.269
Q-32	1853730.730	2992063.144
R-32	1853752.680	2994687.217
S-32	1853774.590	2997306.482
M-33	1851020.518	2981499.132
N-33	1851044.908	2984155.348
O-33	1851064.177	2986789.009
P-33	1851078.378	2989421.735
Q-33	1851094.705	2992073.348
R-33	1851109.525	2994698.875
S-33	1851114.098	2997316.998

NOTE: SECTION CENTERS ARE COMPUTED FOR INFORMATION AND REFERENCE PURPOSES. LOCAL EVIDENCE (IF ANY) SHOULD BE EVALUATED IN EACH SECTION.

Theoretical Uncertainty (TU) of measurements = 0.30' (radius), reference: Title 865 IAC 1-12-8

DOSSIERS CONTAINING INFORMATION NECESSARY FOR RECOVERY AND USE OF SECTION CORNER MONUMENTATION AVAILABLE FROM PROJECT OFFICE.

Dale L. Grimes, PLS #S0452

LEGEND

△ CORNER MONUMENT SET - BERNTSEN A1NB, RT-1 OR D-1 ALUMINUM MONUMENT

+ NO MONUMENT FOUND / SET SEE CORNER DOSSIER

⊠ OTHER MONUMENTATION FOUND / SET SEE CORNER DOSSIER

HORIZONTAL DATUM IS BASED ON THE INDIANA STATE PLANE COORDINATE SYSTEM, WEST ZONE. ALL BEARINGS ARE REFERENCED TO GRID NORTH.

COMBINATION SCALE AND SEA LEVEL REDUCTION FACTOR: 0.9999355

DIMENSIONS SHOWN IN PARENTHESIS INDICATE GROUND LEVEL DISTANCES.

TIPPECANOE COUNTY SECTION CORNER PERPETUATION PROJECT

MICHAEL J. SPENCER, COUNTY SURVEYOR
DALE L. GRIMES, PLS, PROJECT MANAGER
COUNTY OFFICE BUILDING
20 N. THIRD STREET
LAFAYETTE, INDIANA 47901
(317) 423-9262

TIPPECANOE COUNTY BOARD OF COMMISSIONERS: NOLA J. GENTRY • WILLIAM D. HAAN • GENE JONES

DALE L. GRIMES REGISTERED No. S 0452 STATE OF INDIANA LAND SURVEYOR

TOWNSHIP 22 NORTH, RANGE 5 WEST
UNION TOWNSHIP - TIPPECANOE COUNTY, INDIANA

COMPUTED BY: Dale L. Grimes	RESEARCH BY: Todd E. Butler	SHEET
DRAWN BY: Anthony S. Ross	DATE: 17 January 1997	22-5-D
FIELD WORK: Grimes, Long, Ross		PLOT DATE:
FROM: September 1994 TO: February 1995		