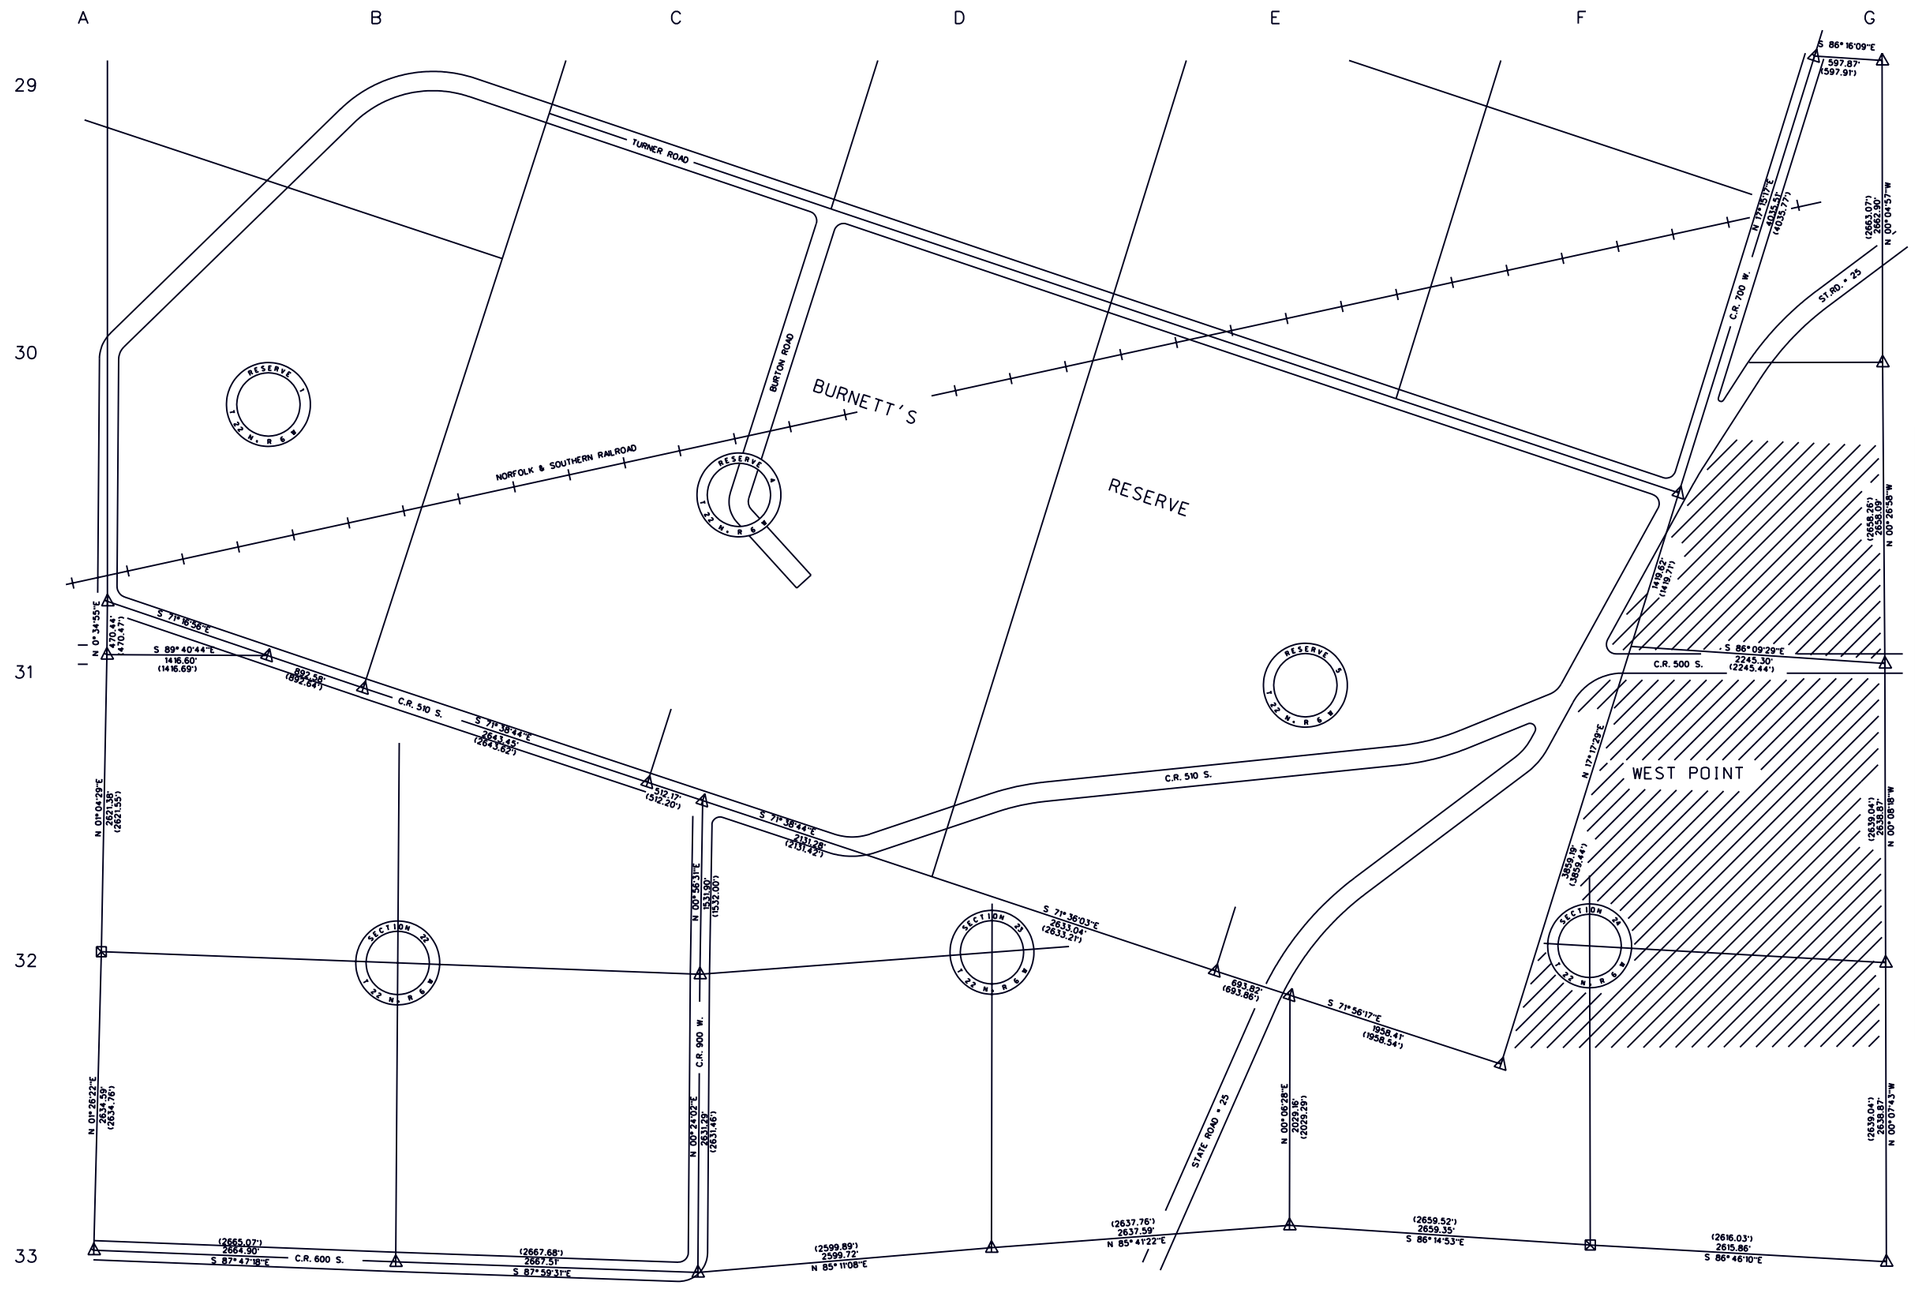

NAD 83(86) COORDINATES (U. S. SURVEY FEET)		
GRID	NORTH	EAST
EL-29	1861684. 844	2965306. 032
G-29	1861645. 941	2965902. 633
G-30	1858983. 045	2965906. 468
A-SL	1856873. 728	2950244. 914
A-31	1856403. 310	2950240. 136
SL-31	1856395. 374	2951656. 710
EL-31	1856475. 485	2963687. 060
G-31	1856325. 038	2965927. 314
C-SL	1855115. 246	2955497. 159
A-32	1853782. 387	2950190. 970
C-32	1853583. 552	2955471. 978
E-SL	1853397. 912	2960678. 079
SE-BR5	1852790. 716	2962539. 983
G-32	1853686. 175	2965933. 685
A-33	1851148. 633	2950124. 785
B-33	1851045. 796	2952787. 704
C-33	1850952. 325	2955453. 580
D-33	1851170. 511	2958044. 127
E-33	1851368. 753	2960674. 259
F-33	1851194. 731	2963327. 907
G-33	1851047. 314	2965939. 613

GRID KEY EXAMPLES:

EL-29 - EAST LINE RESERVE AT GRID LINE 29

A-SL - GRID LINE A AT SOUTH LINE RESERVE

SE-BR5 - SOUTHEAST CORNER RESERVE SECTION 5

NOTE: SECTION CENTERS ARE COMPUTED FOR INFORMATION AND REFERENCE PURPOSES. LOCAL EVIDENCE (IF ANY) SHOULD BE EVALUATED IN EACH SECTION.

Theoretical Uncertainty (TU) of measurements = 0.30' (radius). reference: Title 865 IAC 1-12-8

DOSSIERS CONTAINING INFORMATION NECESSARY FOR RECOVERY AND USE OF SECTION CORNER MONUMENTATION AVAILABLE FROM PROJECT OFFICE.

Dale L. Grimes, PLS *S0452

LEGEND

△ CORNER MONUMENT SET - BERNTSEN AT NB. RT-1 OR D-1 ALUMINUM MONUMENT

+ NO MONUMENT FOUND / SET SEE CORNER DOSSIER

⊠ OTHER MONUMENTATION FOUND / SET SEE CORNER DOSSIER

HORIZONTAL DATUM IS BASED ON THE INDIANA STATE PLANE COORDINATE SYSTEM. WEST ZONE. ALL BEARINGS ARE REFERENCED TO GRID NORTH.

COMBINATION SCALE AND SEA LEVEL REDUCTION FACTOR: 0.9999355

DIMENSIONS SHOWN IN PARENTHESIS INDICATE GROUND LEVEL DISTANCES.

TIPPECANOE COUNTY SECTION CORNER PERPETUATION PROJECT

MICHAEL J. SPENCER, COUNTY SURVEYOR
DALE L. GRIMES, PLS, PROJECT MANAGER
COUNTY OFFICE BUILDING
20 N. THIRD STREET
LAFAYETTE, INDIANA 47901
(317) 423-9262

TIPPECANOE COUNTY BOARD OF COMMISSIONERS: NOLA J. GENTRY • WILLIAM D. HAAN • GENE JONES

DALE L. GRIMES REGISTERED No. S 0452 STATE OF INDIANA LAND SURVEYOR

TOWNSHIP 22 NORTH, RANGE 6 WEST
WAYNE TOWNSHIP - TIPPECANOE COUNTY, INDIANA

COMPUTED BY: Dale L. Grimes	RESEARCH BY: Anthony S. Ross	SHEET
DRAWN BY: Dale L. Grimes	DATE: 4 February 1997	
FIELD WORK: Grimes, Long, Ross		22-6-D
FROM: January 1996	TO: November 1996	PLOT DATE: