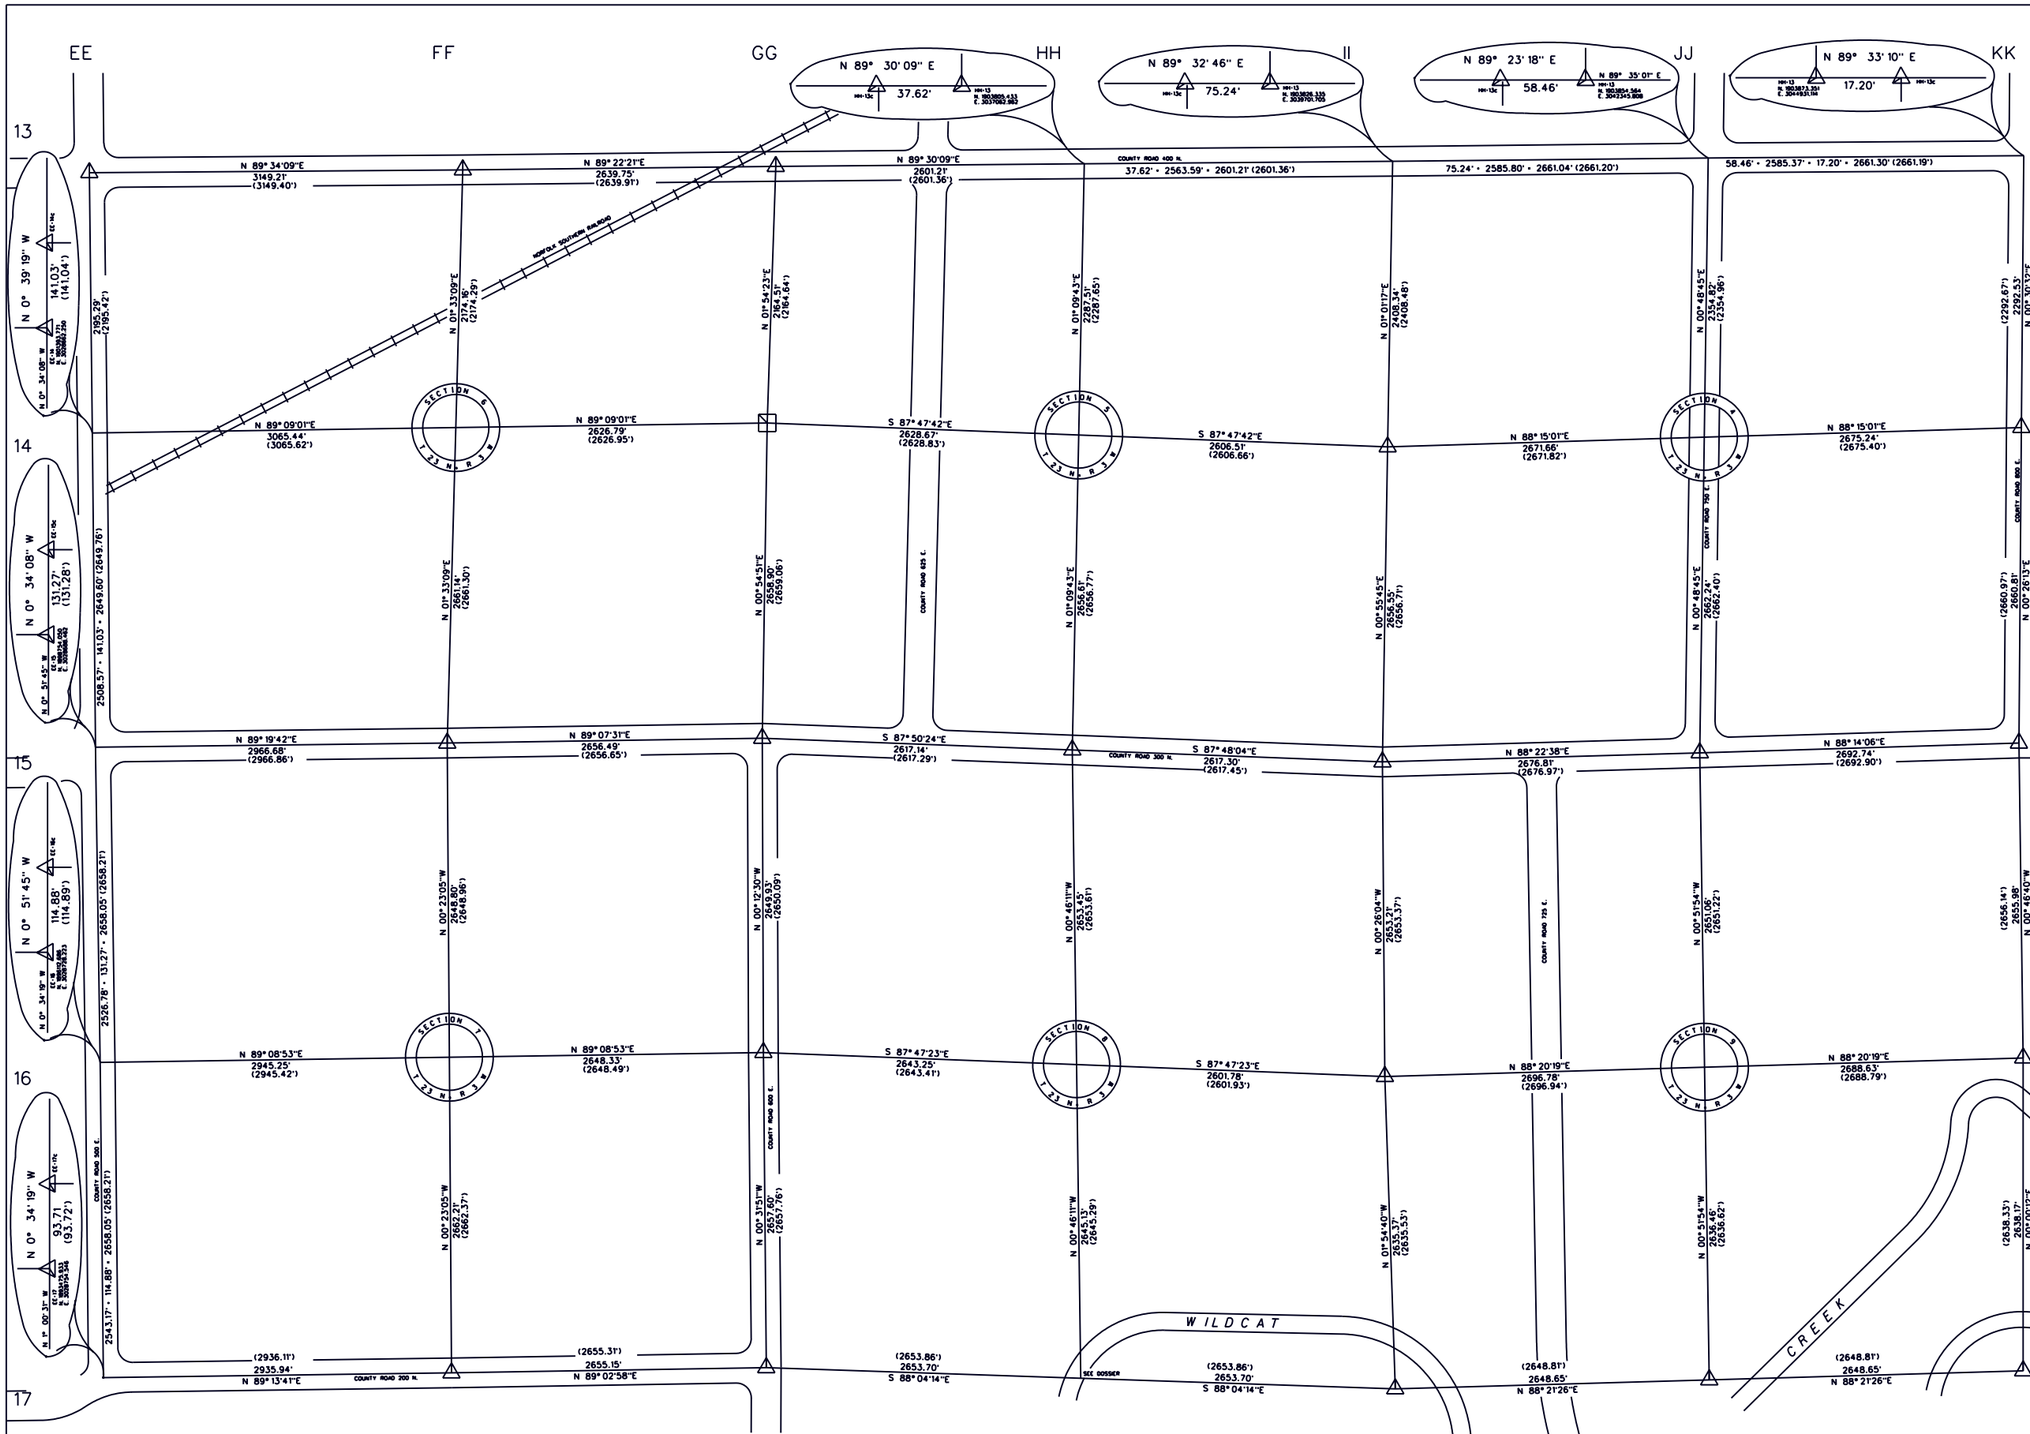

NAD83 COORDINATES

GRID DESIGNATOR	NORTH	EAST
EE-13	1903729.938	3028635.524
FF-13	1903753.611	3031784.641
GG-13	1903782.515	3034424.236
HH-13c	1903805.107	3037025.346
II-13c	1903825.739	3039626.472
JJ-13c	1903853.940	3042287.355
KK-13c	1903873.485	3044948.315
EE-14c	1901534.791	3028660.637
FF-14	1901580.251	3031725.735
GG-14	1901619.206	3034352.235
HH-14	1901518.068	3036978.962
II-14	1901417.782	3039583.543
JJ-14	1901499.361	3042253.959
KK-14	1901581.049	3044927.956
EE-15c	1898885.320	3028687.158
FF-15	1898920.090	3031653.634
GG-15	1898960.640	3034309.814
HH-15	1898862.001	3036925.094
II-15	1898761.585	3039540.464
JJ-15	1898837.387	3042216.203
KK-15	1898920.319	3044907.669
EE-16c	1896227.557	3028726.494
FF-16	1896271.350	3031671.416
GG-16	1896310.728	3034319.455
HH-16	1896208.789	3036960.737
II-16	1896108.449	3039560.577
JJ-16	1896186.632	3042256.220
KK-16	1896264.579	3044943.723
EE-17c	1893569.642	3028753.610
FF-17	1893609.197	3031689.289
GG-17	1893653.245	3034344.074
HH-17	1893563.893	3036996.267
II-17	1893474.540	3039648.460
JJ-17	1893550.474	3042296.017
KK-17	1893626.408	3044943.573

NOTE: SECTION CENTERS ARE COMPUTED FOR INFORMATION AND REFERENCE PURPOSES. LOCAL EVIDENCE (IF ANY) SHOULD BE EVALUATED IN EACH SECTION.

Theoretical Uncertainty (TU) of measurements = 0.30' (radius). reference: Title 865 IAC 1-12-8

DOSSIERS CONTAINING INFORMATION NECESSARY FOR RECOVERY AND USE OF SECTION CORNER MONUMENTATION AVAILABLE FROM PROJECT OFFICE.

Dale L. Grimes, PLS •S0452

LEGEND

△ CORNER MONUMENT SET - BERNTSEN A1NB, RT-1 OR D-1 ALUMINUM MONUMENT

+ NO MONUMENT FOUND / SET SEE CORNER DOSSIER

⊠ OTHER MONUMENTATION FOUND / SET SEE CORNER DOSSIER

HORIZONTAL DATUM IS BASED ON THE INDIANA STATE PLANE COORDINATE SYSTEM, WEST ZONE. ALL BEARINGS ARE REFERENCED TO GRID NORTH.

COMBINATION SCALE AND SEA LEVEL REDUCTION FACTOR: 0.9999408.

DIMENSIONS SHOWN IN PARENTHESIS INDICATE GROUND LEVEL DISTANCES.

TIPPECANOE COUNTY SECTION CORNER PERPETUATION PROJECT

MICHAEL J. SPENCER, COUNTY SURVEYOR
DALE L. GRIMES, PLS, PROJECT MANAGER
COUNTY OFFICE BUILDING
20 N. THIRD STREET
LAFAYETTE, INDIANA 47901
(317) 423-9262

TIPPECANOE COUNTY BOARD OF COMMISSIONERS: NOLA J. GENTRY • WILLIAM D. HAAN • HUBERT D. YOUNT

DALE L. GRIMES REGISTERED No. S 0452 STATE OF INDIANA LAND SURVEYOR

TOWNSHIP 23 NORTH, RANGE 3 WEST
PERRY TOWNSHIP, TIPPECANOE COUNTY, INDIANA

COMPUTED BY: Dale L. Grimes	RESEARCH BY: Todd E. Butler	SHEET
DRAWN BY: Randal G. Long	DATE: 20 APRIL 1993	23-3-A
FIELD WORK: Grimes, Long, Butler		
FROM: September 1992 TO: April 1993		PLOT DATE: 9 JULY 1993