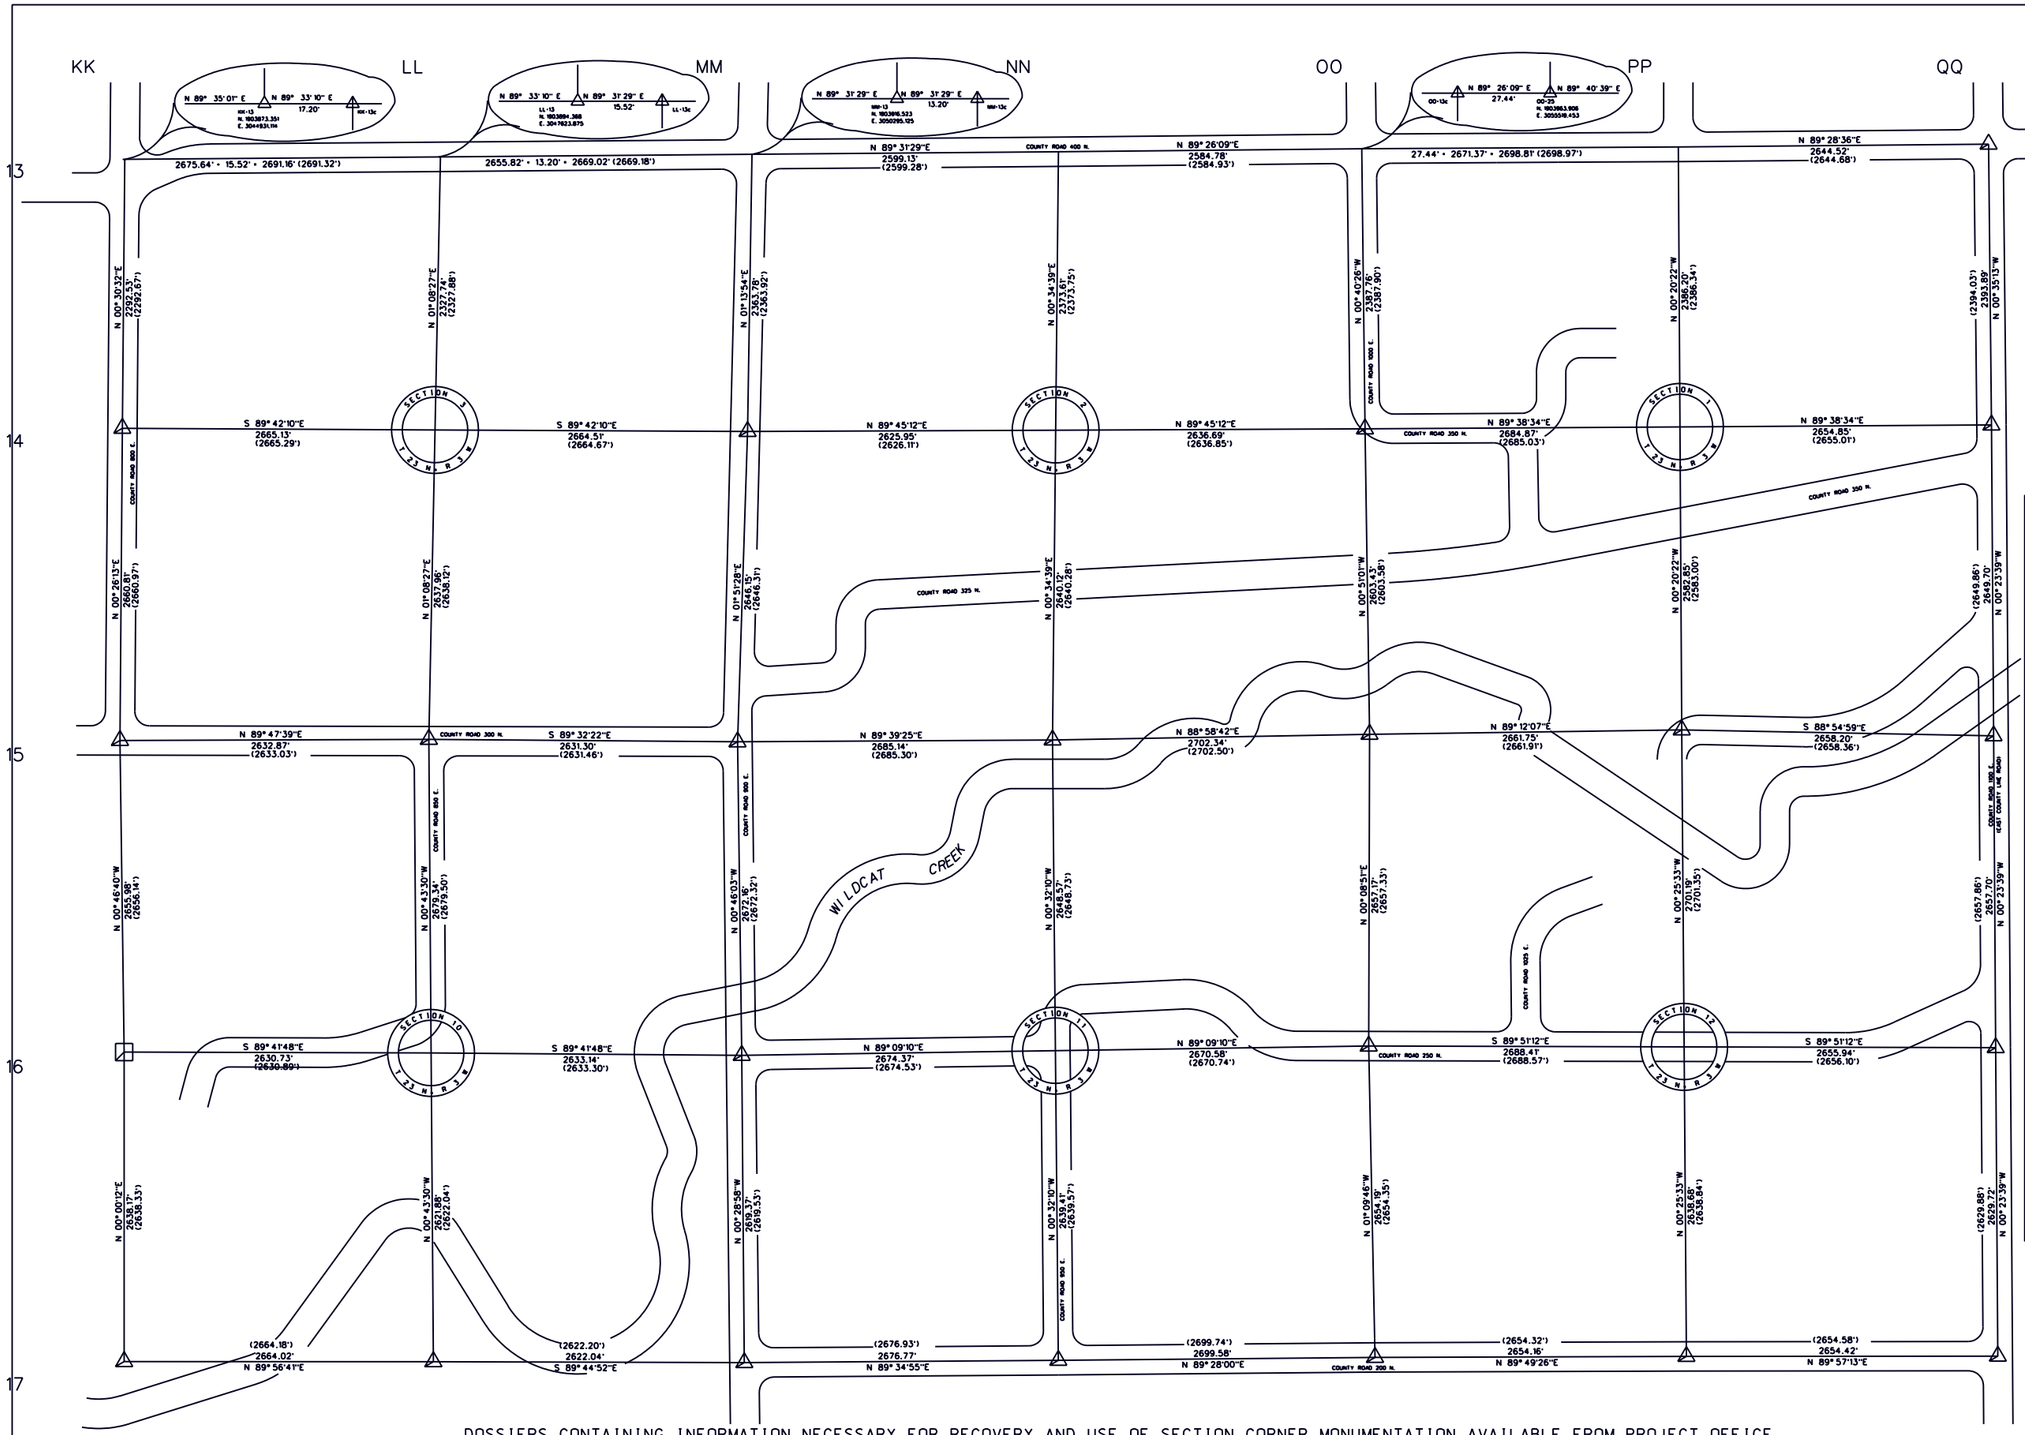

Scale: 1" = 600'

ROADS, STREAMS AND OTHER PHYSICAL FEATURES ARE NOT SHOWN TO SCALE

0 600 1200 1800 2400

NAD83 COORDINATES

GRID DESIGNATOR	NORTH	EAST
KK-13c	1903873.485	3044948.315
LL-13c	1903894.497	3047639.394
MM-13c	1903916.632	3050308.325
NN-13c	1903938.188	3052907.364
OO-13c	1903963.636	3055492.015
PP-13c	1903978.948	3058190.782
QQ-13c	1904003.106	3060835.191
KK-14	1901581.049	3044927.956
LL-14	1901567.220	3047593.045
MM-14	1901553.395	3050257.517
NN-14	1901564.697	3052883.439
OO-14	1901576.045	3055520.103
PP-14	1901592.787	3058204.923
QQ-14	1901609.342	3060859.717
KK-15	1898920.319	3044907.669
LL-15	1898929.781	3047540.520
MM-15	1898908.636	3050171.738
NN-15	1898924.716	3052856.828
OO-15	1898972.904	3055558.734
PP-15	1899009.984	3058220.229
QQ-15	1898959.707	3060877.949
KK-16	1896264.579	3044943.723
LL-16	1896250.655	3047574.417
MM-16	1896236.718	3050207.525
NN-16	1896276.260	3052881.605
OO-16	1896315.746	3055551.897
PP-16	1896308.867	3058240.301
QQ-16	1896302.072	3060896.236
KK-17	1893626.408	3044943.573
LL-17	1893628.982	3047607.588
MM-17	1893617.437	3050229.600
NN-17	1893636.970	3052906.296
OO-17	1893662.104	3055605.757
PP-17	1893670.264	3058259.909
QQ-17	1893672.409	3060914.331

NOTE: SECTION CENTERS ARE COMPUTED FOR INFORMATION AND REFERENCE PURPOSES. LOCAL EVIDENCE (IF ANY)SHOULD BE EVALUATED IN EACH SECTION.

Theoretical Uncertainty (TU) of measurements = 0.30' (radius). reference: Title 865 IAC 1-12-8

DOSSIERS CONTAINING INFORMATION NECESSARY FOR RECOVERY AND USE OF SECTION CORNER MONUMENTATION AVAILABLE FROM PROJECT OFFICE.

Dale L. Grimes, PLS •S0452

LEGEND

△ CORNER MONUMENT SET - BERNTSEN A1NB, RT-1 OR D-1 ALUMINUM MONUMENT

+ NO MONUMENT FOUND / SET SEE CORNER DOSSIER

⊠ OTHER MONUMENTATION FOUND / SET SEE CORNER DOSSIER

HORIZONTAL DATUM IS BASED ON THE INDIANA STATE PLANE COORDINATE SYSTEM, WEST ZONE. ALL BEARINGS ARE REFERENCED TO GRID NORTH.

COMBINATION SCALE AND SEA LEVEL REDUCTION FACTOR: 0.9999408.

DIMENSIONS SHOWN IN PARENTHESIS INDICATE GROUND LEVEL DISTANCES.

TIPPECANOE COUNTY SECTION CORNER PERPETUATION PROJECT

MICHAEL J. SPENCER, COUNTY SURVEYOR
DALE L. GRIMES, PLS, PROJECT MANAGER
COUNTY OFFICE BUILDING
20 N. THIRD STREET
LAFAYETTE, INDIANA 47901
(317) 423-9262

TIPPECANOE COUNTY BOARD OF COMMISSIONERS: NOLA J. GENTRY • WILLIAM D. HAAN • HUBERT D. YOUNT

DALE L. GRIMES REGISTERED No. S 0452 STATE OF INDIANA LAND SURVEYOR

TOWNSHIP 23 NORTH, RANGE 3 WEST
PERRY TOWNSHIP, TIPPECANOE COUNTY, INDIANA

COMPUTED BY: Dale L. Grimes	RESEARCH BY: Todd E. Butler	SHEET
DRAWN BY: Randal G. Long	DATE: 17 February 1993	23-3-B
FIELD WORK: Grimes, Long, Butler		
FROM: June 1992	TO: December 1992	PLOT DATE: 12 JULY 1993