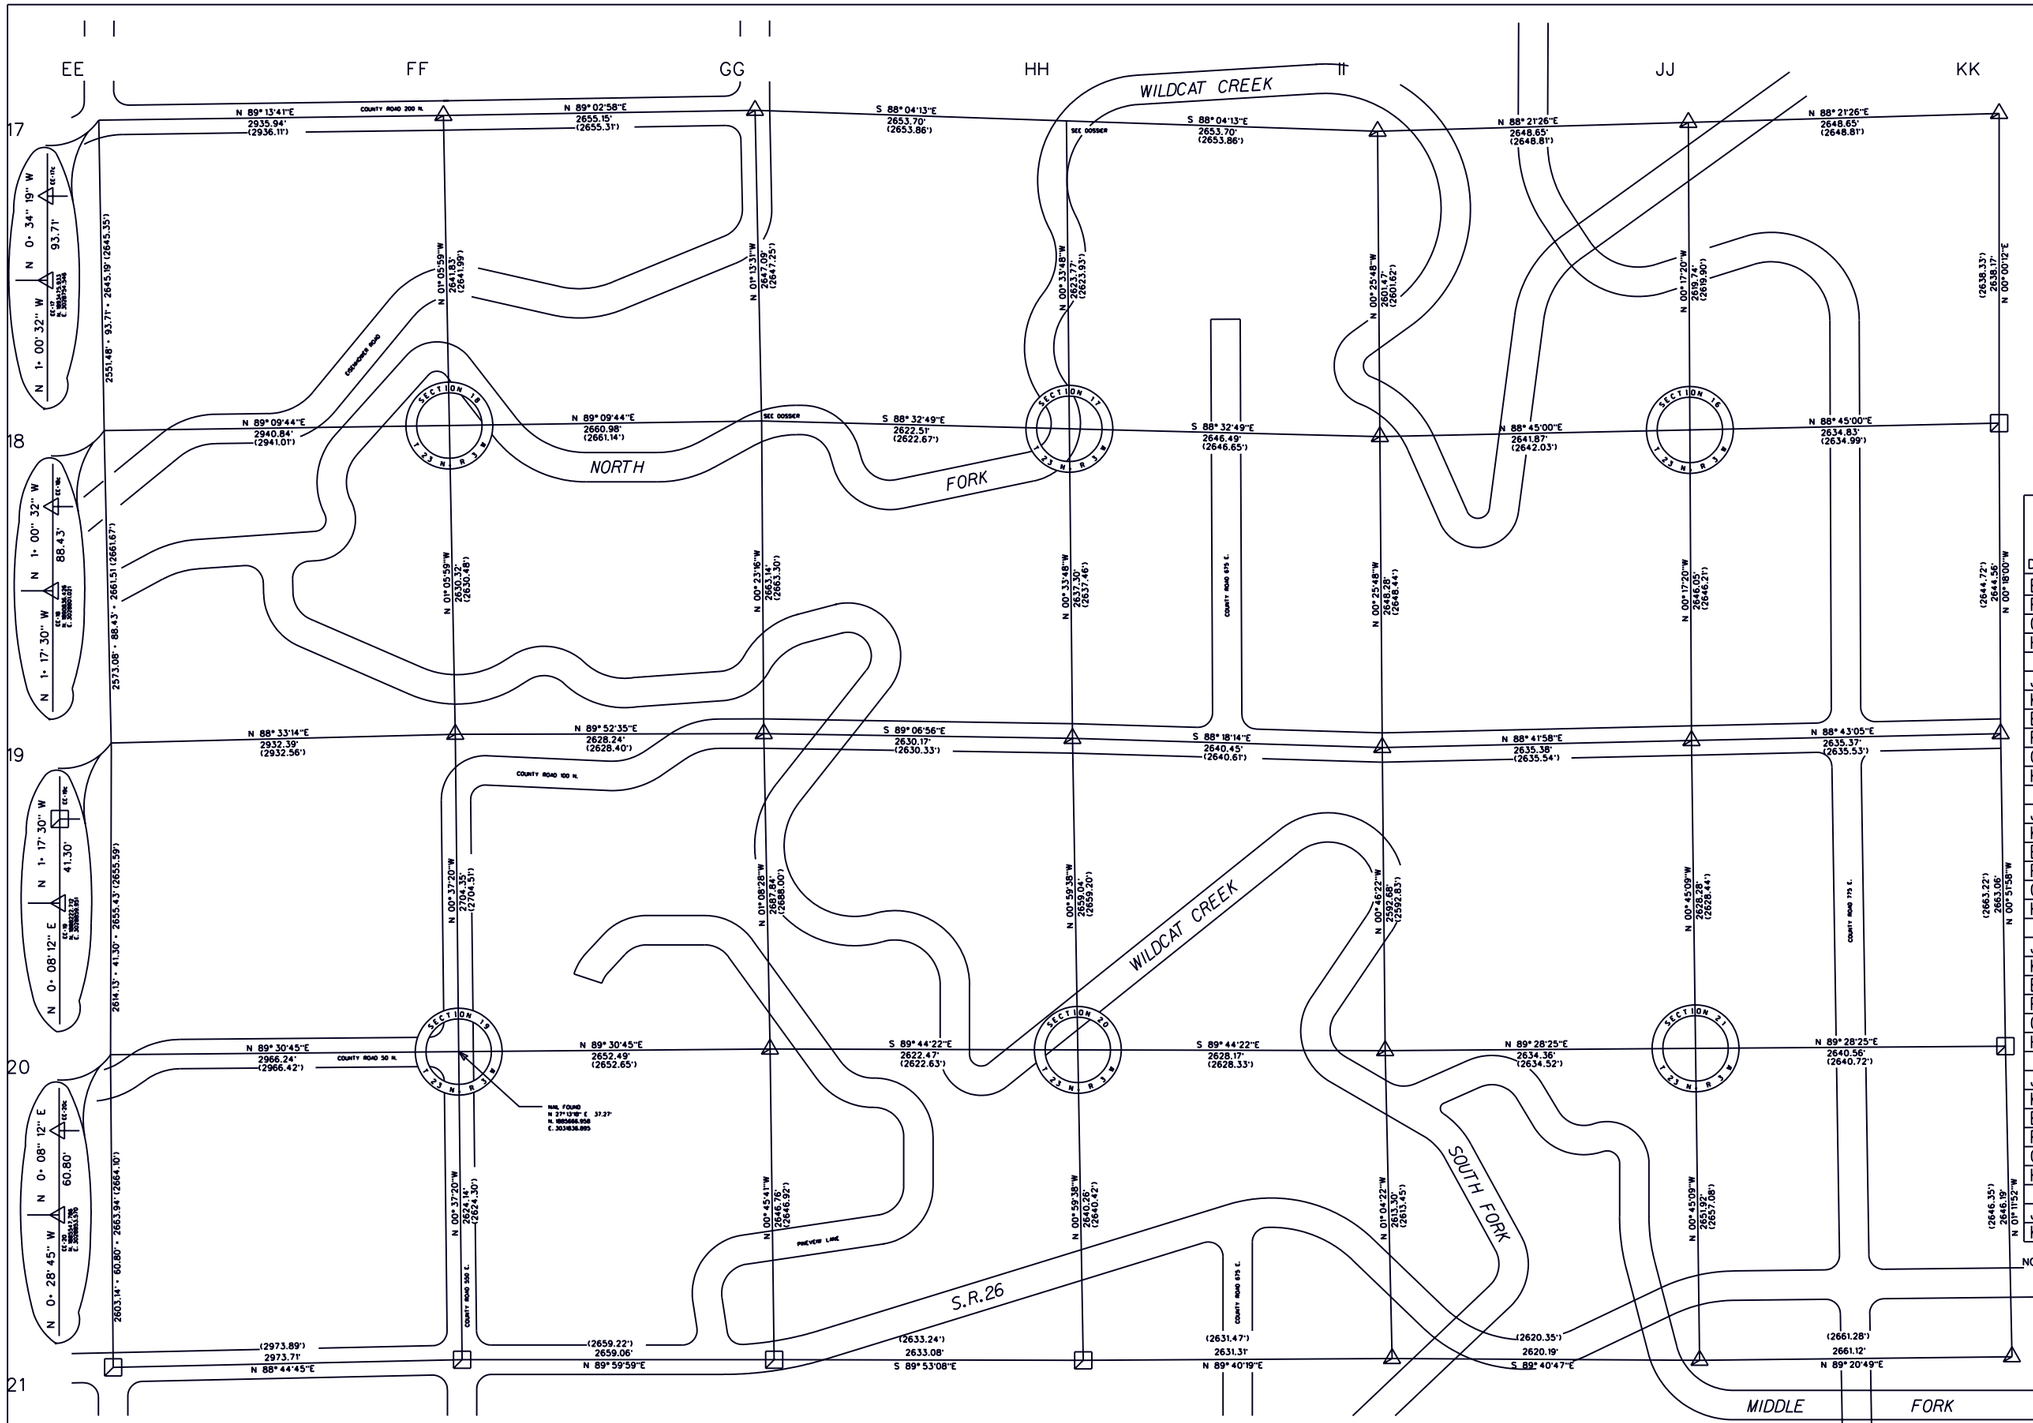

Scale: 1" = 600'

ROADS, STREAMS AND OTHER PHYSICAL FEATURES ARE NOT SHOWN TO SCALE

0 1200 2400
600 1800

NAD83 COORDINATES

GRID DESIGNATOR	NORTH	EAST
EE-17c	1893569.642	3028753.610
FF-17	1893609.197	3031689.289
GG-17	1893653.245	3034344.074
HH-17	1893563.893	3036996.267
II-17	1893474.540	3039648.460
JJ-17	1893550.474	3042296.017
KK-17	1893626.408	3044943.573
EE-18c	1890924.847	3028799.464
FF-18	1890967.849	3031739.992
GG-18	1891006.759	3034400.683
HH-18	1890940.253	3037022.348
II-18	1890873.139	3039667.983
JJ-18	1890930.765	3042309.221
KK-18	1890988.237	3044943.424
EE-19c	1888263.999	3028859.020
FF-19	1888338.010	3031790.474
GG-19	1888343.681	3034418.711
HH-19	1888303.087	3037048.564
II-19	1888224.933	3039687.858
JJ-19	1888284.754	3042322.557
KK-19	1888343.717	3044957.269
EE-20c	1885608.588	3028853.715
FF-20	1885633.816	3031819.846
GG-20	1885656.375	3034472.236
HH-20	1885644.447	3037094.682
II-20	1885632.493	3039722.825
JJ-20	1885656.697	3042357.072
KK-20	1885680.957	3044997.523
EE-21c	1882944.736	3028875.346
FF-21	1883009.831	3031848.348
GG-21	1883009.847	3034507.404
HH-21	1883004.589	3037140.475
II-21	1883019.653	3039771.745
JJ-21	1883005.009	3042391.896
KK-21	1883035.345	3045052.843

NOTE: SECTION CENTERS ARE COMPUTED FOR INFORMATION AND REFERENCE PURPOSES. LOCAL EVIDENCE (IF ANY) SHOULD BE EVALUATED IN EACH SECTION.

Theoretical Uncertainty (TU) of measurements = 0.30' (radius). reference: Title 865 IAC 1-12-8

DOSSIERS CONTAINING INFORMATION NECESSARY FOR RECOVERY AND USE OF SECTION CORNER MONUMENTATION AVAILABLE FROM PROJECT OFFICE.

Dale L. Grimes, PLS •S0452

LEGEND

△ CORNER MONUMENT SET - BERNTSEN A1NB, RT-1 OR D-1 ALUMINUM MONUMENT

+ NO MONUMENT FOUND / SET SEE CORNER DOSSIER

⊠ OTHER MONUMENTATION FOUND / SET SEE CORNER DOSSIER

HORIZONTAL DATUM IS BASED ON THE INDIANA STATE PLANE COORDINATE SYSTEM, WEST ZONE. ALL BEARINGS ARE REFERENCED TO GRID NORTH.

COMBINATION SCALE AND SEA LEVEL REDUCTION FACTOR: 0.9999408.

DIMENSIONS SHOWN IN PARENTHESIS INDICATE GROUND LEVEL DISTANCES.

TIPPECANOE COUNTY SECTION CORNER PERPETUATION PROJECT

MICHAEL J. SPENCER, COUNTY SURVEYOR
DALE L. GRIMES, PLS, PROJECT MANAGER
COUNTY OFFICE BUILDING
20 N. THIRD STREET
LAFAYETTE, INDIANA 47901
(317) 423-9262

TIPPECANOE COUNTY BOARD OF COMMISSIONERS: NOLA J. GENTRY • WILLIAM D. HAAN • HUBERT D. YOUNT

DALE L. GRIMES REGISTERED No. S 0452 STATE OF INDIANA LAND SURVEYOR

TOWNSHIP 23 NORTH, RANGE 3 WEST
PERRY TOWNSHIP, TIPPECANOE COUNTY, INDIANA

COMPUTED BY: Dale L. Grimes	RESEARCH BY: Todd E. Butler
DRAWN BY: Randal G. Long	DATE: 26 February 1993
FIELD WORK: Grimes, Long, Butler	
FROM: June 1992	TO: January 1993

SHEET 23-3-C

PLOT DATE:

REVISED 19 FEBRUARY 1998 (KK-19)