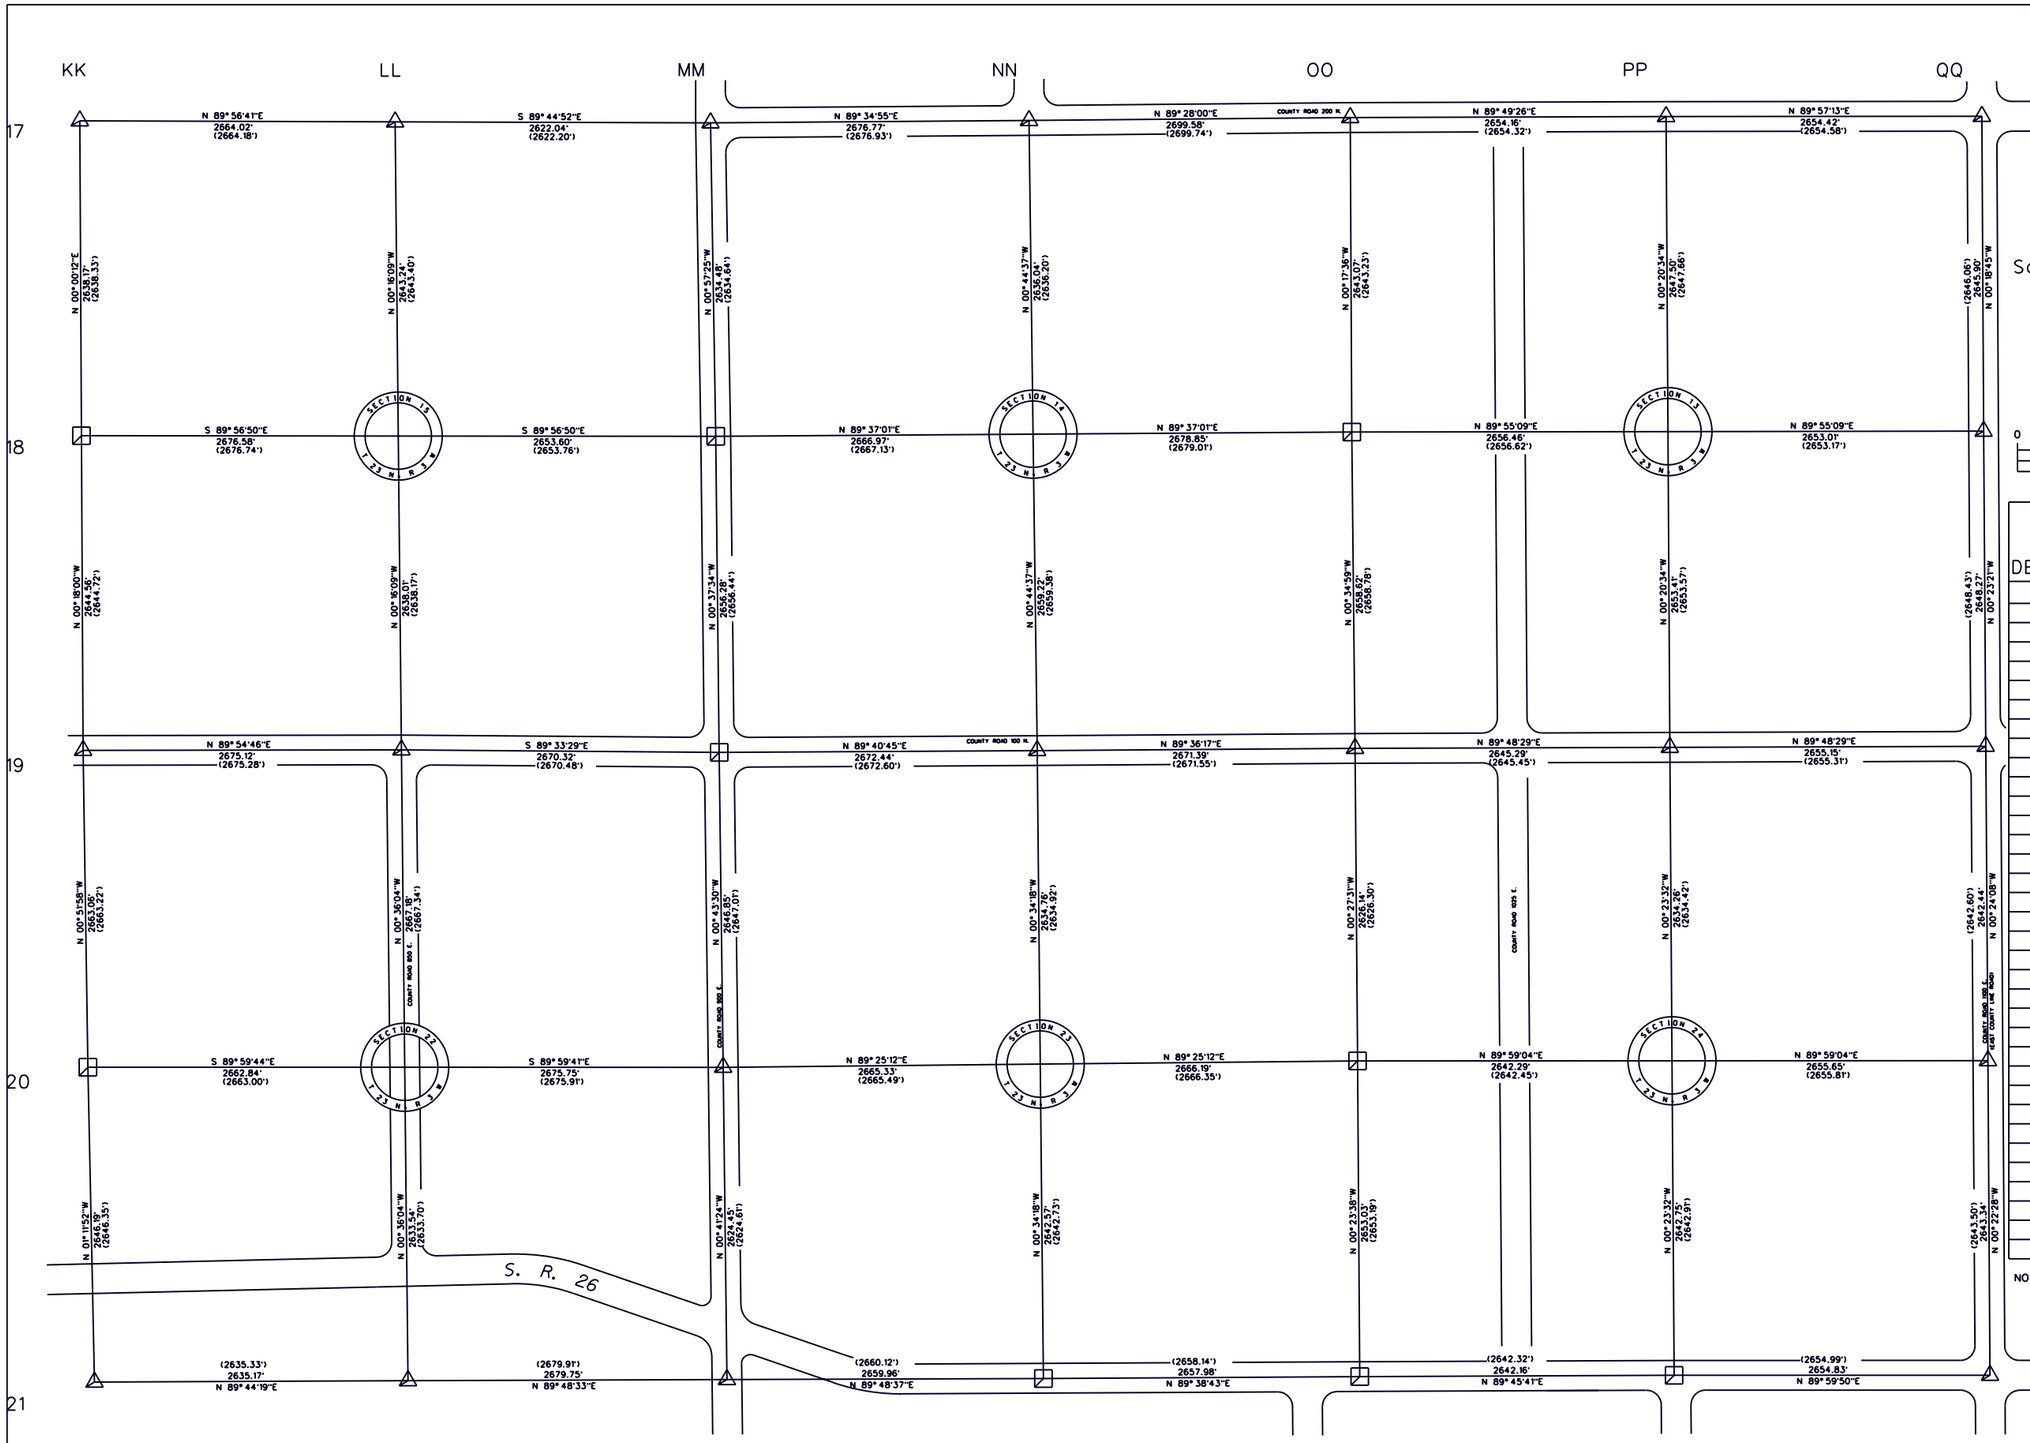

Scale: 1" = 600'

ROADS, STREAMS AND OTHER PHYSICAL FEATURES ARE NOT SHOWN TO SCALE

0 1200 2400
600 1800 3000

NAD83 COORDINATES

GRID DESIGNATOR	NORTH	EAST
KK-17	1893626.408	3044943.573
LL-17	1893628.982	3047607.588
MM-17	1893617.437	3050229.600
NN-17	1893636.970	3052906.296
OO-17	1893662.104	3055605.757
PP-17	1893670.264	3058259.909
QQ-17	1893672.409	3060914.331
KK-18	1890988.237	3044943.424
LL-18	1890985.769	3047620.000
MM-18	1890983.322	3050273.601
NN-18	1891001.154	3052940.507
OO-18	1891019.066	3055619.292
PP-18	1891022.810	3058275.746
QQ-18	1891026.549	3060928.758
KK-19	1888343.717	3044957.269
LL-19	1888347.792	3047632.387
MM-19	1888327.199	3050302.624
NN-19	1888342.160	3052975.020
OO-19	1888360.585	3055646.346
PP-19	1888369.447	3058291.618
QQ-19	1888378.342	3060946.749
KK-20	1885680.957	3044997.523
LL-20	1885680.757	3047660.365
MM-20	1885680.556	3050336.116
NN-20	1885707.536	3053001.306
OO-20	1885734.525	3055667.360
PP-20	1885735.245	3058309.653
QQ-20	1885735.968	3060965.302
KK-21	1883035.345	3045052.843
LL-21	1883047.362	3047687.990
MM-21	1883056.294	3050367.727
NN-21	1883065.096	3053027.671
OO-21	1883081.558	3055685.605
PP-21	1883092.555	3058327.746
QQ-21	1883092.683	3060982.573

NOTE: SECTION CENTERS ARE COMPUTED FOR INFORMATION AND REFERENCE PURPOSES. LOCAL EVIDENCE (IF ANY)SHOULD BE EVALUATED IN EACH SECTION.

Theoretical Uncertainty (TU) of measurements = 0.30' (radius). reference: Title 865 IAC 1-12-8

DOSSIERS CONTAINING INFORMATION NECESSARY FOR RECOVERY AND USE OF SECTION CORNER MONUMENTATION AVAILABLE FROM PROJECT OFFICE.

Dale L. Grimes, PLS •S0452

LEGEND

△ CORNER MONUMENT SET - BERNTSEN A1NB, RT-1 OR D-1 ALUMINUM MONUMENT

+ NO MONUMENT FOUND / SET SEE CORNER DOSSIER

⊠ OTHER MONUMENTATION FOUND / SET SEE CORNER DOSSIER

HORIZONTAL DATUM IS BASED ON THE INDIANA STATE PLANE COORDINATE SYSTEM, WEST ZONE. ALL BEARINGS ARE REFERENCED TO GRID NORTH.

COMBINATION SCALE AND SEA LEVEL REDUCTION FACTOR: 0.9999408.

DIMENSIONS SHOWN IN PARENTHESIS INDICATE GROUND LEVEL DISTANCES.

TIPPECANOE COUNTY SECTION CORNER PERPETUATION PROJECT

MICHAEL J. SPENCER, COUNTY SURVEYOR
DALE L. GRIMES, PLS, PROJECT MANAGER
COUNTY OFFICE BUILDING
20 N. THIRD STREET
LAFAYETTE, INDIANA 47901
(317) 423-9262

TIPPECANOE COUNTY BOARD OF COMMISSIONERS: NOLA J. GENTRY • WILLIAM D. HAAN • HUBERT D. YOUNT

DALE L. GRIMES REGISTERED No. S 0452 STATE OF INDIANA LAND SURVEYOR

TOWNSHIP 23 NORTH, RANGE 3 WEST
PERRY TOWNSHIP, TIPPECANOE COUNTY, INDIANA

COMPUTED BY: Dale L. Grimes	RESEARCH BY: Todd E. Butler	SHEET
DRAWN BY: Randal G. Long	DATE: 24 February 1993	23-3-D
FIELD WORK: Grimes, Long, Butler		
FROM: June 1992	TO: January 1993	PLOT DATE: 7 JANUARY 1994