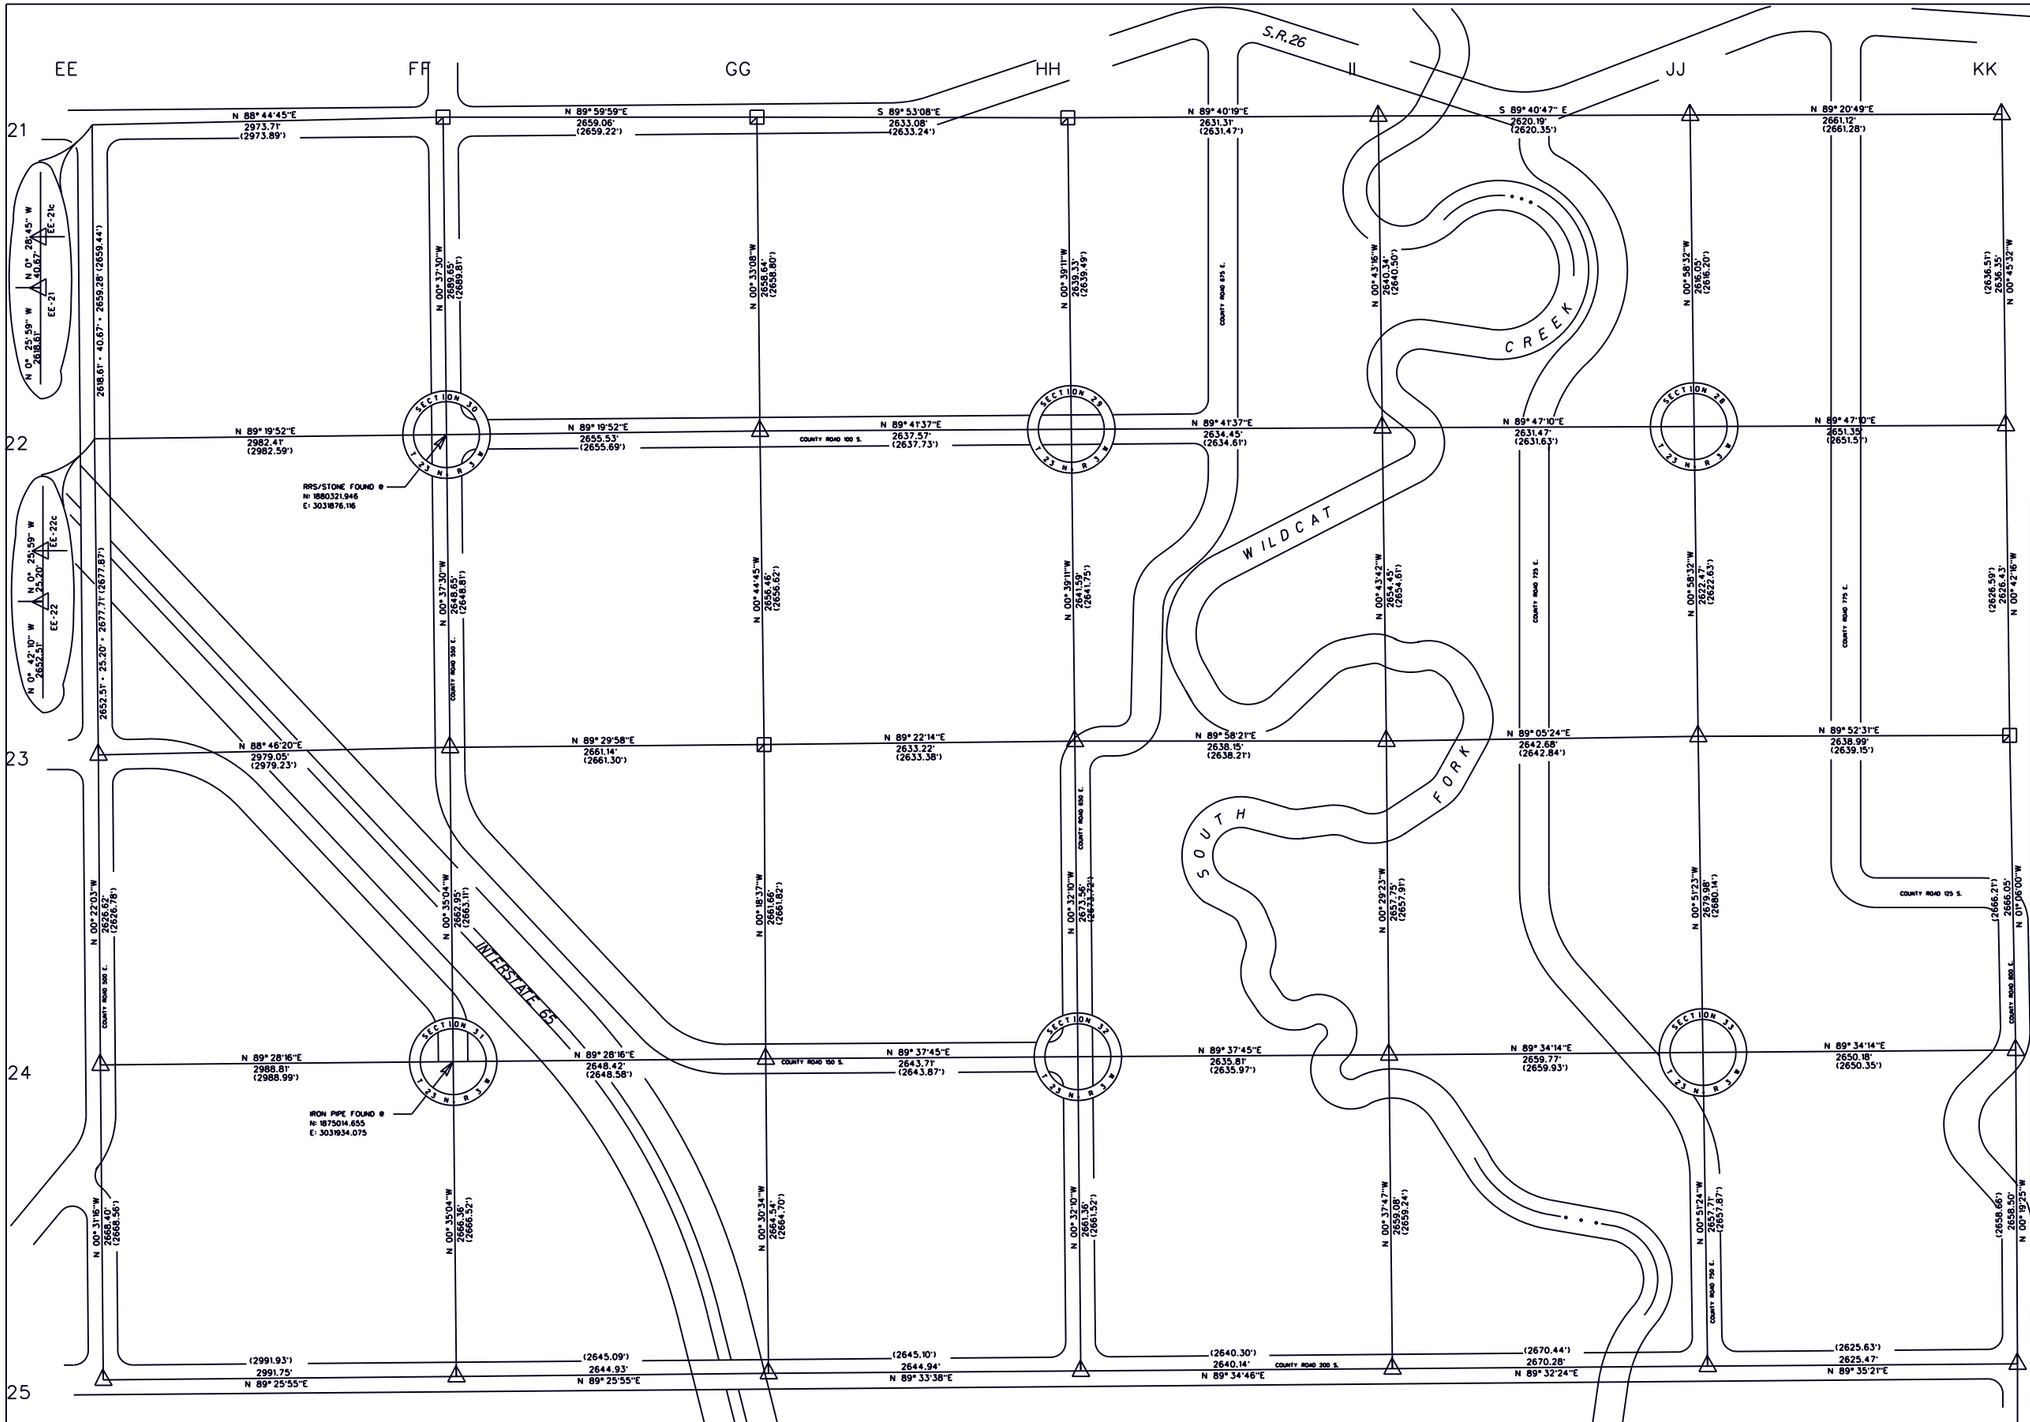

N

Scale: 1" = 600'

ROADS, STREAMS AND OTHER PHYSICAL FEATURES ARE NOT SHOWN TO SCALE

0 1200 2400
600 1800

NAD83 COORDINATES		
GRID DESIGNATOR	NORTH	EAST
EE-21c	1882944.736	3028875.346
FF-21	1883009.831	3031848.348
GG-21	1883009.847	3034507.404
HH-21	1883004.589	3037140.475
II-21	1883019.653	3039771.745
JJ-21	1883005.009	3042391.896
KK-21	1883035.345	3045052.843
EE-22c	1880285.526	3028895.476
FF-22	1880320.337	3031877.683
GG-22	1880351.333	3034533.029
HH-22	1880365.433	3037170.560
II-22	1880379.517	3039804.978
JJ-22	1880389.335	3042436.430
KK-22	1880399.227	3045087.758
EE-23	1877608.016	3028928.206
FF-23	1877671.844	3031906.570
GG-23	1877695.093	3034567.613
HH-23	1877724.015	3037200.672
II-23	1877725.279	3039838.723
JJ-23	1877767.248	3042481.073
KK-23	1877772.992	3045120.053
EE-24	1874981.446	3028945.047
FF-24	1875009.030	3031933.728
GG-24	1875033.472	3034582.032
HH-24	1875050.577	3037225.683
II-24	1875067.630	3039861.433
JJ-24	1875087.567	3042521.125
KK-24	1875107.433	3045171.232
EE-25	1872313.154	3028969.318
FF-25	1872342.813	3031960.921
GG-25	1872369.042	3034605.721
HH-25	1872389.331	3037250.581
II-25	1872408.710	3039890.654
JJ-25	1872430.151	3042560.844
KK-25	1872448.975	3045186.244

NOTE: SECTION CENTERS ARE COMPUTED FOR INFORMATION AND REFERENCE PURPOSES. LOCAL EVIDENCE (IF ANY) SHOULD BE EVALUATED IN EACH SECTION.

Theoretical Uncertainty (TU) of measurements = 0.30' (radius). reference: Title 865 IAC 1-12-8

DOSSIERS CONTAINING INFORMATION NECESSARY FOR RECOVERY AND USE OF SECTION CORNER MONUMENTATION AVAILABLE FROM PROJECT OFFICE.

Dale L. Grimes, PLS •S0452

LEGEND

△ CORNER MONUMENT SET - BERNTSEN A1NB, RT-1 OR D-1 ALUMINUM MONUMENT

+ NO MONUMENT FOUND / SET SEE CORNER DOSSIER

⊠ OTHER MONUMENTATION FOUND / SET SEE CORNER DOSSIER

HORIZONTAL DATUM IS BASED ON THE INDIANA STATE PLANE COORDINATE SYSTEM, WEST ZONE. ALL BEARINGS ARE REFERENCED TO GRID NORTH.

COMBINATION SCALE AND SEA LEVEL REDUCTION FACTOR: 0.999408.

DIMENSIONS SHOWN IN PARENTHESIS INDICATE GROUND LEVEL DISTANCES.

TIPPECANOE COUNTY SECTION CORNER PERPETUATION PROJECT

MICHAEL J. SPENCER, COUNTY SURVEYOR
DALE L. GRIMES, PLS, PROJECT MANAGER
COUNTY OFFICE BUILDING
20 N. THIRD STREET
LAFAYETTE, INDIANA 47901
(317) 423-9262

TIPPECANOE COUNTY BOARD OF COMMISSIONERS: NOLA J. GENTRY • WILLIAM D. HAAN • HUBERT D. YOUNT

DALE L. GRIMES REGISTERED No. S 0452 STATE OF INDIANA LAND SURVEYOR

TOWNSHIP 23 NORTH, RANGE 3 WEST
PERRY TOWNSHIP, TIPPECANOE COUNTY, INDIANA

COMPUTED BY: Dale L. Grimes	RESEARCH BY: Todd E. Butler	SHEET
DRAWN BY: Randal G. Long	DATE: 17 FEBRUARY 1993	23-3-E
FIELD WORK: Grimes, Long, Butler		
FROM: June 1992	TO: December 1992	PLOT DATE: