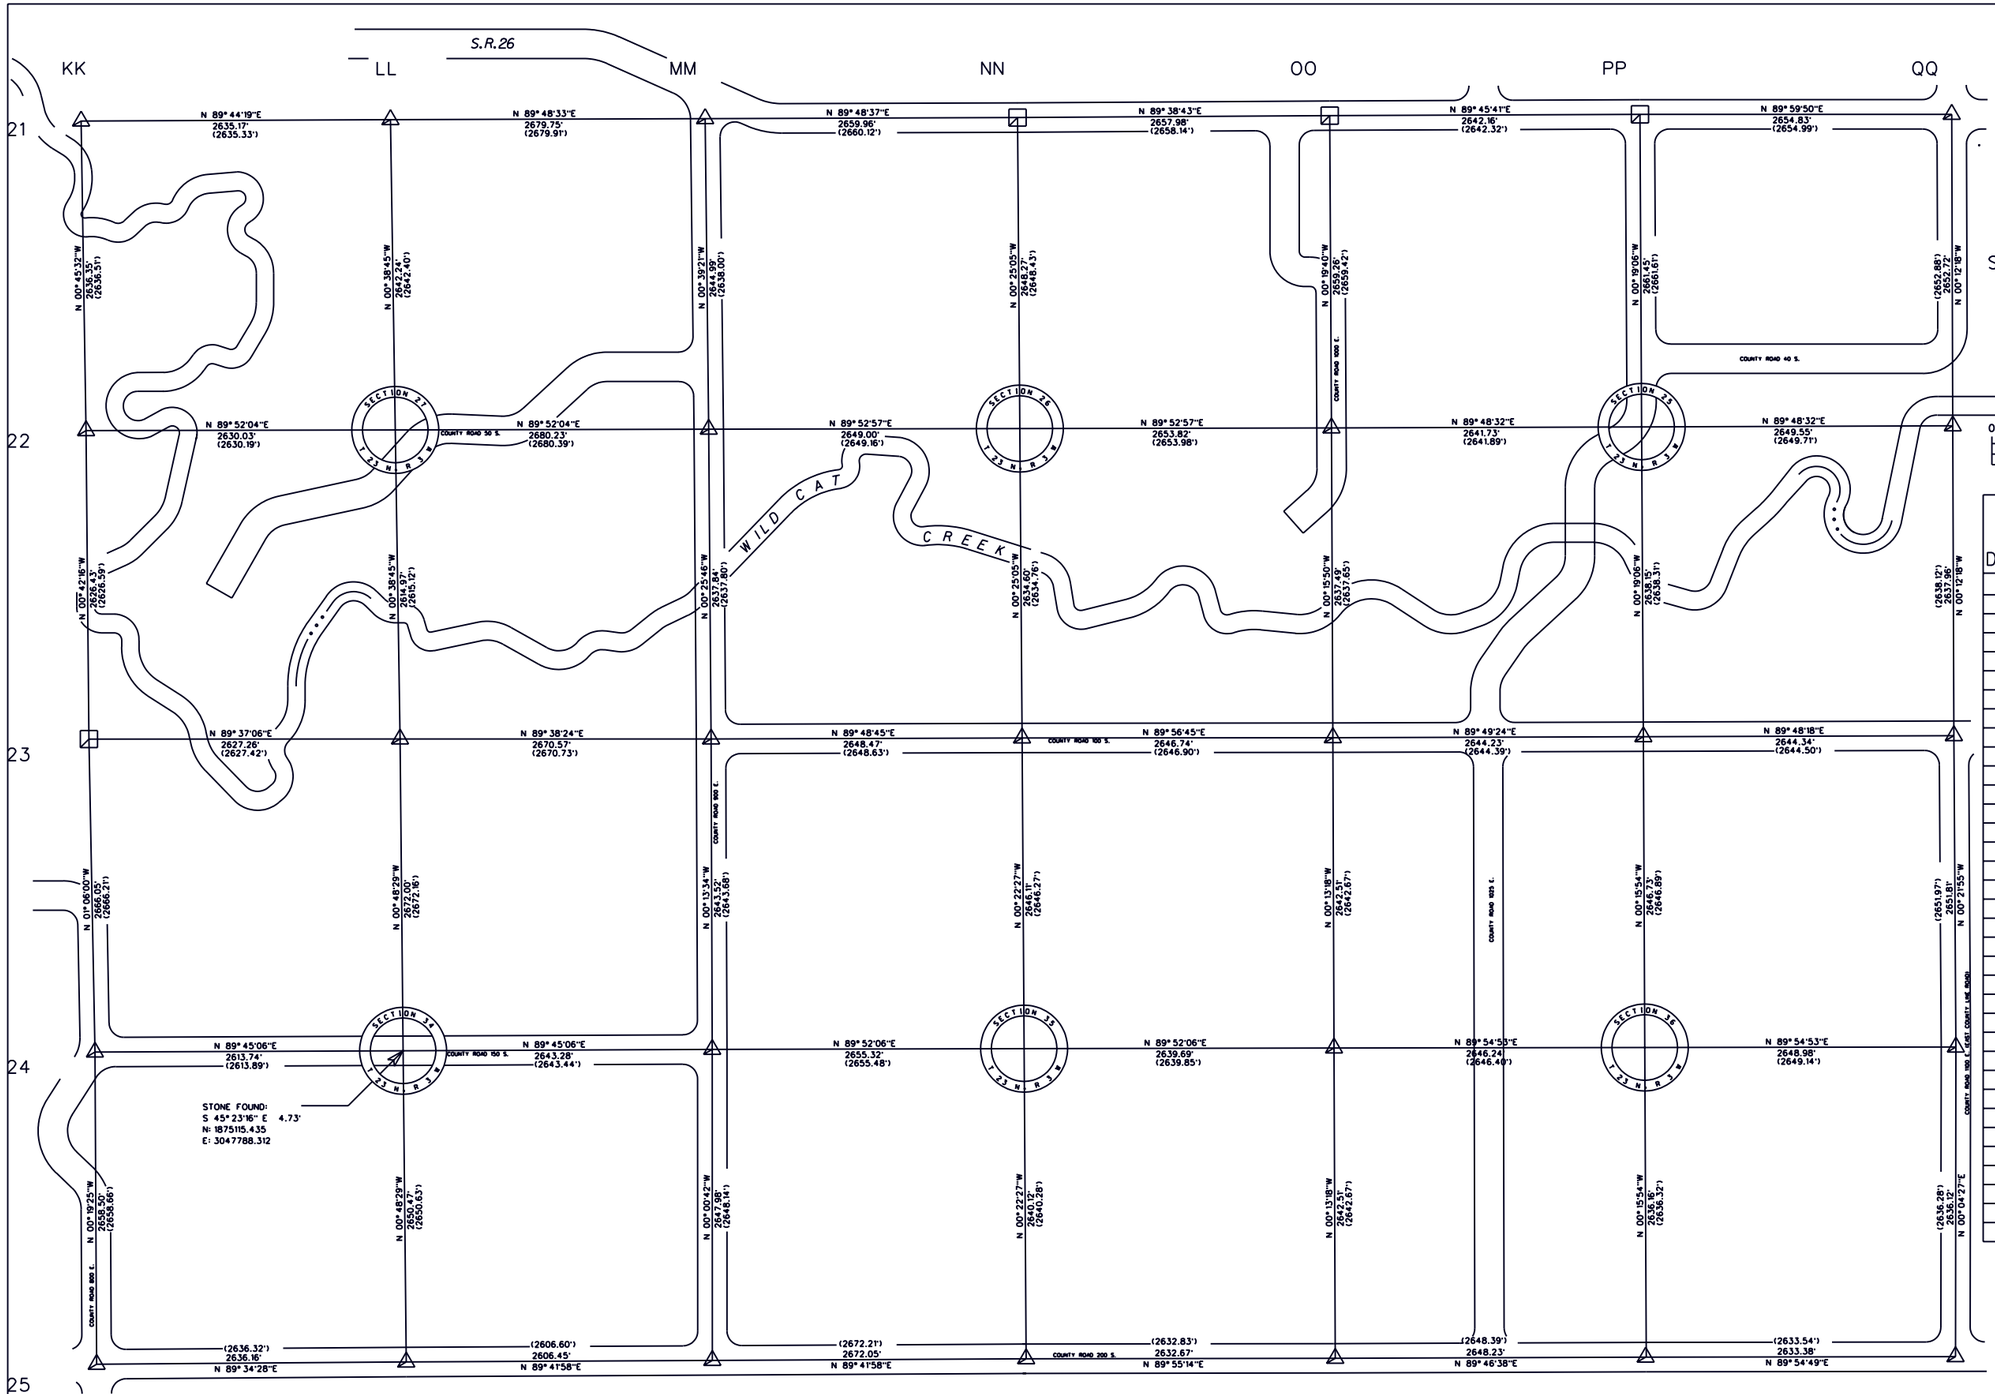

Scale: 1" = 600'

ROADS, STREAMS AND OTHER PHYSICAL FEATURES ARE NOT SHOWN TO SCALE

0 1200 2400
600 1800 3000

NAD83 COORDINATES		
GRID DESIGNATOR	NORTH	EAST
KK-21	1883035.345	3045052.843
LL-21	1883047.362	3047687.990
MM-21	1883056.294	3050367.727
NN-21	1883065.096	3053027.671
OO-21	1883081.558	3055685.605
PP-21	1883092.555	3058327.746
QQ-21	1883092.683	3060982.573
KK-22	1880399.227	3045087.758
LL-22	1880405.292	3047717.777
MM-22	1880411.474	3050398.004
NN-22	1880416.901	3053046.999
OO-22	1880422.337	3055700.815
PP-22	1880431.144	3058342.529
QQ-22	1880439.977	3060992.068
KK-23	1877772.992	3045120.053
LL-23	1877790.491	3047747.257
MM-23	1877773.707	3050417.772
NN-23	1877782.368	3053066.228
OO-23	1877784.876	3055712.966
PP-23	1877793.030	3058357.183
QQ-23	1877802.030	3061001.509
KK-24	1875107.433	3045171.232
LL-24	1875118.756	3047784.946
MM-24	1875130.207	3050428.201
NN-24	1875136.315	3053083.509
OO-24	1875142.387	3055723.191
PP-24	1875146.327	3058369.430
QQ-24	1875150.271	3061018.410
KK-25	1872448.975	3045186.244
LL-25	1872468.552	3047822.331
MM-25	1872482.228	3050428.742
NN-25	1872496.249	3053100.751
OO-25	1872499.898	3055733.416
PP-25	1872510.191	3058381.627
QQ-25	1872514.155	3061015.001

NOTE: SECTION CENTERS ARE COMPUTED FOR INFORMATION AND REFERENCE PURPOSES. LOCAL EVIDENCE (IF ANY)SHOULD BE EVALUATED IN EACH SECTION.

Theoretical Uncertainty (TU) of measurements = 0.30' (radius). reference: Title 865 IAC 1-12-8

DOSSIERS CONTAINING INFORMATION NECESSARY FOR RECOVERY AND USE OF SECTION CORNER MONUMENTATION AVAILABLE FROM PROJECT OFFICE.

Dale L. Grimes, PLS •S0452

LEGEND

△ CORNER MONUMENT SET - BERNTSEN A1NB, RT-1 OR D-1 ALUMINUM MONUMENT

+ NO MONUMENT FOUND / SET SEE CORNER DOSSIER

⊠ OTHER MONUMENTATION FOUND / SET SEE CORNER DOSSIER

HORIZONTAL DATUM IS BASED ON THE INDIANA STATE PLANE COORDINATE SYSTEM, WEST ZONE. ALL BEARINGS ARE REFERENCED TO GRID NORTH.

COMBINATION SCALE AND SEA LEVEL REDUCTION FACTOR: 0.9999408.

DIMENSIONS SHOWN IN PARENTHESIS INDICATE GROUND LEVEL DISTANCES.

TIPPECANOE COUNTY SECTION CORNER PERPETUATION PROJECT

MICHAEL J. SPENCER, COUNTY SURVEYOR
DALE L. GRIMES, PLS, PROJECT MANAGER
COUNTY OFFICE BUILDING
20 N. THIRD STREET
LAFAYETTE, INDIANA 47901
(317) 423-9262

TIPPECANOE COUNTY BOARD OF COMMISSIONERS: NOLA J. GENTRY • WILLIAM D. HAAN • HUBERT D. YOUNT

DALE L. GRIMES REGISTERED No. S 0452 STATE OF INDIANA LAND SURVEYOR

TOWNSHIP 23 NORTH, RANGE 3 WEST
PERRY TOWNSHIP, TIPPECANOE COUNTY, INDIANA

COMPUTED BY: Dale L. Grimes	RESEARCH BY: Todd E. Butler	SHEET
DRAWN BY: Randal G. Long	DATE: 17 MAY 1991	23-3-F
FIELD WORK: Grimes, Long, Butler		
FROM: January 1991	TO: May 1991	PLOT DATE: