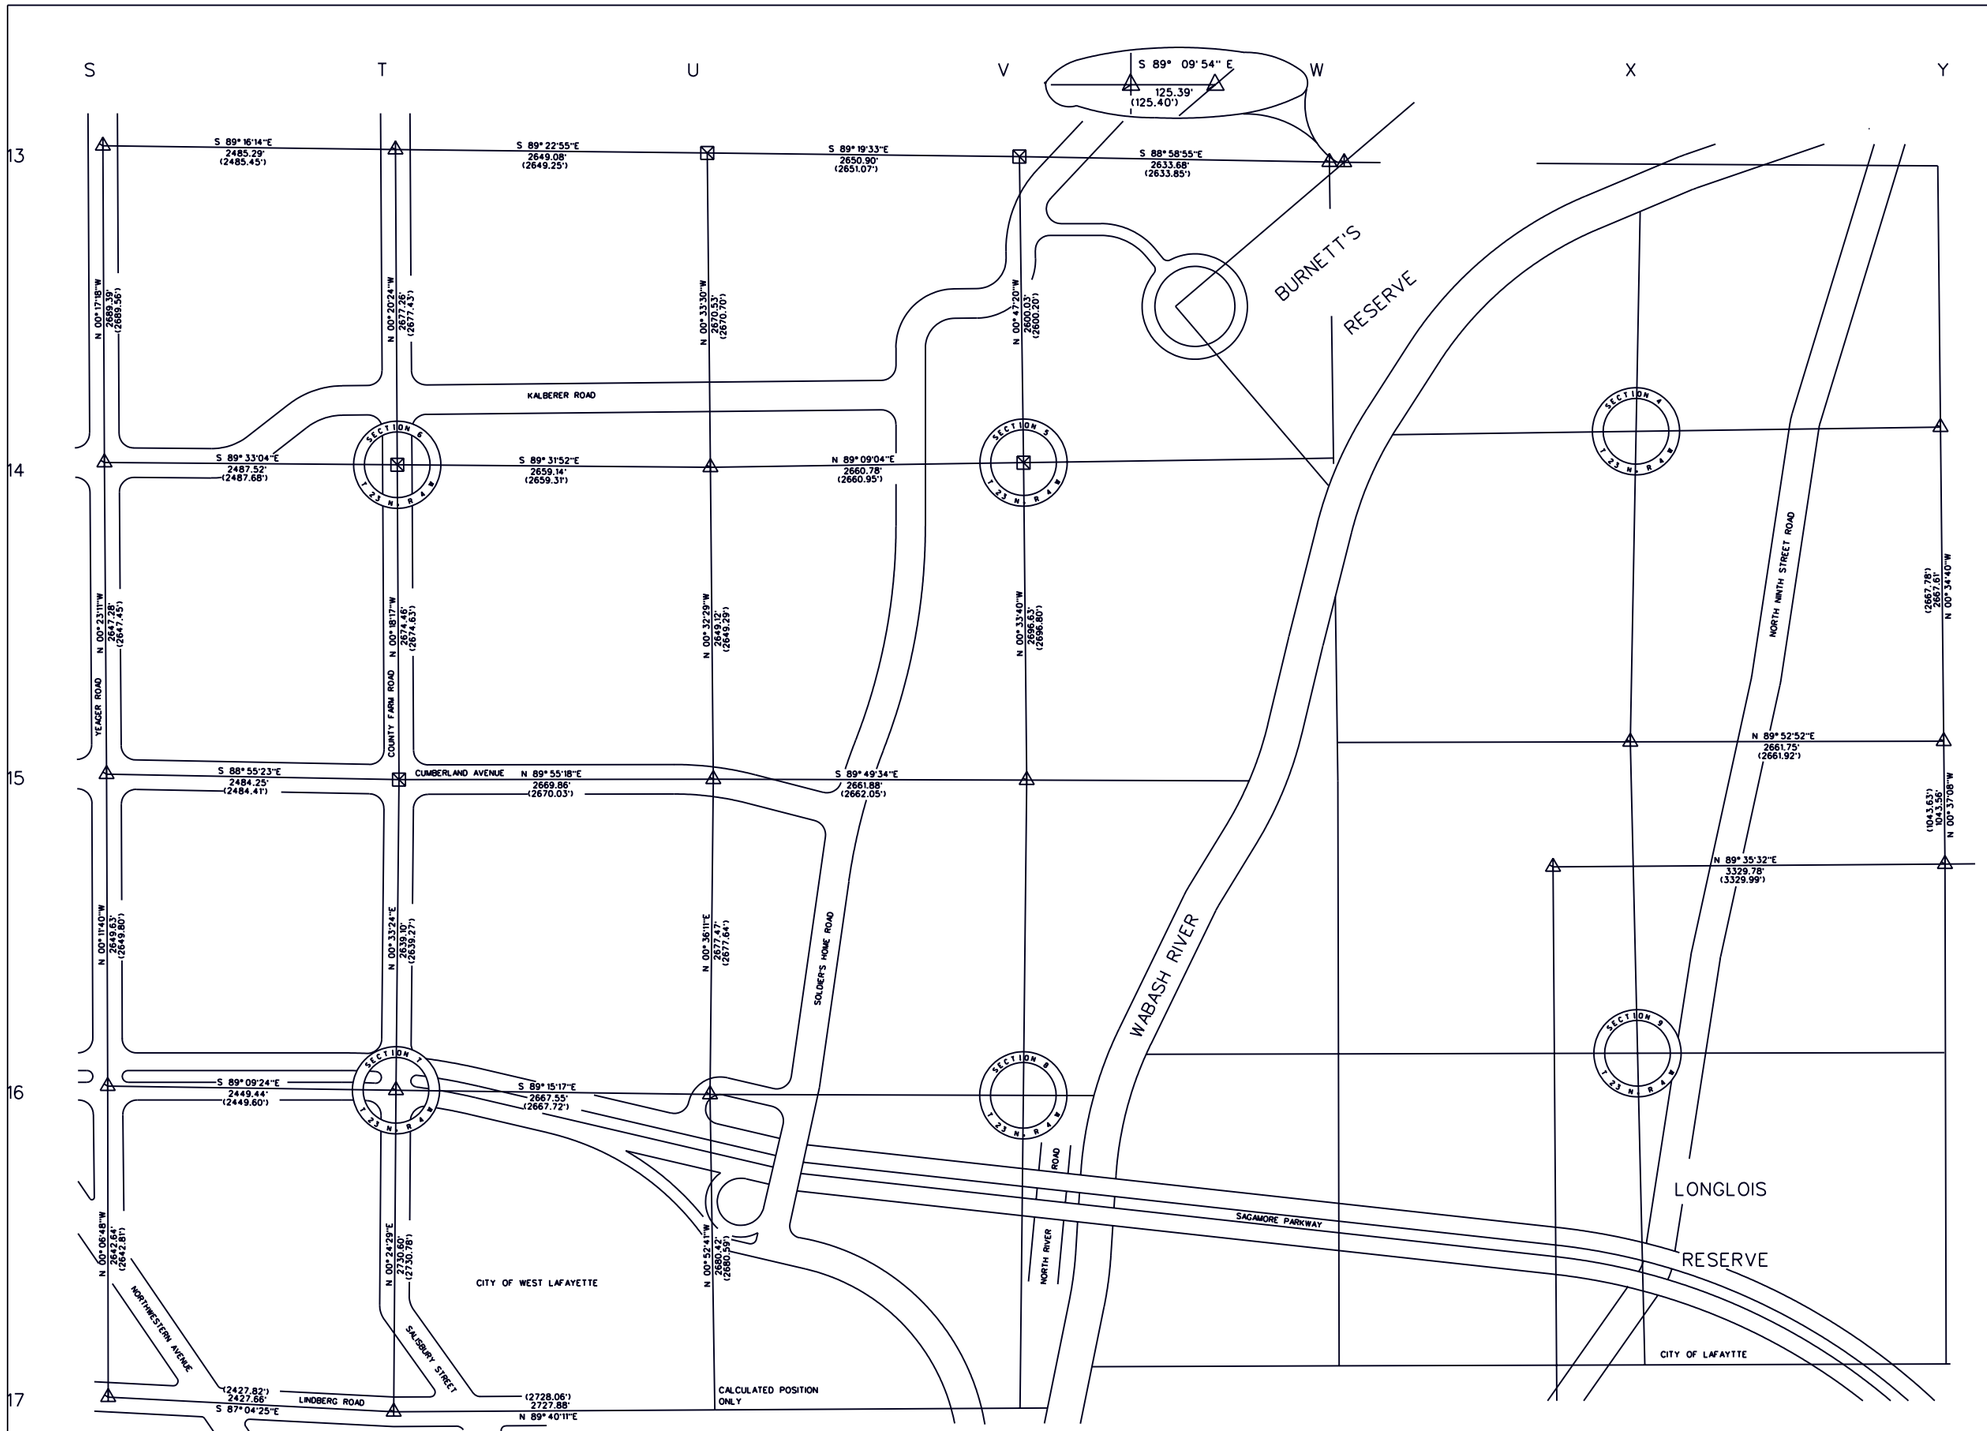

Scale: 1" = 600'

ROADS, STREAMS AND OTHER PHYSICAL FEATURES ARE NOT SHOWN TO SCALE

0 600 1200 1800 2400

NAD83 COORDINATES

GRID DESIGNATOR	NORTH	EAST
S-13	1903880.315	2996907.513
T-13	1903848.674	2999392.601
U-13	1903820.105	3002041.522
V-13	1903788.909	3004692.239
W-13	1903742.116	3007325.503
BR-13	1903740.289	3007450.879
Y-13		
NW-BR		
S-14	1901190.955	2996921.051
T-14	1901171.464	2999408.492
U-14	1901149.705	3002067.543
V-14	1901189.124	3004728.033
X-14		
Y-14	1901490.619	3012516.457
S-15	1898543.735	2996938.907
T-15	1898497.047	2999422.719
U-15	1898500.701	3002092.573
V-15	1898492.626	3004754.440
W-15		
X-15	1898817.615	3009881.613
Y-15	1898823.143	3012543.356
NW-LR	1897755.944	3009224.930
Y-LR	1897779.645	3012554.628
S-16	1895894.122	2996947.901
T-16	1895858.076	2999397.075
U-16	1895823.380	3002064.397
V-16		
W-16		
S-17	1893251.490	2996953.134
T-17	1893127.549	2999377.629
U-17	1893143.278	3002105.467
V-17		
W-17		
W-LR		

NOTE: SECTION CENTERS ARE COMPUTED FOR INFORMATION AND REFERENCE PURPOSES. LOCAL EVIDENCE (IF ANY) SHOULD BE EVALUATED IN EACH SECTION.

Theoretical Uncertainty (TU) of measurements = 0.30' (radius). reference: Title 865 IAC 1-12-8

DOSSIERS CONTAINING INFORMATION NECESSARY FOR RECOVERY AND USE OF SECTION CORNER MONUMENTATION AVAILABLE FROM PROJECT OFFICE.

Dale L. Grimes, PLS *S0452

LEGEND

△ CORNER MONUMENT SET - BERNTSEN A1NB, RT-1 OR D-1 ALUMINUM MONUMENT

\+ NO MONUMENT FOUND / SET SEE CORNER DOSSIER

⊠ OTHER MONUMENTATION FOUND / SET SEE CORNER DOSSIER

HORIZONTAL DATUM IS BASED ON THE INDIANA STATE PLANE COORDINATE SYSTEM, WEST ZONE. ALL BEARINGS ARE REFERENCED TO GRID NORTH.

COMBINATION SCALE AND SEA LEVEL REDUCTION FACTOR: 0.9999355

DIMENSIONS SHOWN IN PARENTHESIS INDICATE GROUND LEVEL DISTANCES.

TIPPECANOE COUNTY SECTION CORNER PERPETUATION PROJECT

MICHAEL J. SPENCER, COUNTY SURVEYOR
DALE L. GRIMES, PLS, PROJECT MANAGER
COUNTY OFFICE BUILDING
20 N. THIRD STREET
LAFAYETTE, INDIANA 47901
(317) 423-9262

TIPPECANOE COUNTY BOARD OF COMMISSIONERS: NOLA J. GENTRY • WILLIAM D. HAAN • HUBERT D. YOUNT

DALE L. GRIMES REGISTERED No. S 0452 STATE OF INDIANA LAND SURVEYOR

TOWNSHIP 23 NORTH, RANGE 4 WEST
FAIRFIELD TOWNSHIP - WABASH TOWNSHIP - LAFAYETTE - WEST LAFAYETTE, TIPPECANOE COUNTY, INDIANA

COMPUTED BY: Dale L. Grimes	RESEARCH BY: Todd E. Butler
DRAWN BY: Randal G. Long	DATE: 16 September 1993
FIELD WORK: Grimes, Long, Butler	
FROM: January 1993	TO: September 1993

SHEET 23-4-A

PLOT DATE: 27 FEBRUARY 1996