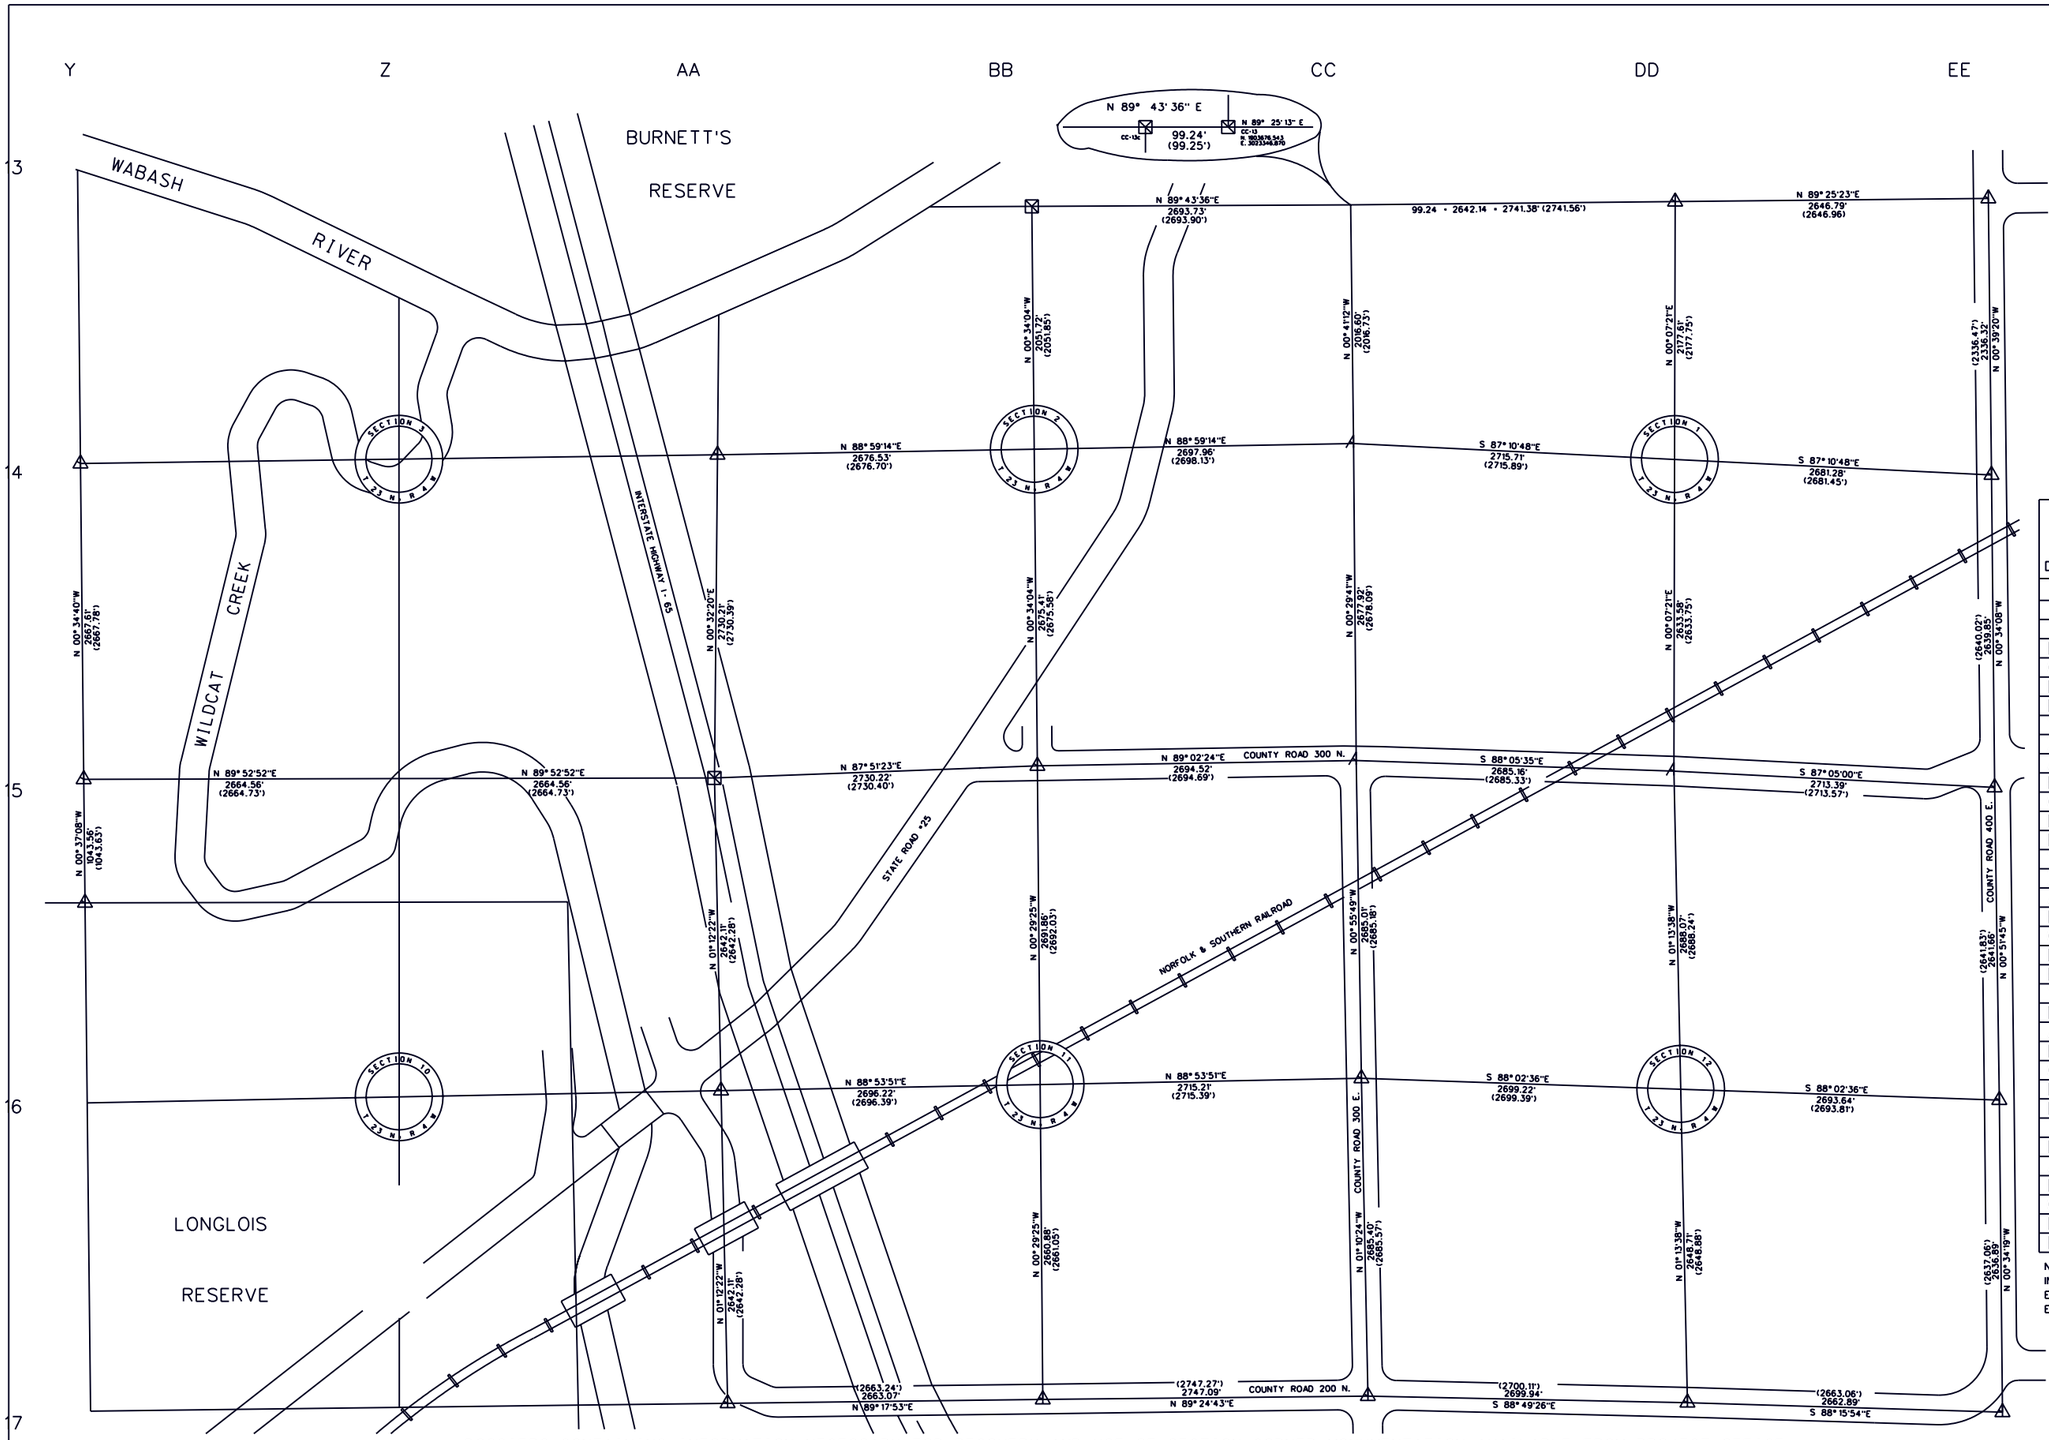

Scale: 1" = 600'

ROADS, STREAMS AND OTHER PHYSICAL FEATURES ARE NOT SHOWN TO SCALE

0 600 1200 1800 2400

NAD83 COORDINATES

GRID DESIGNATOR	NORTH	EAST
BB-13	1903663.224	3020553.930
CC-13c	1903676.070	3023247.626
DD-13	1903703.282	3025988.870
EE-13	1903729.938	3028635.524
Y-14	1901490.619	3012516.457
Z-14		
AA-14	1901564.301	3017898.147
BB-14	1901611.603	3020574.260
CC-14	1901659.285	3023271.795
DD-14	1901525.681	3025984.214
EE-14	1901393.771	3028662.250
Y-15	1898823.143	3012543.356
Z-15	1898828.676	3015207.910
AA-15	1898834.209	3017872.465
BB-15	1898936.327	3020600.770
CC-15	1898981.467	3023294.915
DD-15	1898892.110	3025978.584
EE-15	1898754.050	3028688.462
Y-LR	1897779.645	3012554.628
NE-LR		
AA-16	1896192.681	3017928.076
BB-16	1896244.562	3020623.780
CC-16	1896296.808	3023338.508
DD-16	1896204.652	3026036.151
EE-16	1896112.686	3028728.223
LR-17		
AA-17	1893551.153	3017983.686
BB-17	1893583.778	3020646.560
CC-17	1893611.971	3023393.501
DD-17	1893556.554	3026092.875
EE-17	1893475.933	3028754.546

NOTE: SECTION CENTERS ARE COMPUTED FOR INFORMATION AND REFERENCE PURPOSES. LOCAL EVIDENCE (IF ANY) SHOULD BE EVALUATED IN EACH SECTION.

Theoretical Uncertainty (TU) of measurements = 0.30' (radius). reference: Title 865 IAC 1-12-8

DOSSIERS CONTAINING INFORMATION NECESSARY FOR RECOVERY AND USE OF SECTION CORNER MONUMENTATION AVAILABLE FROM PROJECT OFFICE.

Dale L. Grimes, PLS #S0452

LEGEND

△ CORNER MONUMENT SET - BERNTSEN A1NB, RT-1 OR D-1 ALUMINUM MONUMENT

+ NO MONUMENT FOUND / SET SEE CORNER DOSSIER

⊠ OTHER MONUMENTATION FOUND / SET SEE CORNER DOSSIER

HORIZONTAL DATUM IS BASED ON THE INDIANA STATE PLANE COORDINATE SYSTEM, WEST ZONE. ALL BEARINGS ARE REFERENCED TO GRID NORTH.

COMBINATION SCALE AND SEA LEVEL REDUCTION FACTOR: 0.9999355

DIMENSIONS SHOWN IN PARENTHESIS INDICATE GROUND LEVEL DISTANCES.

TIPPECANOE COUNTY SECTION CORNER PERPETUATION PROJECT

MICHAEL J. SPENCER, COUNTY SURVEYOR
DALE L. GRIMES, PLS, PROJECT MANAGER
COUNTY OFFICE BUILDING
20 N. THIRD STREET
LAFAYETTE, INDIANA 47901
(317) 423-9262

TIPPECANOE COUNTY BOARD OF COMMISSIONERS: NOLA J. GENTRY • WILLIAM D. HAAN • HUBERT D. YOUNT

DALE L. GRIMES REGISTERED No. S 0452 STATE OF INDIANA LAND SURVEYOR

TOWNSHIP 23 NORTH, RANGE 4 WEST
FAIRFIELD TOWNSHIP - CITY OF LAFAYTTE, TIPPECANOE COUNTY, INDIANA

COMPUTED BY: Dale L. Grimes	RESEARCH BY: Todd E. Butler
DRAWN BY: Randal G. Long	DATE: 16 September 1993
FIELD WORK: Grimes, Long, Butler	
FROM: January 1993	TO: September 1993

SHEET 23-4-B

PLOT DATE: 11 JANUARY 1994