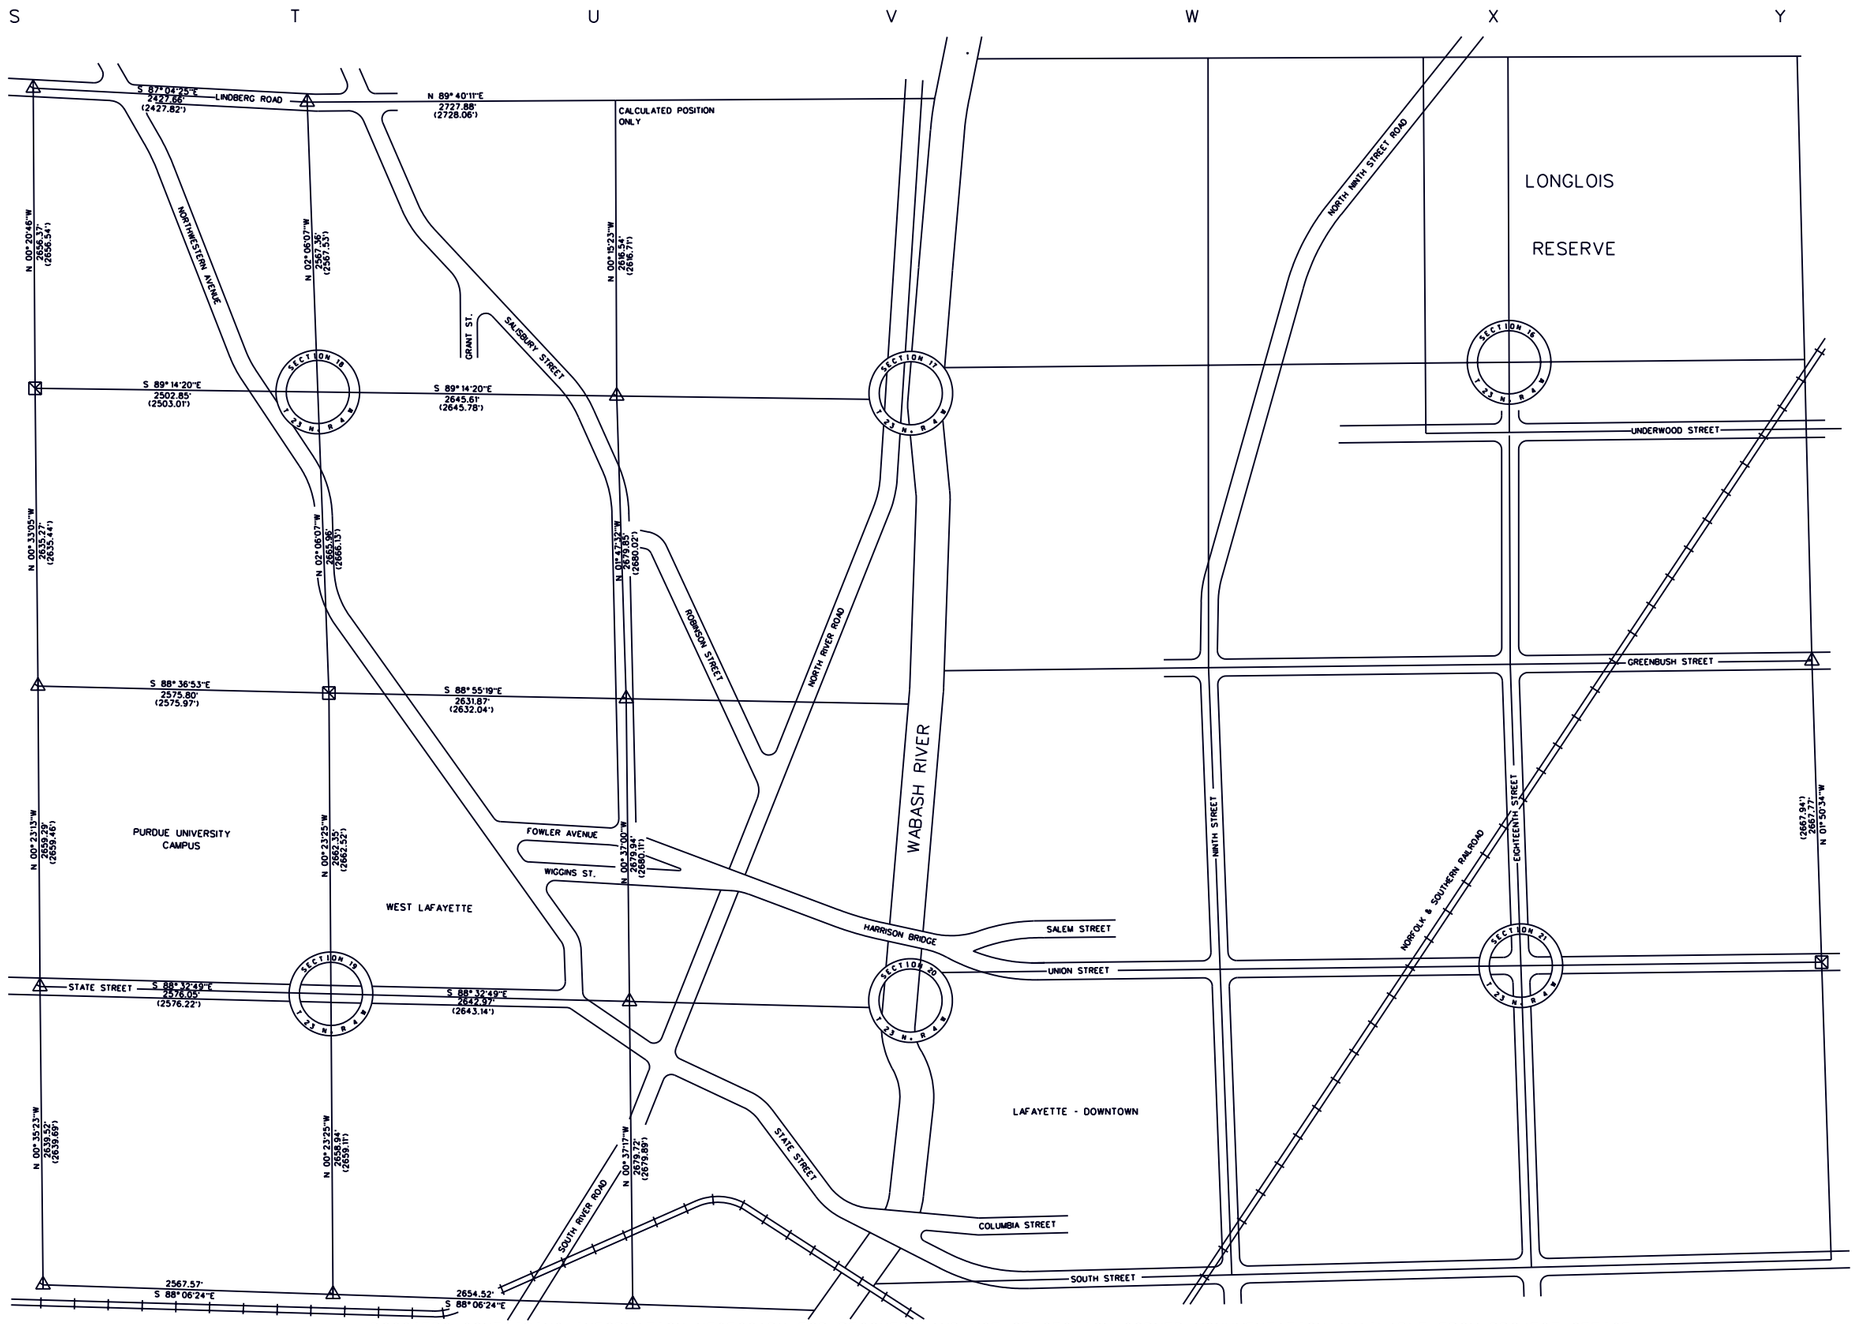

Scale: 1" = 600'

ROADS, STREAMS AND OTHER PHYSICAL FEATURES ARE NOT SHOWN TO SCALE

0 600 1200 1800 2400

NAD83(86) COORDINATES		
GRID DESIGNATOR	NORTH	EAST
S-17	1893251.490	2996953.134
T-17	1893127.549	2999377.629
U-17	1893143.278	3002105.467
V-17		
W-17		
W-LR		
S-18	1890595.165	2996969.175
T-18	1890561.915	2999471.799
U-18	1890526.769	3002117.175
V-18		
W-18		
SW-LR		
Y-LR		
S-19	1887960.014	2996994.536
T-19	1887897.744	2999569.586
U-19	1887848.229	3002200.991
V-19		
W-19		
X-19		
Y-19	1888183.189	3012694.991
S-20	1885300.783	2997012.491
T-20	1885235.460	2999587.715
U-20	1885168.440	3002229.835
V-20		
W-20		
X-20		
Y-20	1885516.798	3012780.773
S-21	1882661.406	2997039.652
T-21	1882576.579	2999605.821
U-21	1882488.879	3002258.862
V-21		
W-21		
X-21		
Y-21		

NOTE: SECTION CENTERS ARE COMPUTED FOR INFORMATION AND REFERENCE PURPOSES. LOCAL EVIDENCE (IF ANY) SHOULD BE EVALUATED IN EACH SECTION.

Theoretical Uncertainty (TU) of measurements = 0.30' (radius). reference: Title 865 IAC 1-12-8

DOSSIERS CONTAINING INFORMATION NECESSARY FOR RECOVERY AND USE OF SECTION CORNER MONUMENTATION AVAILABLE FROM PROJECT OFFICE.

Dale L. Grimes, PLS •S0452

LEGEND

△ CORNER MONUMENT SET - BERNTSEN A1NB, RT-1 OR D-1 ALUMINUM MONUMENT

\+ NO MONUMENT FOUND / SET SEE CORNER DOSSIER

⊠ OTHER MONUMENTATION FOUND / SET SEE CORNER DOSSIER

HORIZONTAL DATUM IS BASED ON THE INDIANA STATE PLANE COORDINATE SYSTEM, WEST ZONE. ALL BEARINGS ARE REFERENCED TO GRID NORTH.

COMBINATION SCALE AND SEA LEVEL REDUCTION FACTOR: 0.9999355

DIMENSIONS SHOWN IN PARENTHESIS INDICATE GROUND LEVEL DISTANCES.

TIPPECANOE COUNTY SECTION CORNER PERPETUATION PROJECT

MICHAEL J. SPENCER, COUNTY SURVEYOR
DALE L. GRIMES, PLS, PROJECT MANAGER
COUNTY OFFICE BUILDING
20 N. THIRD STREET
LAFAYETTE, INDIANA 47901
(317) 423-9262

TIPPECANOE COUNTY BOARD OF COMMISSIONERS: NOLA J. GENTRY • WILLIAM D. HAAN • HUBERT D. YOUNT

DALE L. GRIMES REGISTERED No. S 0452 STATE OF INDIANA LAND SURVEYOR

TOWNSHIP 23 NORTH, RANGE 4 WEST
FAIRFIELD TOWNSHIP - WABASH TOWNSHIP - LAFAYETTE - WEST LAFAYETTE, TIPPECANOE COUNTY, INDIANA

COMPUTED BY: Dale L. Grimes	RESEARCH BY: Todd E. Butler
DRAWN BY: Randal G. Long	DATE: 16 September 1993
FIELD WORK: Grimes, Long, Butler	
FROM: January 1993	TO: September 1993

SHEET 23-4-C

PLOT DATE: 4 MARCH 1996