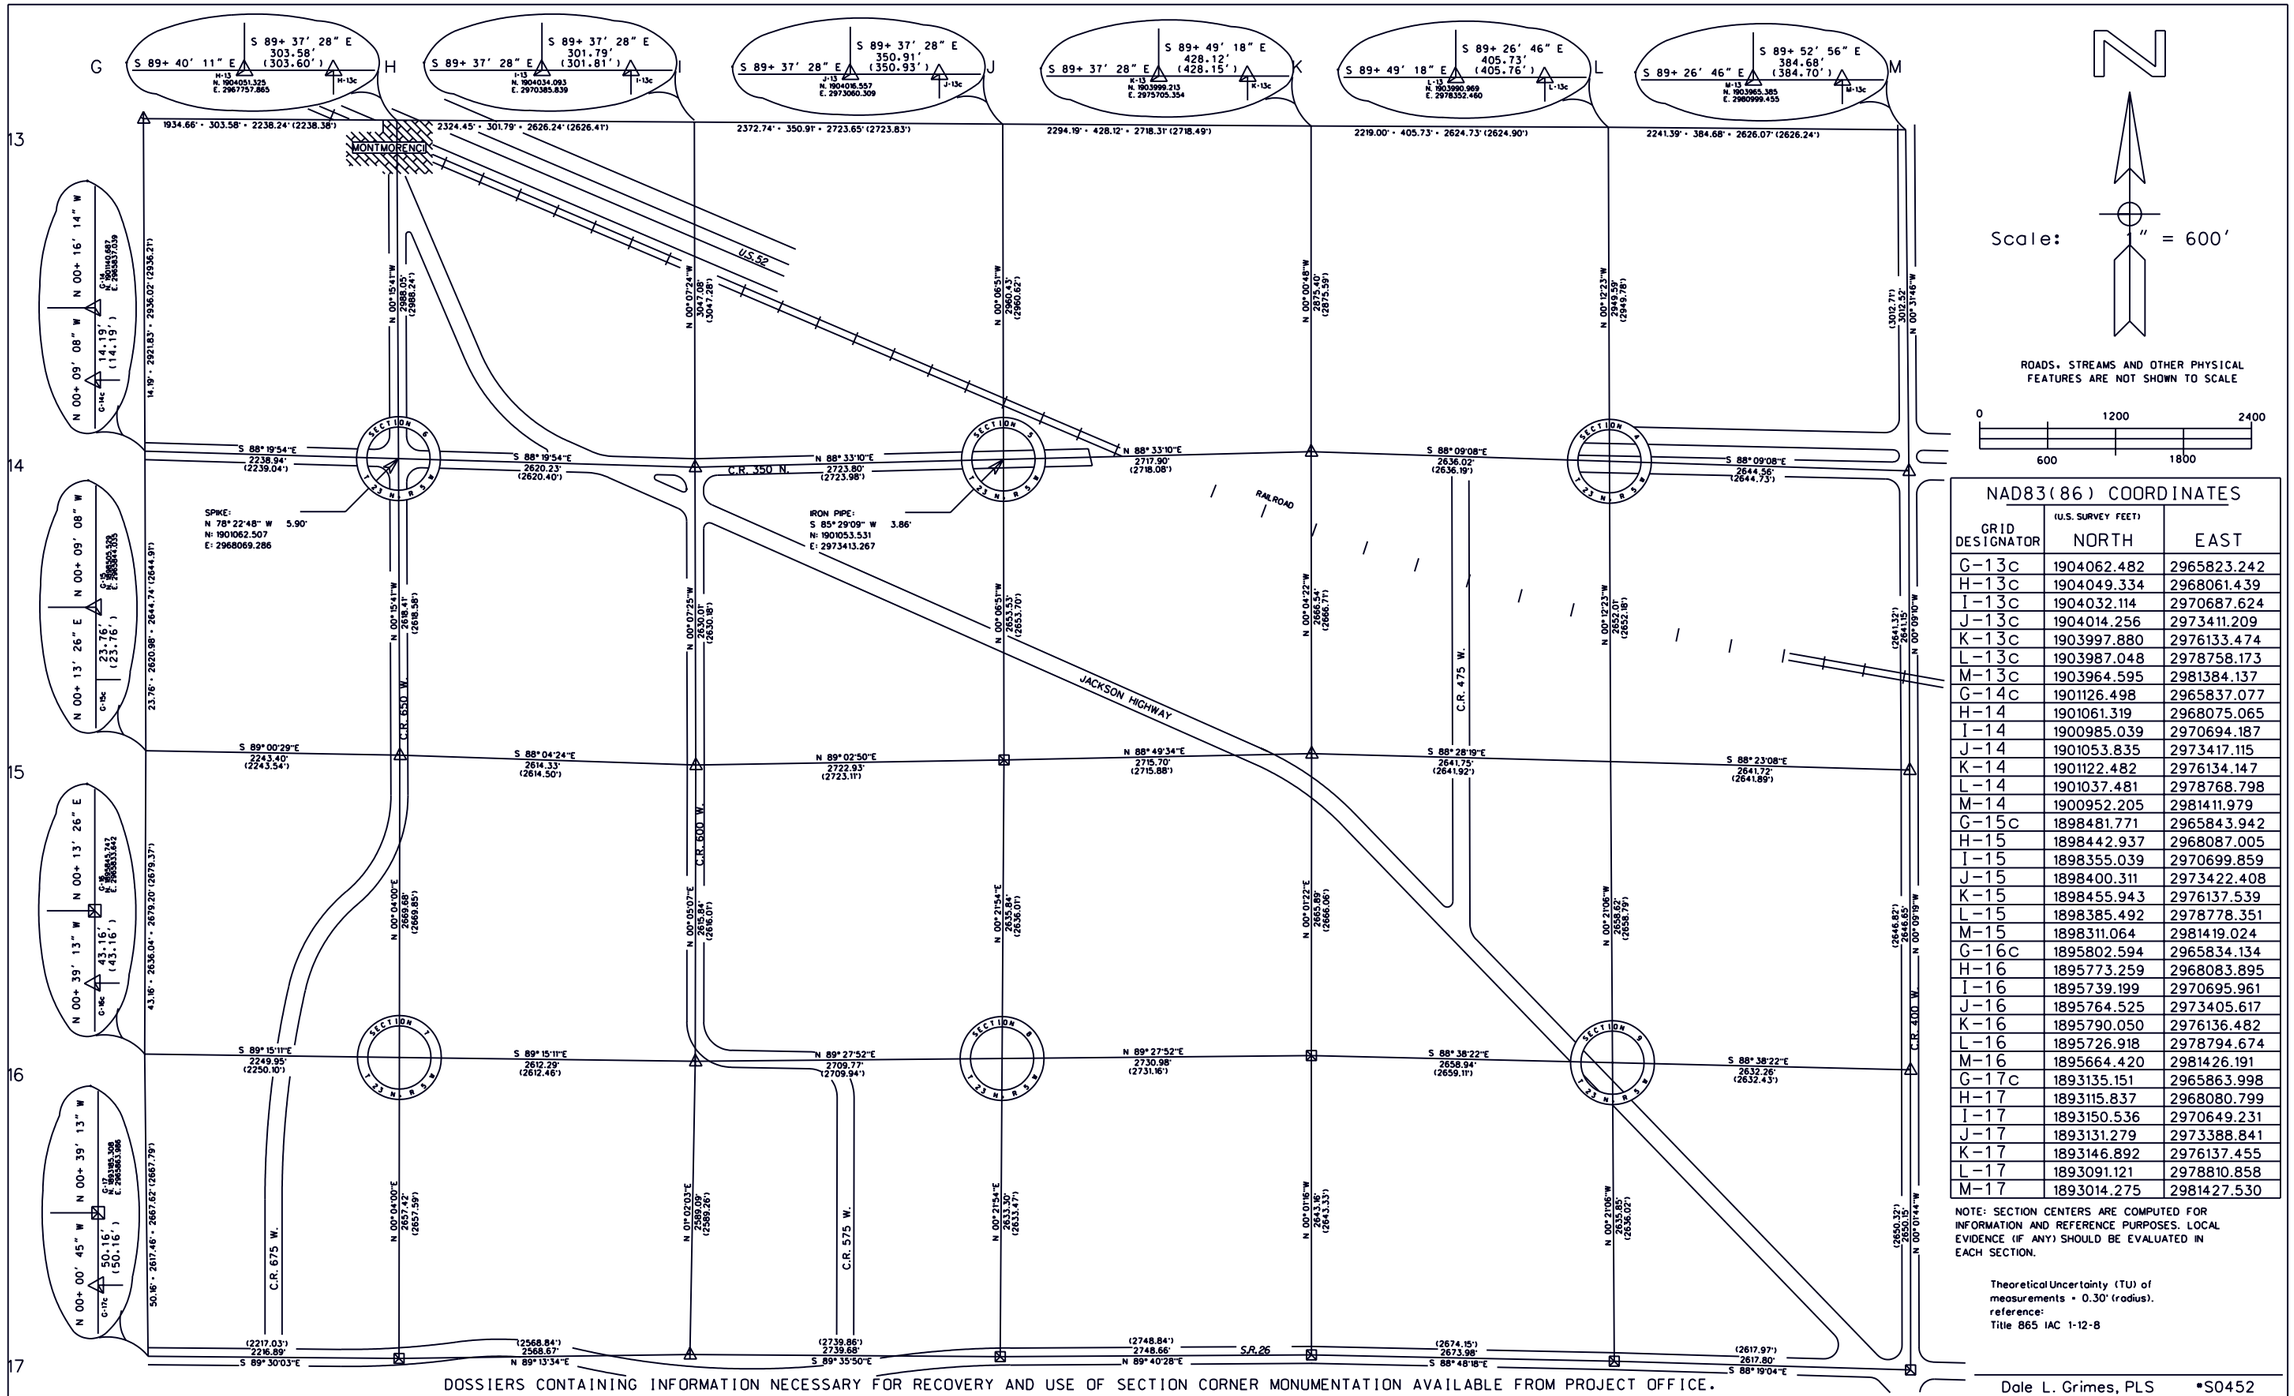

NAD83(86) COORDINATES

GRID DESIGNATOR	NORTH (U.S. SURVEY FEET)	EAST
G-13c	1904062.482	2965823.242
H-13c	1904049.334	2968061.439
I-13c	1904032.114	2970687.624
J-13c	1904014.256	2973411.209
K-13c	1903997.880	2976133.474
L-13c	1903987.048	2978758.173
M-13c	1903964.595	2981384.137
G-14c	1901126.498	2965837.077
H-14	1901061.319	2968075.065
I-14	1900985.039	2970694.187
J-14	1901053.835	2973417.115
K-14	1901122.482	2976134.147
L-14	1901037.481	2978768.798
M-14	1900952.205	2981411.979
G-15c	1898481.771	2965843.942
H-15	1898442.937	2968087.005
I-15	1898355.039	2970699.859
J-15	1898400.311	2973422.408
K-15	1898455.943	2976137.539
L-15	1898385.492	2978778.351
M-15	1898311.064	2981419.024
G-16c	1895802.594	2965834.134
H-16	1895773.259	2968083.895
I-16	1895739.199	2970695.961
J-16	1895764.525	2973405.617
K-16	1895790.050	2976136.482
L-16	1895726.918	2978794.674
M-16	1895664.420	2981426.191
G-17c	1893135.151	2965863.998
H-17	1893115.837	2968080.799
I-17	1893150.536	2970649.231
J-17	1893131.279	2973388.841
K-17	1893146.892	2976137.455
L-17	1893091.121	2978810.858
M-17	1893014.275	2981427.530

NOTE: SECTION CENTERS ARE COMPUTED FOR INFORMATION AND REFERENCE PURPOSES. LOCAL EVIDENCE (IF ANY) SHOULD BE EVALUATED IN EACH SECTION.

Theoretical Uncertainty (TU) of measurements = 0.30' (radius). reference: Title 865 IAC 1-12-8

DOSSIERS CONTAINING INFORMATION NECESSARY FOR RECOVERY AND USE OF SECTION CORNER MONUMENTATION AVAILABLE FROM PROJECT OFFICE.

Dale L. Grimes, PLS #S0452

LEGEND

△ CORNER MONUMENT SET - BERNTSEN A1NB, RT-1 OR D-1 ALUMINUM MONUMENT

+ NO MONUMENT FOUND / SET SEE CORNER DOSSIER

⊠ OTHER MONUMENTATION FOUND / SET SEE CORNER DOSSIER

HORIZONTAL DATUM IS BASED ON THE INDIANA STATE PLANE COORDINATE SYSTEM, WEST ZONE. ALL BEARINGS ARE REFERENCED TO GRID NORTH.

COMBINATION SCALE AND SEA LEVEL REDUCTION FACTOR: 0.9999355

DIMENSIONS SHOWN IN PARENTHESIS INDICATE GROUND LEVEL DISTANCES.

TIPPECANOE COUNTY SECTION CORNER PERPETUATION PROJECT

MICHAEL J. SPENCER, COUNTY SURVEYOR
DALE L. GRIMES, PLS, PROJECT MANAGER
COUNTY OFFICE BUILDING
20 N. THIRD STREET
LAFAYETTE, INDIANA 47901
(317) 423-9262

TIPPECANOE COUNTY BOARD OF COMMISSIONERS: NOLA J. GENTRY • WILLIAM D. HAAN • HUBERT D. YOUNT

DALE L. GRIMES REGISTERED No. S 0452 STATE OF INDIANA LAND SURVEYOR

TOWNSHIP 23 NORTH, RANGE 5 WEST

WABASH TOWNSHIP/SHELBY TOWNSHIP, TIPPECANOE COUNTY, INDIANA

COMPUTED BY: Dale L. Grimes	RESEARCH BY: Todd E. Butler	SHEET
DRAWN BY: Randal G. Long	DATE: 8 July 1994	23-5-A
FIELD WORK: Grimes, Long, Butler		
FROM: July 1993	TO: May 1994	PLOT DATE: 8 May 1996