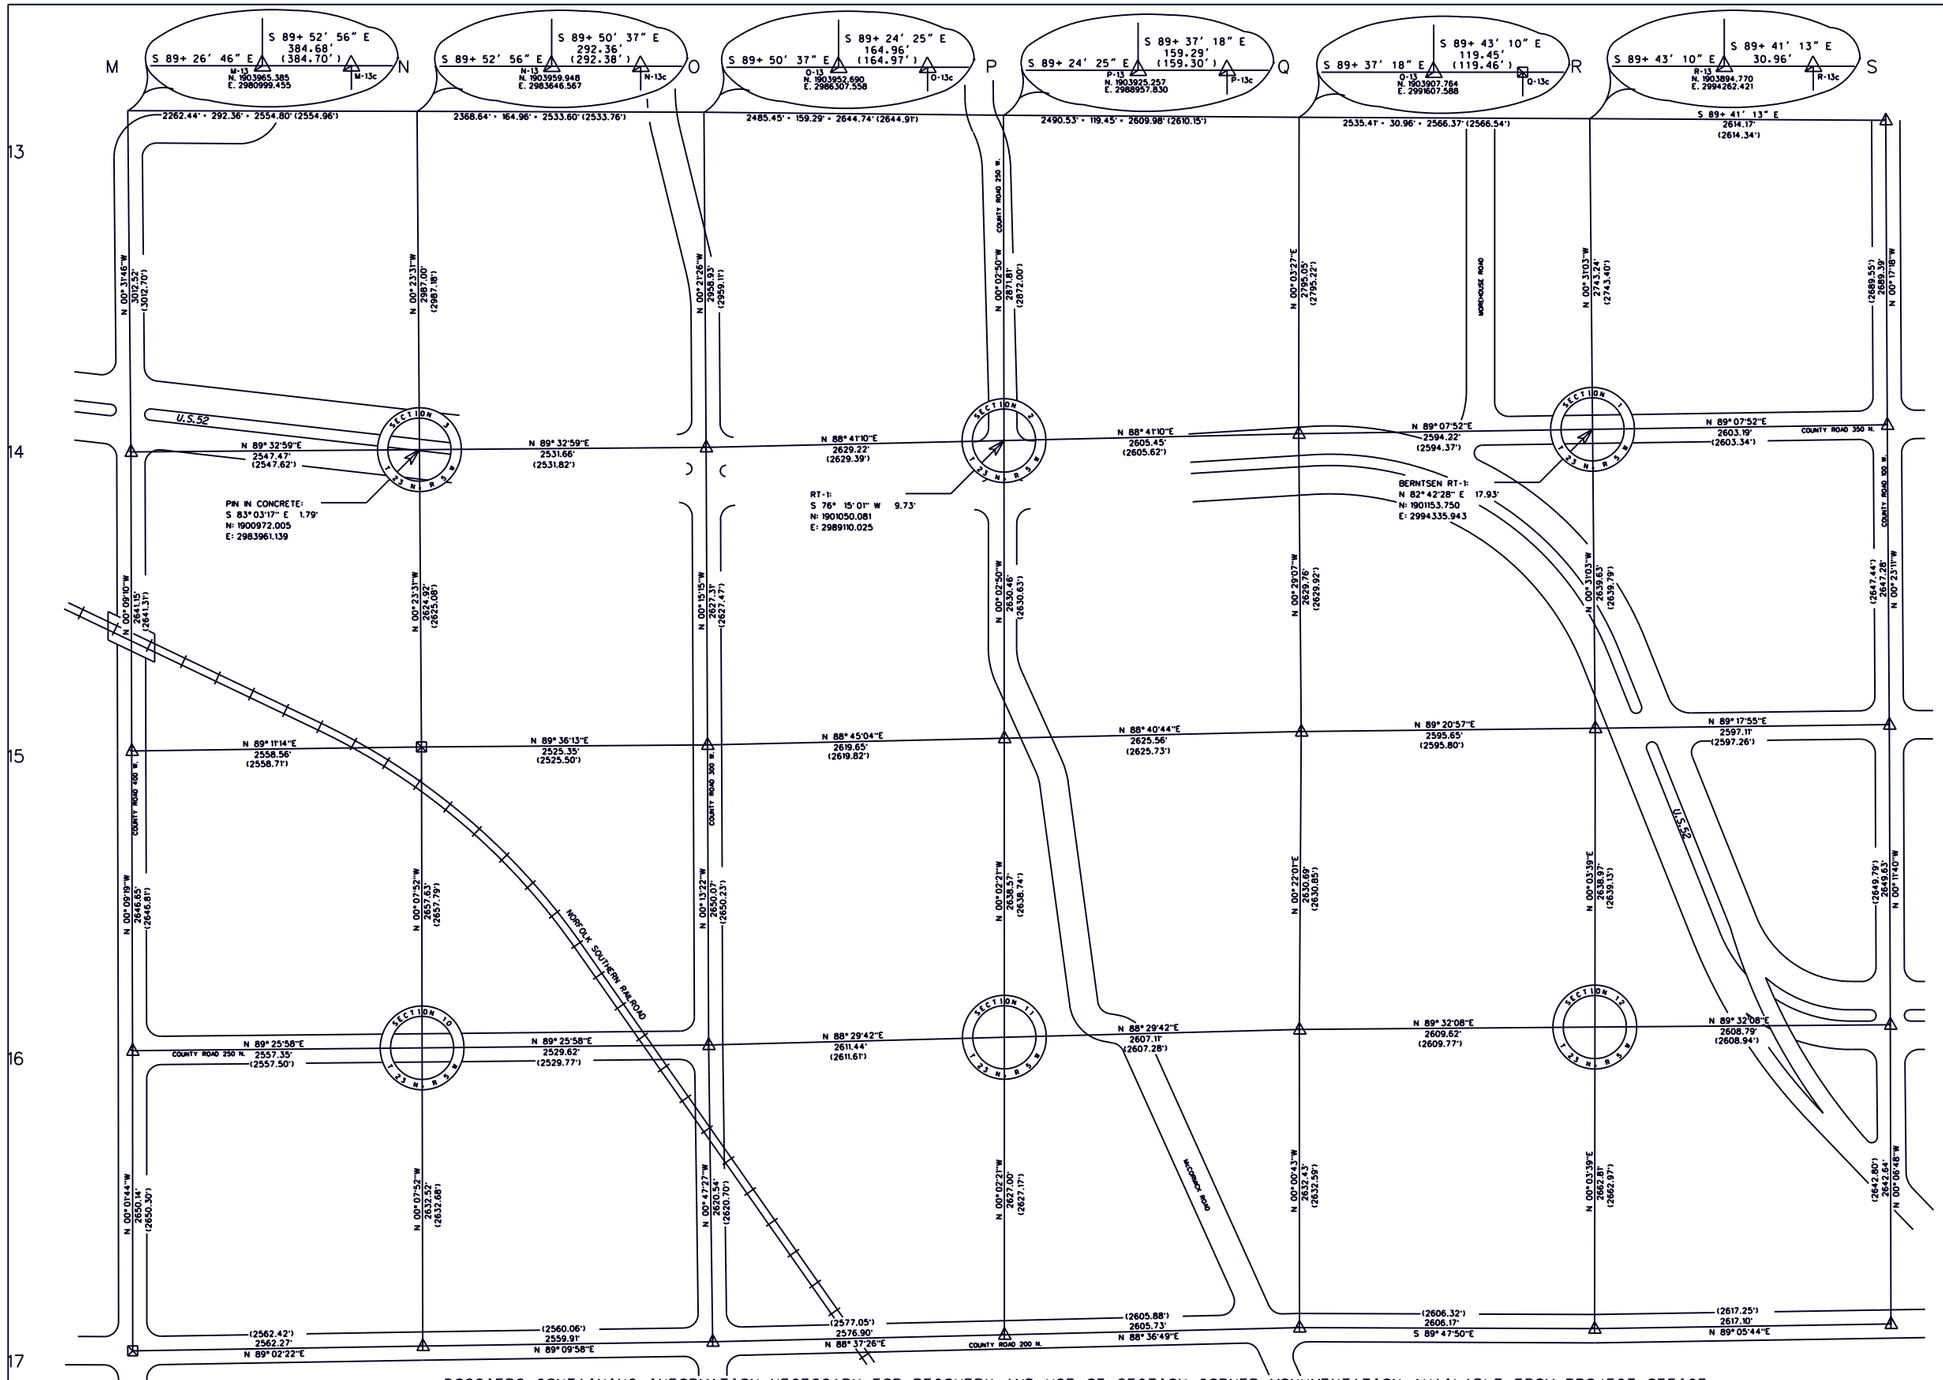

Scale: 1" = 600'

ROADS, STREAMS AND OTHER PHYSICAL FEATURES ARE NOT SHOWN TO SCALE

0 1200 2400
600 1800

NAD83 COORDINATES

GRID DESIGNATOR	NORTH	EAST
M-13c	1903964.595	2981384.137
N-13c	1903959.151	2983938.928
O-13c	1903950.983	2986472.509
P-13c	1903924.206	2989117.116
Q-13c	1903907.180	2991727.039
R-13c	1903894.601	2994293.385
S-13c	1903880.315	2996907.513
M-14	1900952.205	2981411.979
N-14	1900972.221	2983959.366
O-14	1900992.113	2986490.953
P-14	1901052.394	2989119.479
Q-14	1901112.130	2991724.240
R-14	1901151.475	2994318.160
S-14	1901190.955	2996921.051
M-15	1898311.064	2981419.024
N-15	1898347.361	2983977.327
O-15	1898364.832	2986502.612
P-15	1898421.932	2989121.643
Q-15	1898482.466	2991746.510
R-15	1898511.949	2994341.996
S-15	1898543.735	2996938.907
M-16	1895664.420	2981426.191
N-16	1895689.736	2983983.414
O-16	1895714.778	2986512.914
P-16	1895783.361	2989123.449
Q-16	1895851.832	2991729.662
R-16	1895872.980	2994339.192
S-16	1895894.122	2996947.901
M-17	1893014.275	2981427.530
N-17	1893057.223	2983989.444
O-17	1893094.483	2986549.086
P-17	1893156.362	2989125.246
Q-17	1893219.401	2991730.211
R-17	1893210.176	2994336.362
S-17	1893251.490	2996953.134

NOTE: SECTION CENTERS ARE COMPUTED FOR INFORMATION AND REFERENCE PURPOSES. LOCAL EVIDENCE (IF ANY) SHOULD BE EVALUATED IN EACH SECTION.

Theoretical Uncertainty (TU) of measurements = 0.30' (radius). reference: Title 865 IAC 1-12-8

DOSSIERS CONTAINING INFORMATION NECESSARY FOR RECOVERY AND USE OF SECTION CORNER MONUMENTATION AVAILABLE FROM PROJECT OFFICE.

Dale L. Grimes, PLS *S0452

LEGEND

△ CORNER MONUMENT SET - BERNTSEN A1NB, RT-1 OR D-1 ALUMINUM MONUMENT

+ NO MONUMENT FOUND / SET SEE CORNER DOSSIER

⊠ OTHER MONUMENTATION FOUND / SET SEE CORNER DOSSIER

HORIZONTAL DATUM IS BASED ON THE INDIANA STATE PLANE COORDINATE SYSTEM, WEST ZONE. ALL BEARINGS ARE REFERENCED TO GRID NORTH.

COMBINATION SCALE AND SEA LEVEL REDUCTION FACTOR: 0.9999355

DIMENSIONS SHOWN IN PARENTHESIS INDICATE GROUND LEVEL DISTANCES.

TIPPECANOE COUNTY SECTION CORNER PERPETUATION PROJECT

MICHAEL J. SPENCER, COUNTY SURVEYOR
DALE L. GRIMES, PLS, PROJECT MANAGER
COUNTY OFFICE BUILDING
20 N. THIRD STREET
LAFAYETTE, INDIANA 47901
(317) 423-9262

TIPPECANOE COUNTY BOARD OF COMMISSIONERS: NOLA J. GENTRY • WILLIAM D. HAAN • HUBERT D. YOUNT

DALE L. GRIMES REGISTERED No. S 0452 STATE OF INDIANA LAND SURVEYOR

TOWNSHIP 23 NORTH, RANGE 5 WEST

WABASH TOWNSHIP/WEST LAFAYETTE, TIPPECANOE COUNTY, INDIANA

COMPUTED BY: Dale L. Grimes	RESEARCH BY: Todd E. Butler	SHEET 23-5-B
DRAWN BY: Randal G. Long	DATE: 19 January 1994	PLOT DATE: 7 FEBUARY 1996
FIELD WORK: Grimes, Long, Butler		REVISED 5 DECEMBER 1994 R-13 & R-13c
FROM: June 1993	TO: December 1993	REVISED 10 NOVEMBER 1995 P-15 COORDINATES
		REVISED 5 FEBUARY 1996 P-14 MONUMENTATION