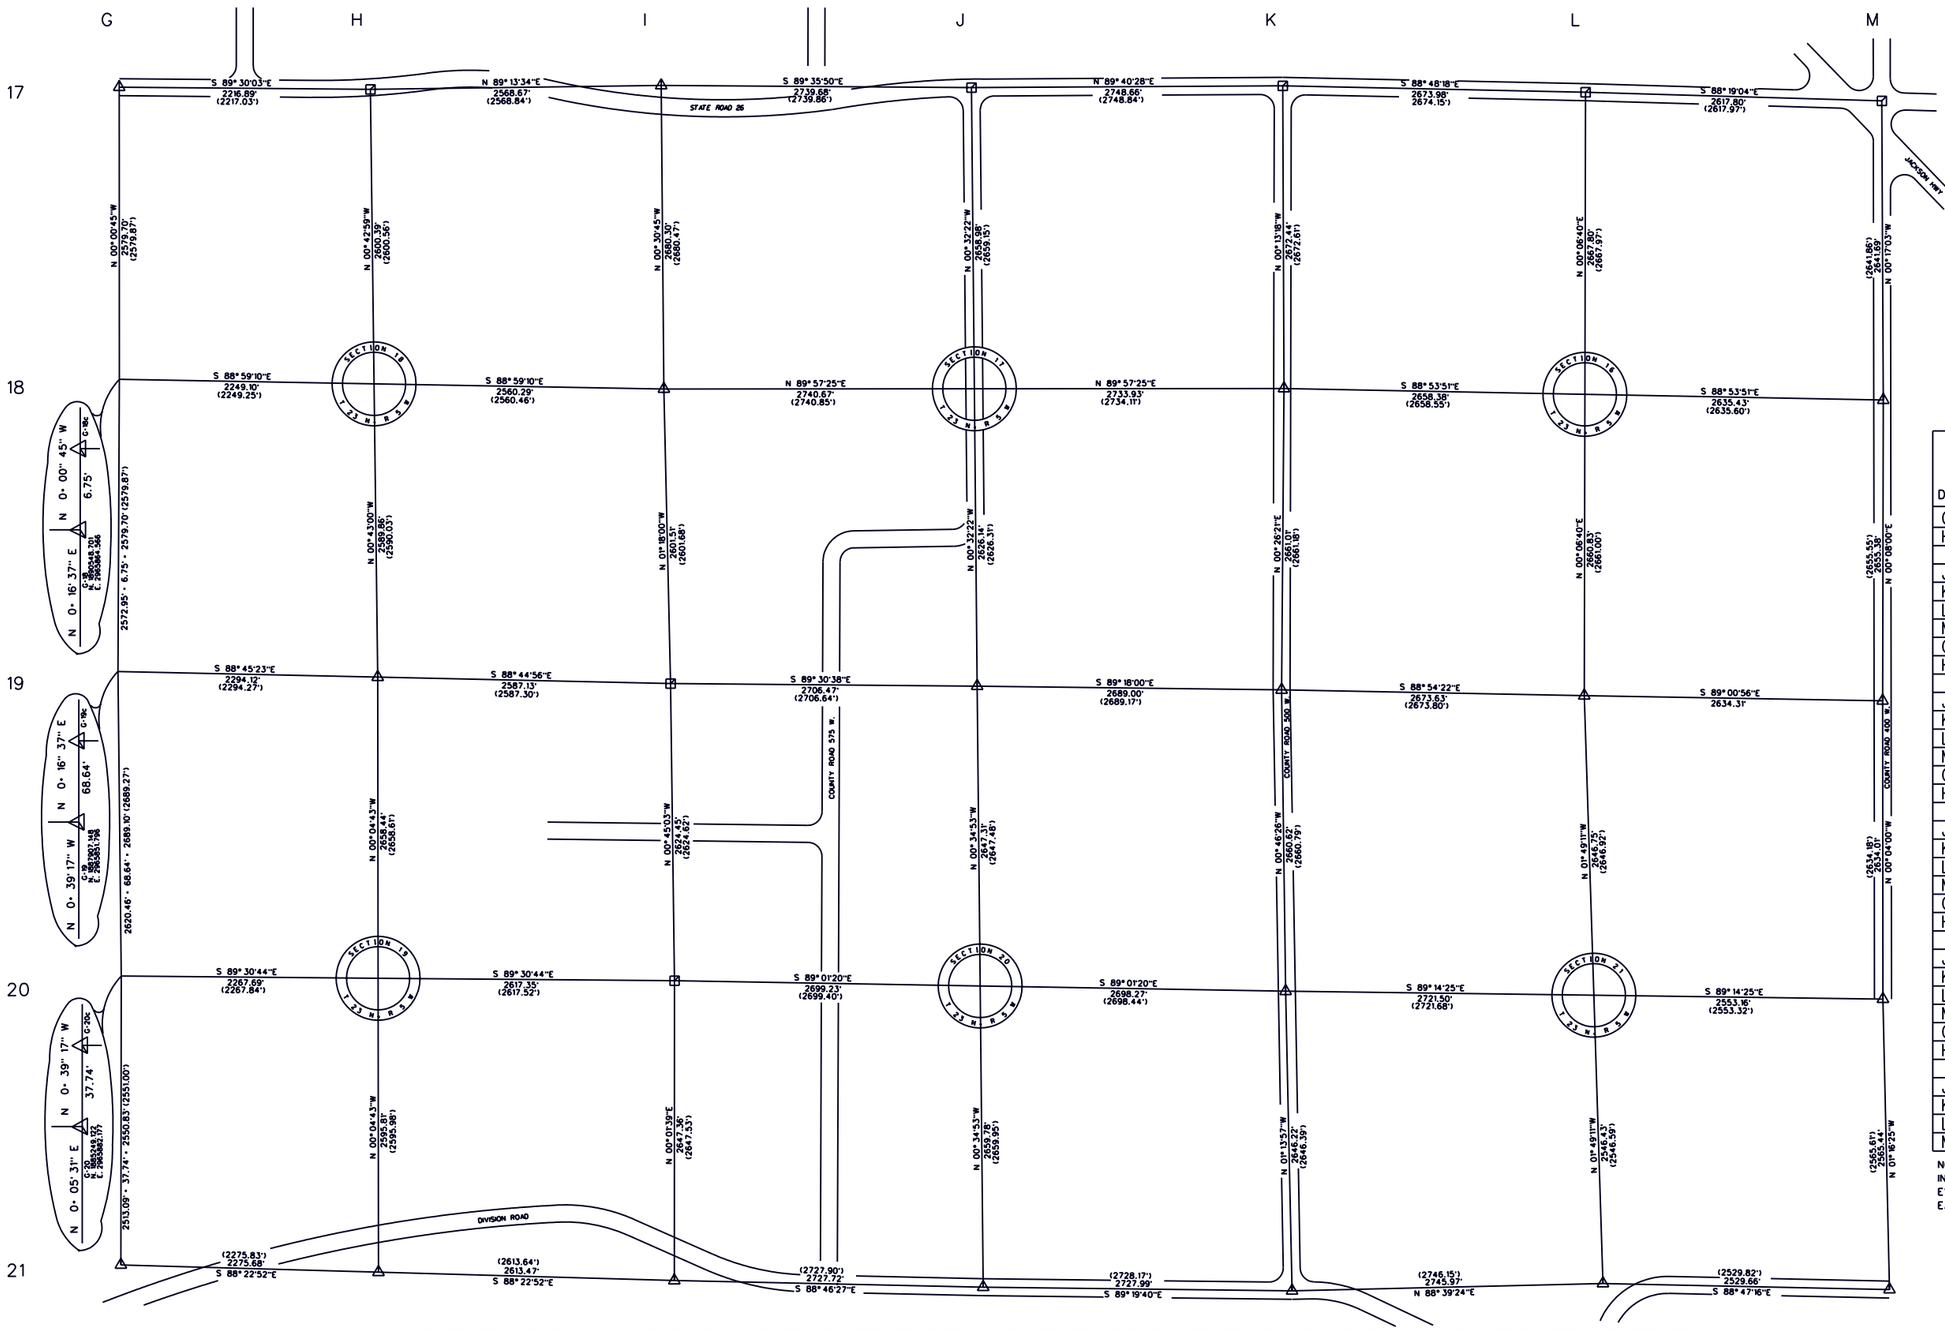

Scale: 1" = 600'

ROADS, STREAMS AND OTHER PHYSICAL FEATURES ARE NOT SHOWN TO SCALE

0 1200 2400
600 1800

NAD83(86) COORDINATES		
GRID DESIGNATOR	(U. S. SURVEY FEET) NORTH	EAST
G-17c	1893135.151	2965863.998
H-17	1893115.837	2968080.799
I-17	1893150.536	2970649.231
J-17	1893131.279	2973388.841
K-17	1893146.892	2976137.455
L-17	1893091.121	2978810.858
M-17	1893014.275	2981427.530
G-18c	1890555.451	2965864.565
H-18	1890515.652	2968113.313
I-18	1890470.347	2970673.200
J-18	1890472.413	2973413.871
K-18	1890474.474	2976147.798
L-18	1890423.325	2978805.690
M-18	1890372.617	2981440.636
G-19c	1887975.782	2965852.128
H-19	1887925.991	2968145.707
I-19	1887869.505	2970732.224
J-19	1887846.391	2973438.591
K-19	1887813.543	2976127.396
L-19	1887762.496	2978800.536
M-19	1887717.240	2981434.452
G-20c	1885286.859	2965881.745
H-20	1885267.558	2968149.354
I-20	1885245.281	2970766.614
J-20	1885199.215	2973465.453
K-20	1885153.166	2976163.327
L-20	1885117.083	2978884.588
M-20	1885083.232	2981437.524
G-21c	1882736.033	2965878.142
H-21	1882671.747	2968152.916
I-21	1882597.918	2970765.343
J-21	1882539.570	2973492.441
K-21	1882507.562	2976220.242
L-21	1882571.935	2978965.454
M-21	1882518.424	2981494.546

NOTE: SECTION CENTERS ARE COMPUTED FOR INFORMATION AND REFERENCE PURPOSES. LOCAL EVIDENCE (IF ANY) SHOULD BE EVALUATED IN EACH SECTION.

Theoretical Uncertainty (TU) of measurements = 0.30' (radius). reference: Title 865 IAC 1-12-8

DOSSIERS CONTAINING INFORMATION NECESSARY FOR RECOVERY AND USE OF SECTION CORNER MONUMENTATION AVAILABLE FROM PROJECT OFFICE.

Dale L. Grimes, PLS *S0452

LEGEND

△ CORNER MONUMENT SET - BERNTSEN A1NB, RT-1 OR D-1 ALUMINUM MONUMENT

+ NO MONUMENT FOUND / SET SEE CORNER DOSSIER

⊠ OTHER MONUMENTATION FOUND / SET SEE CORNER DOSSIER

HORIZONTAL DATUM IS BASED ON THE INDIANA STATE PLANE COORDINATE SYSTEM, WEST ZONE. ALL BEARINGS ARE REFERENCED TO GRID NORTH.

COMBINATION SCALE AND SEA LEVEL REDUCTION FACTOR: 0.9999355

DIMENSIONS SHOWN IN PARENTHESIS INDICATE GROUND LEVEL DISTANCES.

TIPPECANOE COUNTY SECTION CORNER PERPETUATION PROJECT

MICHAEL J. SPENCER, COUNTY SURVEYOR
DALE L. GRIMES, PLS, PROJECT MANAGER
COUNTY OFFICE BUILDING
20 N. THIRD STREET
LAFAYETTE, INDIANA 47901
(317) 423-9262

TIPPECANOE COUNTY BOARD OF COMMISSIONERS: NOLA J. GENTRY • WILLIAM D. HAAN • HUBERT D. YOUNT

DALE L. GRIMES REGISTERED No. S 0452 STATE OF INDIANA LAND SURVEYOR

TOWNSHIP 23 NORTH, RANGE 5 WEST
WABASH TOWNSHIP / SHELBY TOWNSHIP, TIPPECANOE COUNTY, INDIANA

COMPUTED BY: Dale L. Grimes	RESEARCH BY: Todd E. Butler	SHEET
DRAWN BY: Randal G. Long	DATE: May 1994	23-5-C
FIELD WORK: Grimes, Long, Butler		
FROM: October 1993	TO: April 1994	PLOT DATE: 15 May 1996