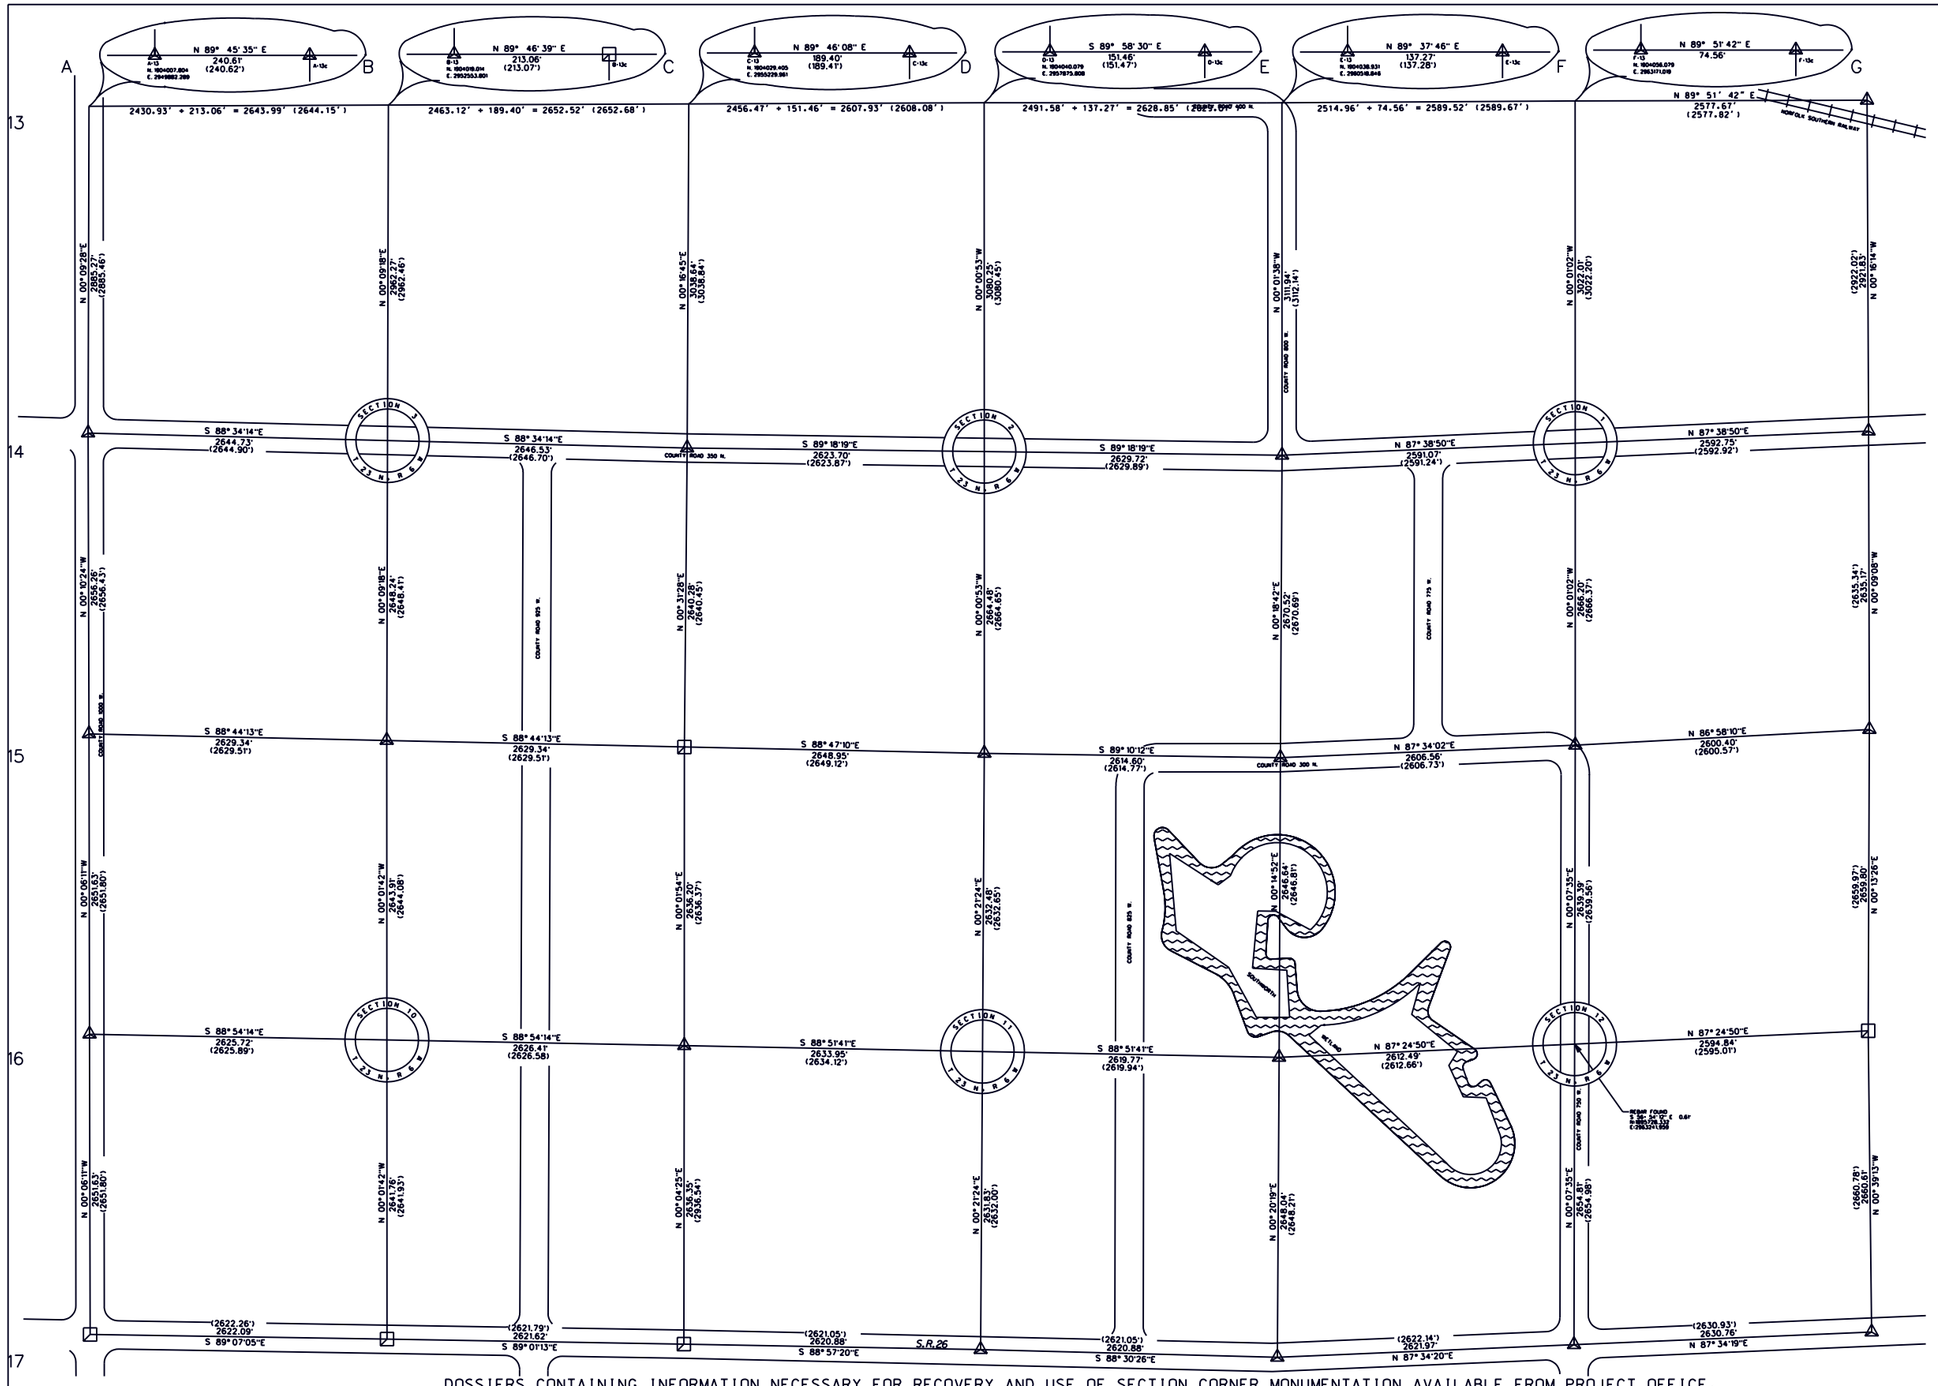

Scale: " = 600'

ROADS, STREAMS AND OTHER PHYSICAL FEATURES ARE NOT SHOWN TO SCALE

0 1200 2400
600 1800

NAD83 COORDINATES

GRID DESIGNATOR	(U. S. SURVEY FEET) NORTH	EAST
A-13c	1904008.814	2950122.892
B-13c	1904019.841	2952766.861
C-13c	1904030.169	2955419.356
D-13c	1904040.013	2958027.268
E-13c	1904039.818	2960656.114
F-13c	1904056.259	2963245.574
G-13c	1904062.482	2965823.242
A-14	1901123.551	2950114.942
B-14	1901057.582	2952758.846
C-14	1900991.568	2955404.555
D-14	1900959.759	2958028.058
E-14	1900927.878	2960657.589
F-14	1901034.248	2963246.476
G-14	1901140.687	2965837.039
A-15	1898467.302	2950122.978
B-15	1898409.350	2952751.681
C-15	1898351.398	2955380.384
D-15	1898295.278	2958028.741
E-15	1898257.399	2960643.064
F-15	1898368.046	2963247.271
G-15	1898505.529	2965844.035
A-16	1895815.674	2950127.753
B-16	1895765.443	2952752.993
C-16	1895715.199	2955378.927
D-16	1895662.853	2958012.359
E-16	1895610.788	2960631.614
F-16	1895728.666	2963241.446
G-16	1895845.747	2965833.642
A-17	1893164.047	2950132.528
B-17	1893123.681	2952754.305
C-17	1893078.852	2955375.539
D-17	1893031.076	2957995.981
E-17	1892962.795	2960615.968
F-17	1893073.860	2963235.587
G-17	1893185.308	2965863.986

NOTE: SECTION CENTERS ARE COMPUTED FOR INFORMATION AND REFERENCE PURPOSES. LOCAL EVIDENCE (IF ANY) SHOULD BE EVALUATED IN EACH SECTION.

Theoretical Uncertainty (TU) of measurements = 0.30' (radius).
reference:
Title 865 IAC 1-12-8

DOSSIERS CONTAINING INFORMATION NECESSARY FOR RECOVERY AND USE OF SECTION CORNER MONUMENTATION AVAILABLE FROM PROJECT OFFICE.

Dale L. Grimes, PLS #S0452

LEGEND

△ CORNER MONUMENT SET - BERNTSEN A1NB, RT-1 OR D-1 ALUMINUM MONUMENT

+ NO MONUMENT FOUND / SET SEE CORNER DOSSIER

⊠ OTHER MONUMENTATION FOUND / SET SEE CORNER DOSSIER

HORIZONTAL DATUM IS BASED ON THE INDIANA STATE PLANE COORDINATE SYSTEM, WEST ZONE. ALL BEARINGS ARE REFERENCED TO GRID NORTH.

COMBINATION SCALE AND SEA LEVEL REDUCTION FACTOR: 0.9999355

DIMENSIONS SHOWN IN PARENTHESIS INDICATE GROUND LEVEL DISTANCES.

TIPPECANOE COUNTY SECTION CORNER PERPETUATION PROJECT

MICHAEL J. SPENCER, COUNTY SURVEYOR
DALE L. GRIMES, PLS, PROJECT MANAGER
COUNTY OFFICE BUILDING
20 N. THIRD STREET
LAFAYETTE, INDIANA 47901
(317) 423-9262

TIPPECANOE COUNTY BOARD OF COMMISSIONERS: NOLA J. GENTRY • WILLIAM D. HAAN • HUBERT D. YOUNT

DALE L. GRIMES REGISTERED No. S 0452 STATE OF INDIANA LAND SURVEYOR

TOWNSHIP 23 NORTH, RANGE 6 WEST
SHELBY TOWNSHIP, TIPPECANOE COUNTY, INDIANA

COMPUTED BY: Dale L. Grimes	RESEARCH BY: Anthony S. Ross
DRAWN BY: Randal G. Long	DATE: 10 November 1994
FIELD WORK: Grimes, Long, Ross	
FROM: January 1994	TO: October 1994

SHEET 23-6-B

PLOT DATE: 14 NOVEMBER 1994