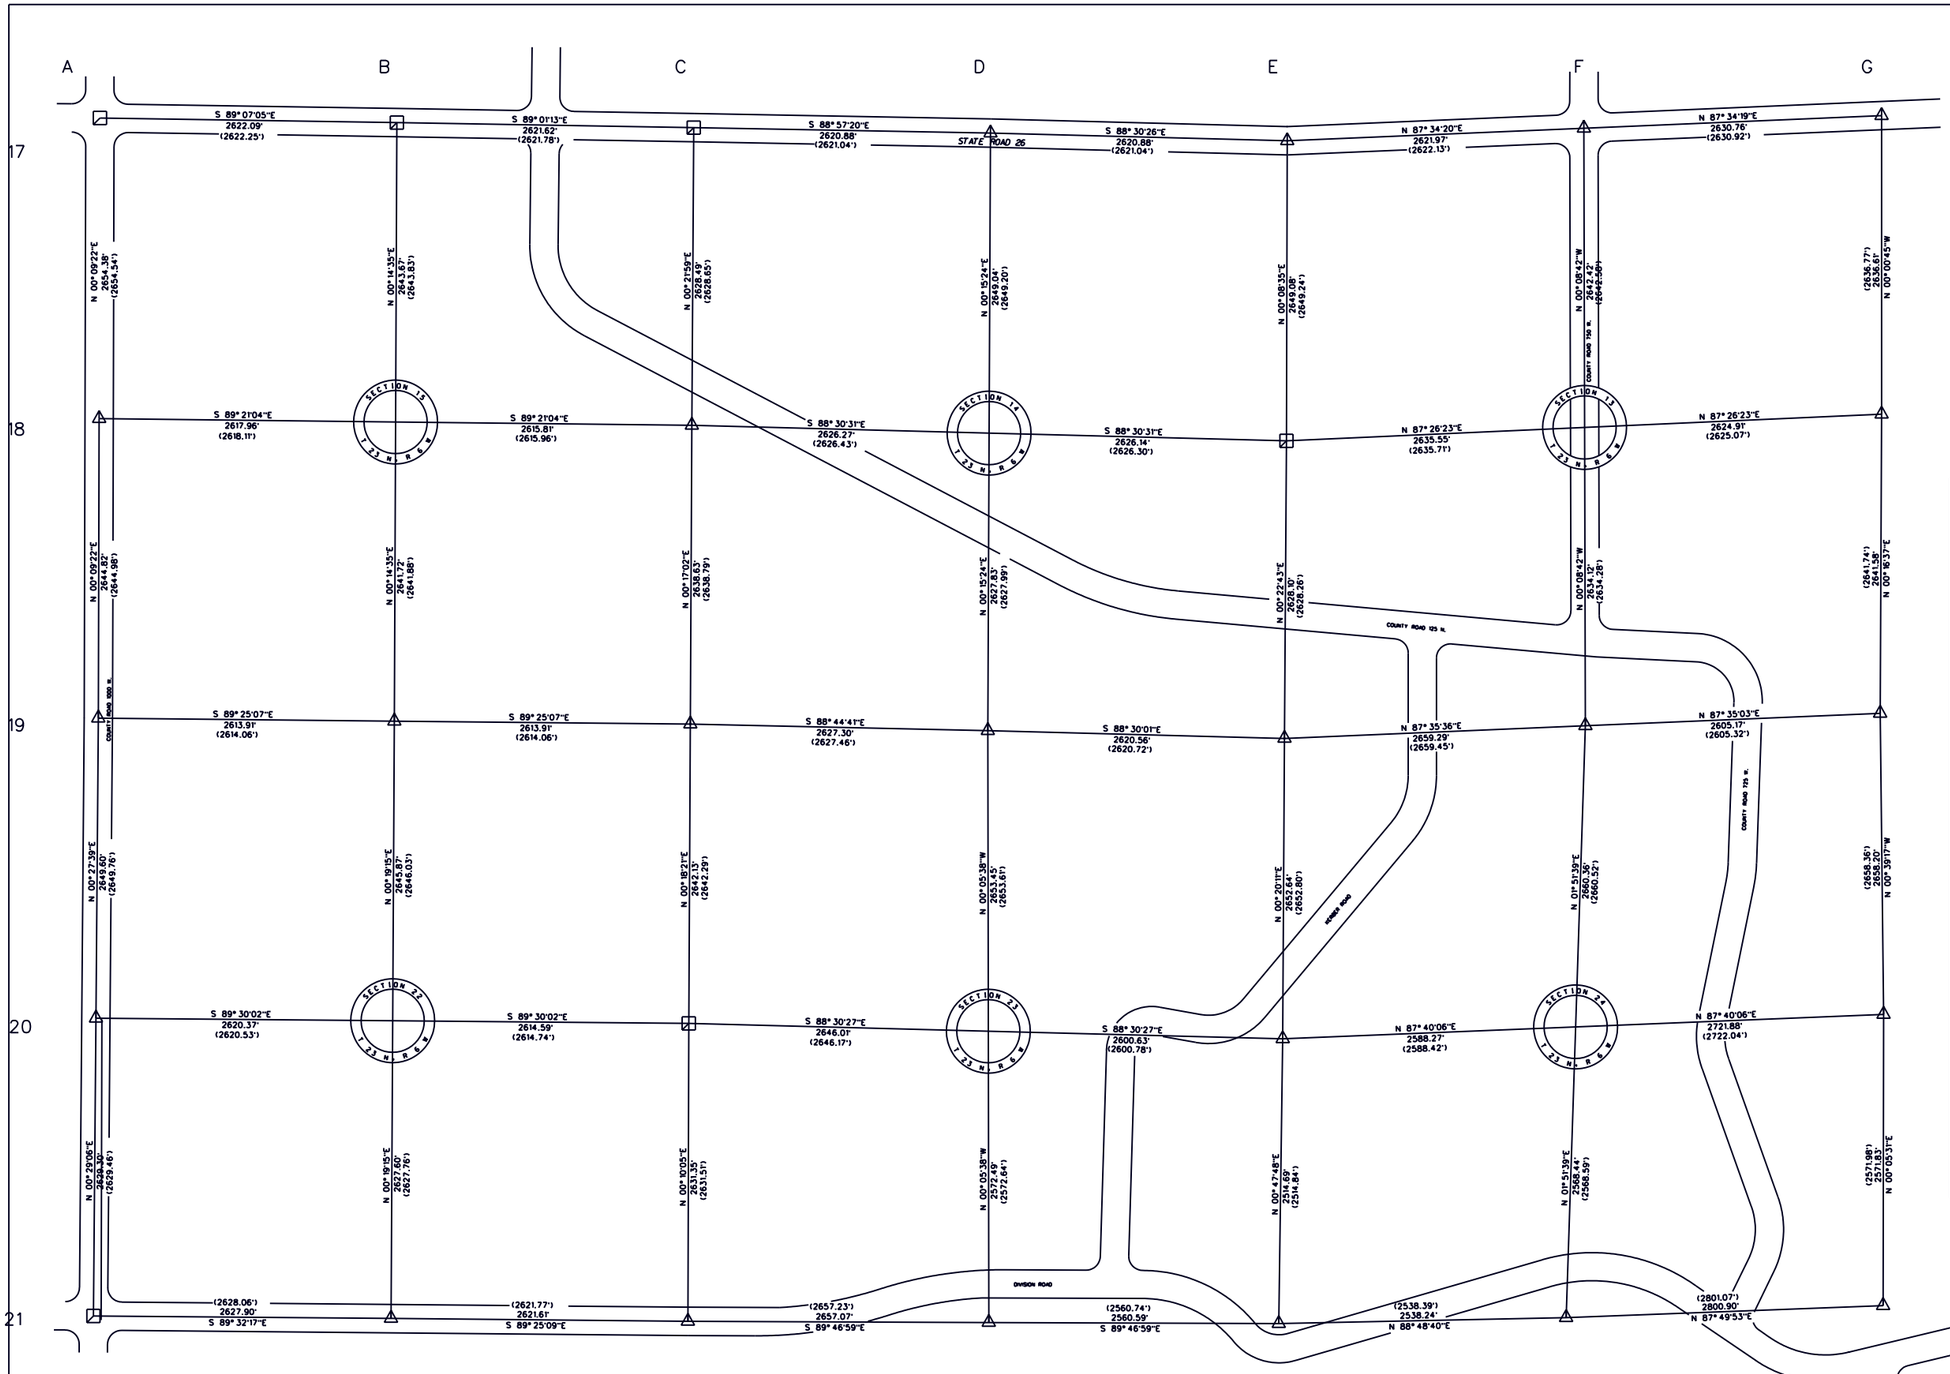

Scale: 1" = 600'

ROADS, STREAMS AND OTHER PHYSICAL FEATURES ARE NOT SHOWN TO SCALE

0 1200 2400
600 1800

NAD83 COORDINATES

GRID DESIGNATOR	(U. S. SURVEY FEET) NORTH	EAST
A-17	1893164.047	2950132.528
B-17	1893123.681	2952754.305
C-17	1893078.852	2955375.539
D-17	1893031.076	2957995.981
E-17	1892962.795	2960615.968
F-17	1893073.860	2963235.587
G-17	1893185.308	2965863.986
A-18	1890509.680	2950125.301
B-18	1890480.035	2952743.089
C-18	1890450.415	2955358.733
D-18	1890382.067	2957984.109
E-18	1890313.722	2960609.358
F-18	1890431.449	2963242.274
G-18	1890548.701	2965864.566
A-19	1887864.866	2950118.101
B-19	1887838.344	2952731.881
C-19	1887811.822	2955345.661
D-19	1887754.260	2957972.332
E-19	1887685.676	2960591.996
F-19	1887797.340	2963248.939
G-19	1887907.148	2965851.796
A-20	1885215.356	2950096.796
B-20	1885192.520	2952717.069
C-20	1885169.734	2955331.559
D-20	1885100.819	2957976.675
E-20	1885033.086	2960576.421
F-20	1885138.386	2963162.552
G-20	1885249.122	2965882.177
A-21	1882586.155	2950074.542
B-21	1882564.964	2952702.359
C-21	1882538.393	2955323.837
D-21	1882528.333	2957980.886
E-21	1882518.638	2960541.460
F-21	1882571.305	2963079.150
G-21	1882677.297	2965878.048

NOTE: SECTION CENTERS ARE COMPUTED FOR INFORMATION AND REFERENCE PURPOSES. LOCAL EVIDENCE (IF ANY) SHOULD BE EVALUATED IN EACH SECTION.

Theoretical Uncertainty (TU) of measurements = 0.30' (radius). reference: Title 865 IAC 1-12-8

DOSSIERS CONTAINING INFORMATION NECESSARY FOR RECOVERY AND USE OF SECTION CORNER MONUMENTATION AVAILABLE FROM PROJECT OFFICE.

Dale L. Grimes, PLS #S0452

LEGEND

△ CORNER MONUMENT SET - BERNTSEN A1NB, RT-1 OR D-1 ALUMINUM MONUMENT

+ NO MONUMENT FOUND / SET SEE CORNER DOSSIER

⊠ OTHER MONUMENTATION FOUND / SET SEE CORNER DOSSIER

HORIZONTAL DATUM IS BASED ON THE INDIANA STATE PLANE COORDINATE SYSTEM, WEST ZONE. ALL BEARINGS ARE REFERENCED TO GRID NORTH.

COMBINATION SCALE AND SEA LEVEL REDUCTION FACTOR: 0.9999355

DIMENSIONS SHOWN IN PARENTHESIS INDICATE GROUND LEVEL DISTANCES.

TIPPECANOE COUNTY SECTION CORNER PERPETUATION PROJECT

MICHAEL J. SPENCER, COUNTY SURVEYOR
DALE L. GRIMES, PLS, PROJECT MANAGER
COUNTY OFFICE BUILDING
20 N. THIRD STREET
LAFAYETTE, INDIANA 47901
(317) 423-9262

TIPPECANOE COUNTY BOARD OF COMMISSIONERS: NOLA J. GENTRY • WILLIAM D. HAAN • HUBERT D. YOUNT

DALE L. GRIMES REGISTERED No. S 0452 STATE OF INDIANA LAND SURVEYOR

TOWNSHIP 23 NORTH, RANGE 6 WEST
SHELBY TOWNSHIP, TIPPECANOE COUNTY, INDIANA

COMPUTED BY: Dale L. Grimes	RESEARCH BY: Anthony S. Ross
DRAWN BY: Randal G. Long	DATE: 16 November 1994
FIELD WORK: Grimes, Long, Ross	
FROM: November 1993 TO: May 1994	

SHEET 23-6-D

PLOT DATE: 8 DECEMBER 1994