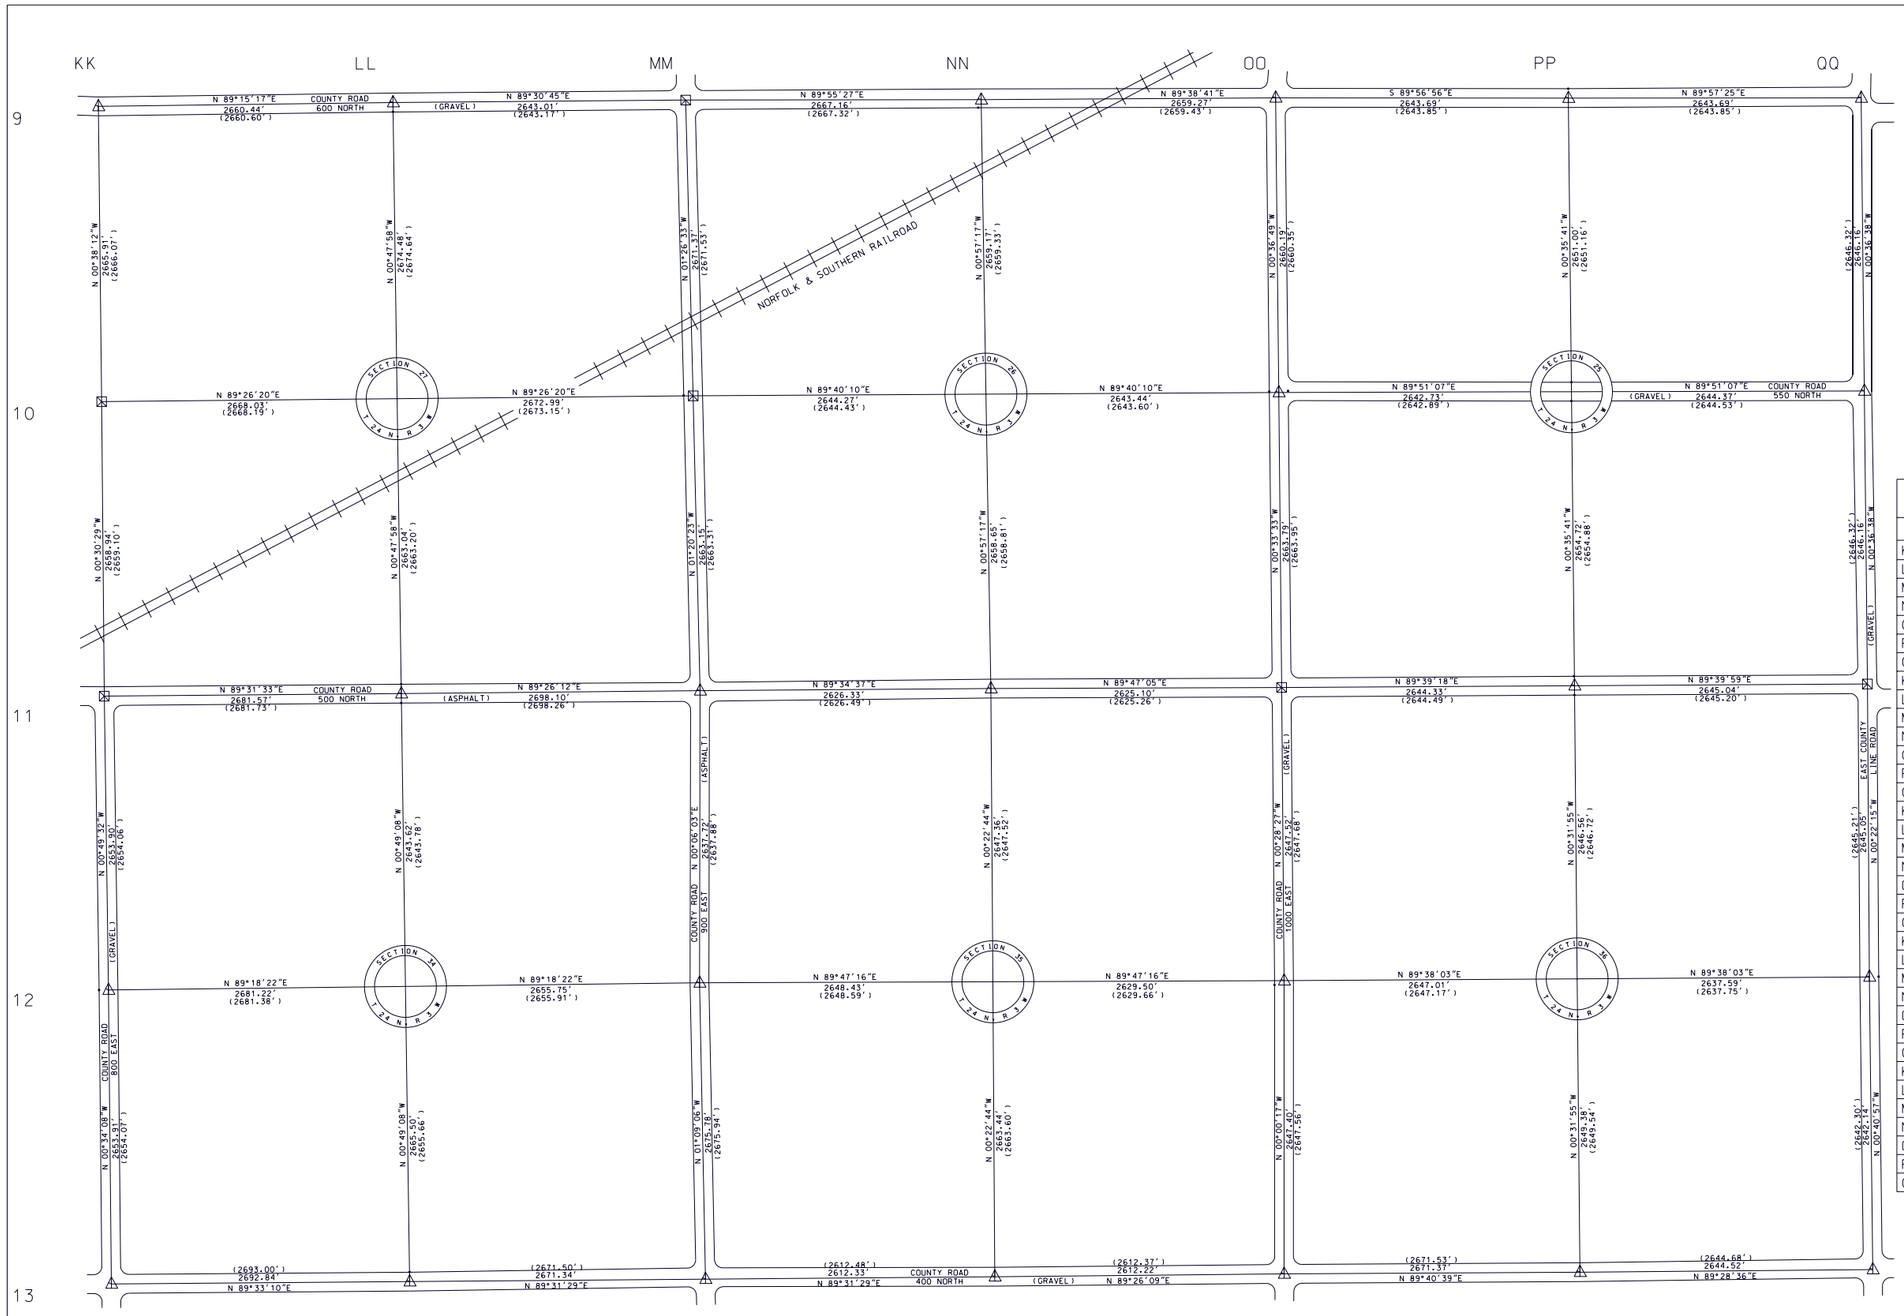

Scale: " = 600'

ROADS, STREAMS AND OTHER PHYSICAL FEATURES ARE NOT SHOWN TO SCALE

0 600 1200 1800 2400

NAD 83(86) COORDINATES (U. S. SURVEY FEET)		
GRID	NORTH	EAST
KK-9	1914505.333	3044813.333
LL-9	1914539.937	3047473.545
MM-9	1914562.423	3050116.463
NN-9	1914565.950	3052783.623
OO-9	1914582.436	3055442.837
PP-9	1914580.082	3058086.529
QQ-9	1914582.073	3060730.220
KK-10	1911839.592	3044842.954
LL-10	1911865.722	3047510.855
MM-10	1911891.901	3050183.713
NN-10	1911907.151	3052827.934
OO-10	1911922.395	3055471.327
PP-10	1911929.227	3058114.049
QQ-10	1911936.062	3060758.414
KK-11	1909180.755	3044866.526
LL-11	1909202.943	3047548.005
MM-11	1909229.476	3050245.978
NN-11	1909248.869	3052872.237
OO-11	1909258.730	3055497.323
PP-11	1909274.651	3058141.608
QQ-11	1909290.052	3060786.607
KK-12	1906527.126	3044904.765
LL-12	1906559.597	3047585.783
MM-12	1906591.760	3050241.340
NN-12	1906601.566	3052889.748
OO-12	1906611.302	3055519.231
PP-12	1906628.209	3058166.182
QQ-12	1906645.056	3060803.722
KK-13	1903873.351	3044931.114
LL-13	1903894.368	3047623.875
MM-13	1903916.523	3050295.125
NN-13	1903938.188	3052907.364
OO-13	1903963.906	3055519.453
PP-13	1903978.948	3058190.782
QQ-13	1904003.106	3060835.191

NOTE: SECTION CENTERS ARE COMPUTED FOR INFORMATION AND REFERENCE PURPOSES. LOCAL EVIDENCE (IF ANY) SHOULD BE EVALUATED IN EACH SECTION.

Theoretical Uncertainty (TU) of measurements = 0.30' (radius). reference: Title 865 IAC 1-12-8

DOSSIERS CONTAINING INFORMATION NECESSARY FOR RECOVERY AND USE OF SECTION CORNER MONUMENTATION AVAILABLE FROM PROJECT OFFICE.

Dale L. Grimes, PLS #S0452

LEGEND

△ CORNER MONUMENT SET - BERNTSEN A1NB, RT-1 OR D-1 ALUMINUM MONUMENT

+ NO MONUMENT FOUND / SET SEE CORNER DOSSIER

⊠ OTHER MONUMENTATION FOUND / SET SEE CORNER DOSSIER

HORIZONTAL DATUM IS BASED ON THE INDIANA STATE PLANE COORDINATE SYSTEM, WEST ZONE. ALL BEARINGS ARE REFERENCED TO GRID NORTH.

COMBINATION SCALE AND SEA LEVEL REDUCTION FACTOR: 0.99994D8

DIMENSIONS SHOWN IN PARENTHESIS INDICATE GROUND LEVEL DISTANCES.

TIPPECANOE COUNTY SECTION CORNER PERPETUATION PROJECT

MICHAEL J. SPENCER, COUNTY SURVEYOR
DALE L. GRIMES, PLS, PROJECT MANAGER
COUNTY OFFICE BUILDING
20 N. THIRD STREET
LAFAYETTE, INDIANA 47901
(765) 423-9262

TIPPECANOE COUNTY BOARD OF COMMISSIONERS: * JOHN KNOCHEL * KATHLEEN HUDSON * RUTH SHEDD *

DALE L. GRIMES REGISTERED No. S 0452 STATE OF INDIANA LAND SURVEYOR

TOWNSHIP 24 NORTH, RANGE 3 WEST

TIPPECANOE / WASHINGTON TOWNSHIP - TIPPECANOE COUNTY, INDIANA

COMPUTED BY:	RESEARCH BY:	SHEET
Dale L. Grimes	Anthony S. Ross	
DRAWN BY:	DATE:	
Dale L. Grimes	14 JANUARY 2000	24-3-F
FIELD WORK: Grimes, Ross		
FROM: June 1999	TO: December 1999	PLOT DATE: 1 FEBRUARY 2000