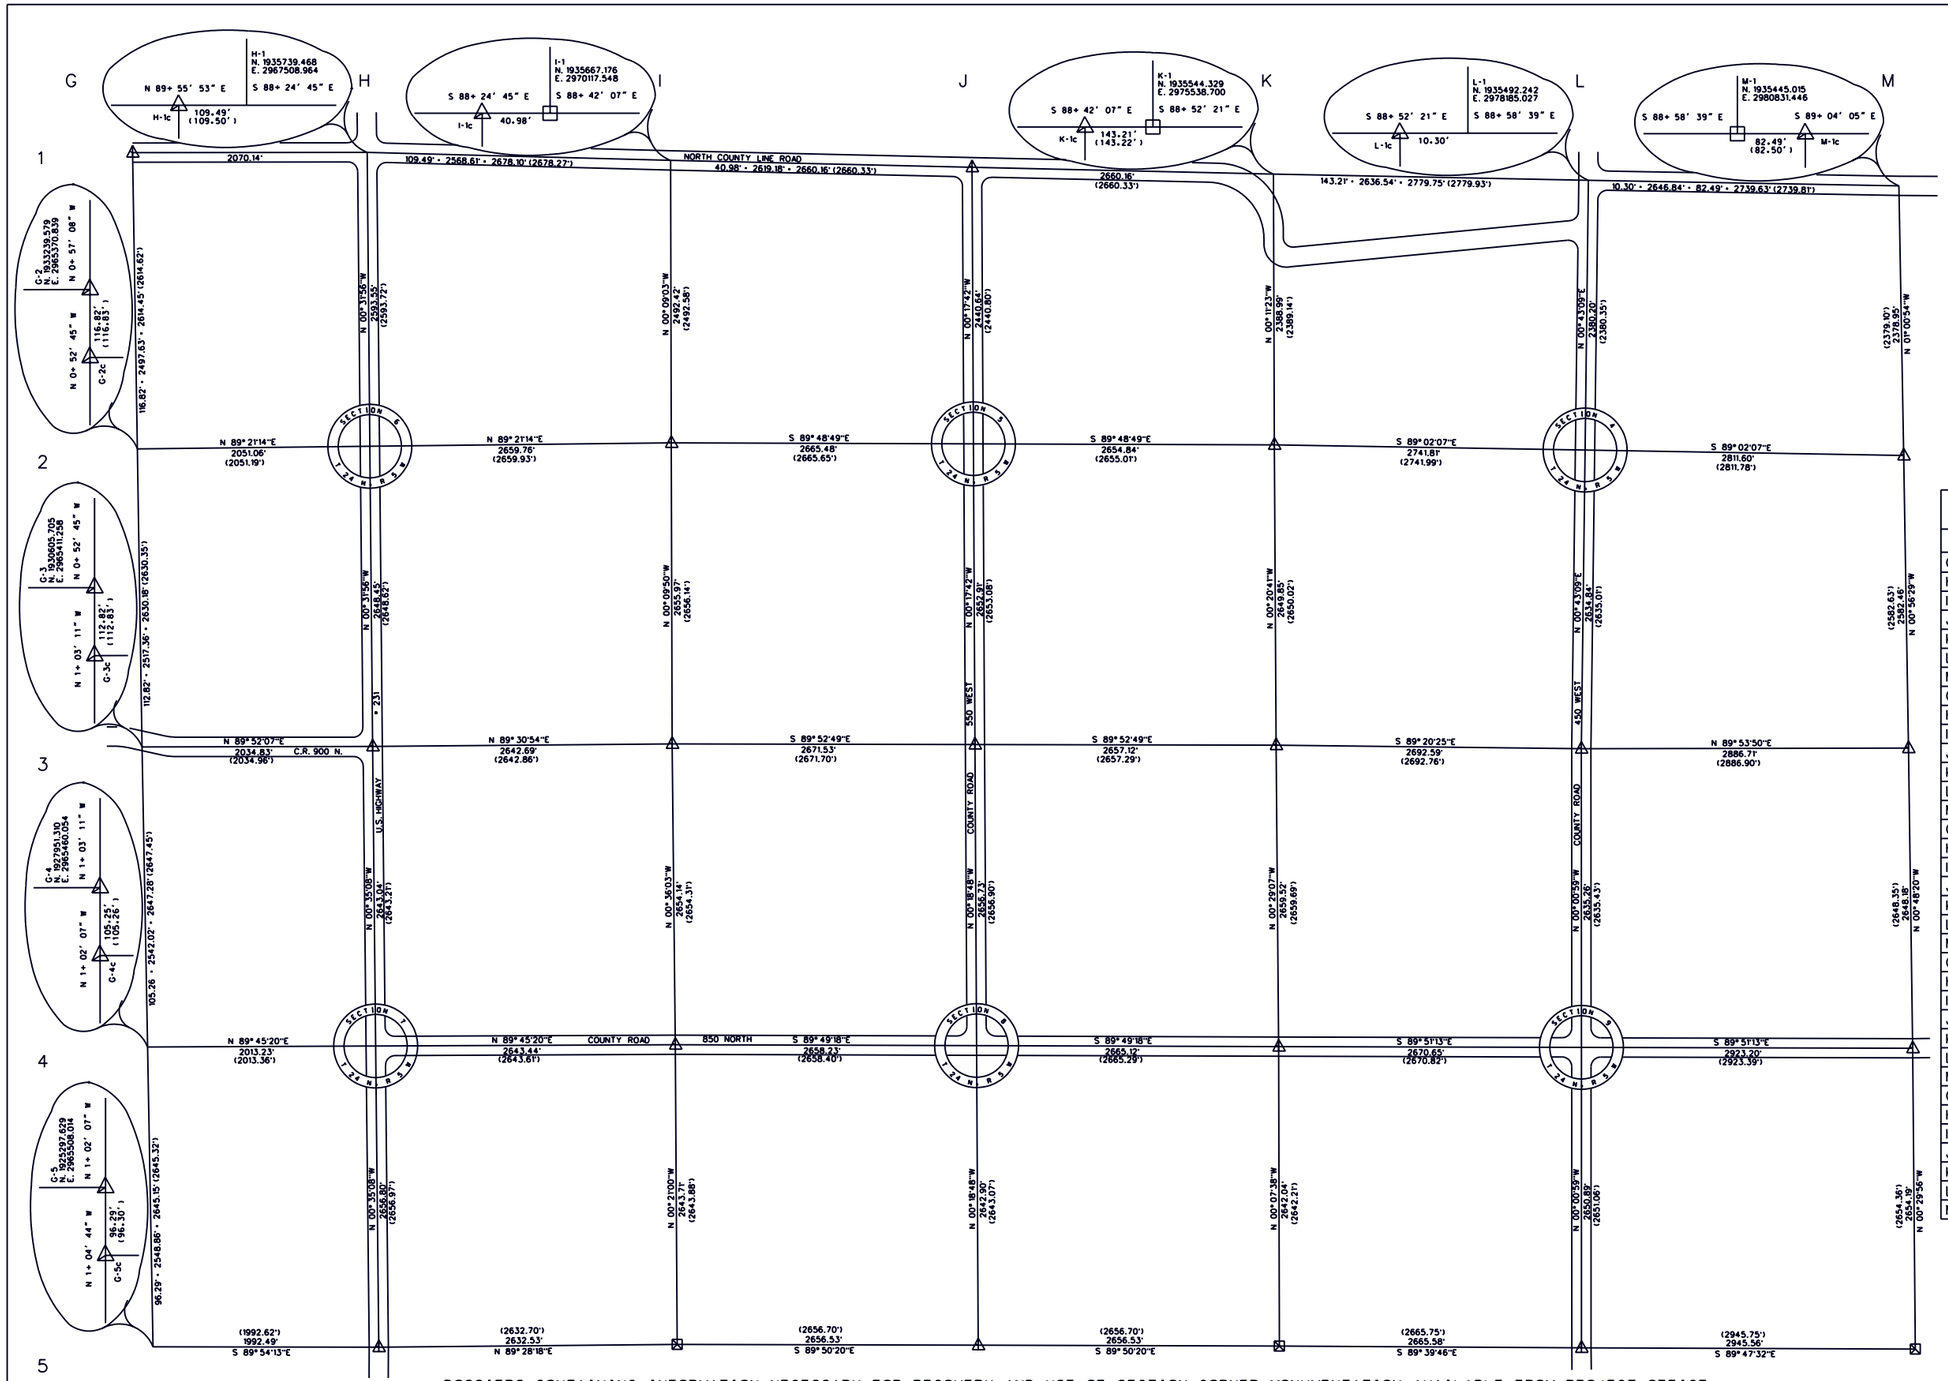

Scale: 1" = 600'

ROADS, STREAMS AND OTHER PHYSICAL FEATURES ARE NOT SHOWN TO SCALE

0 1200 2400
600 1800

NAD 83(86) COORDINATES (U. S. SURVEY FEET)		
GRID	NORTH	EAST
G-1	1935736. 859	2965329. 336
H-1c	1935739. 337	2967399. 474
I-1c	1935668. 311	2970076. 587
J-1c	1935607. 839	2972736. 054
K-1c	1935547. 573	2975395. 526
L-1c	1935492. 445	2978174. 734
M-1c	1935443. 673	2980913. 929
G-2c	1933122. 770	2965372. 631
H-2	1933145. 901	2967423. 560
I-2	1933175. 898	2970083. 151
J-2	1933167. 231	2972748. 614
K-2	1933158. 599	2975403. 436
L-2	1933112. 435	2978144. 861
M-2	1933065. 096	2980956. 065
G-3c	1930492. 904	2965413. 332
H-3	1930497. 567	2967448. 155
I-3	1930519. 935	2970090. 746
J-3	1930514. 356	2972762. 267
K-3	1930508. 801	2975419. 381
L-3	1930477. 804	2978111. 793
M-3	1930482. 984	2980998. 497
G-4c	1927846. 071	2965461. 956
H-4	1927854. 660	2967475. 163
I-4	1927865. 938	2970118. 580
J-4	1927857. 667	2972776. 796
K-4	1927849. 375	2975441. 904
L-4	1927842. 545	2978112. 544
M-4	1927835. 069	2981035. 734
G-5c	1925201. 356	2965509. 827
H-5	1925198. 003	2967502. 312
I-5	1925222. 273	2970134. 728
J-5	1925214. 809	2972791. 248
K-5	1925207. 346	2975447. 769
L-5	1925191. 657	2978113. 299
M-5	1925180. 978	2981058. 840

NOTE: SECTION CENTERS ARE COMPUTED FOR INFORMATION AND REFERENCE PURPOSES. LOCAL EVIDENCE (IF ANY) SHOULD BE EVALUATED IN EACH SECTION.

Theoretical Uncertainty (TU) of measurements = 0.30' (radius). reference: Title 865 IAC 1-12-8

DOSSIERS CONTAINING INFORMATION NECESSARY FOR RECOVERY AND USE OF SECTION CORNER MONUMENTATION AVAILABLE FROM PROJECT OFFICE.

Dale L. Grimes, PLS •S0452

LEGEND

△ CORNER MONUMENT SET - BERNTSEN A1NB. RT-1 OR D-1 ALUMINUM MONUMENT

+ NO MONUMENT FOUND / SET SEE CORNER DOSSIER

⊠ OTHER MONUMENTATION FOUND / SET SEE CORNER DOSSIER

HORIZONTAL DATUM IS BASED ON THE INDIANA STATE PLANE COORDINATE SYSTEM, WEST ZONE. ALL BEARINGS ARE REFERENCED TO GRID NORTH.

COMBINATION SCALE AND SEA LEVEL REDUCTION FACTOR: 0.9999355

DIMENSIONS SHOWN IN PARENTHESIS INDICATE GROUND LEVEL DISTANCES.

TIPPECANOE COUNTY SECTION CORNER PERPETUATION PROJECT

MICHAEL J. SPENCER, COUNTY SURVEYOR
DALE L. GRIMES, PLS, PROJECT MANAGER
COUNTY OFFICE BUILDING
20 N. THIRD STREET
LAFAYETTE, INDIANA 47901
(317) 423-9262

TIPPECANOE COUNTY BOARD OF COMMISSIONERS: • JOHN KNOCHEL • KATHLEEN HUDSON • RUTH SHEDD •

DALE L. GRIMES REGISTERED No. S 0452 STATE OF INDIANA LAND SURVEYOR

TOWNSHIP 24 NORTH, RANGE 5 WEST
SHELBY / WABASWH TOWNSHIP - TIPPECANOE COUNTY, INDIANA

COMPUTED BY: Dale L. Grimes	RESEARCH BY: Anthony S. Ross	SHEET
DRAWN BY: Dale L. Grimes	DATE: 15 JUNE 1998	24-5-A
FIELD WORK: Grimes, Ross		PLOT DATE:
FROM: September 1997	TO: April 1998	