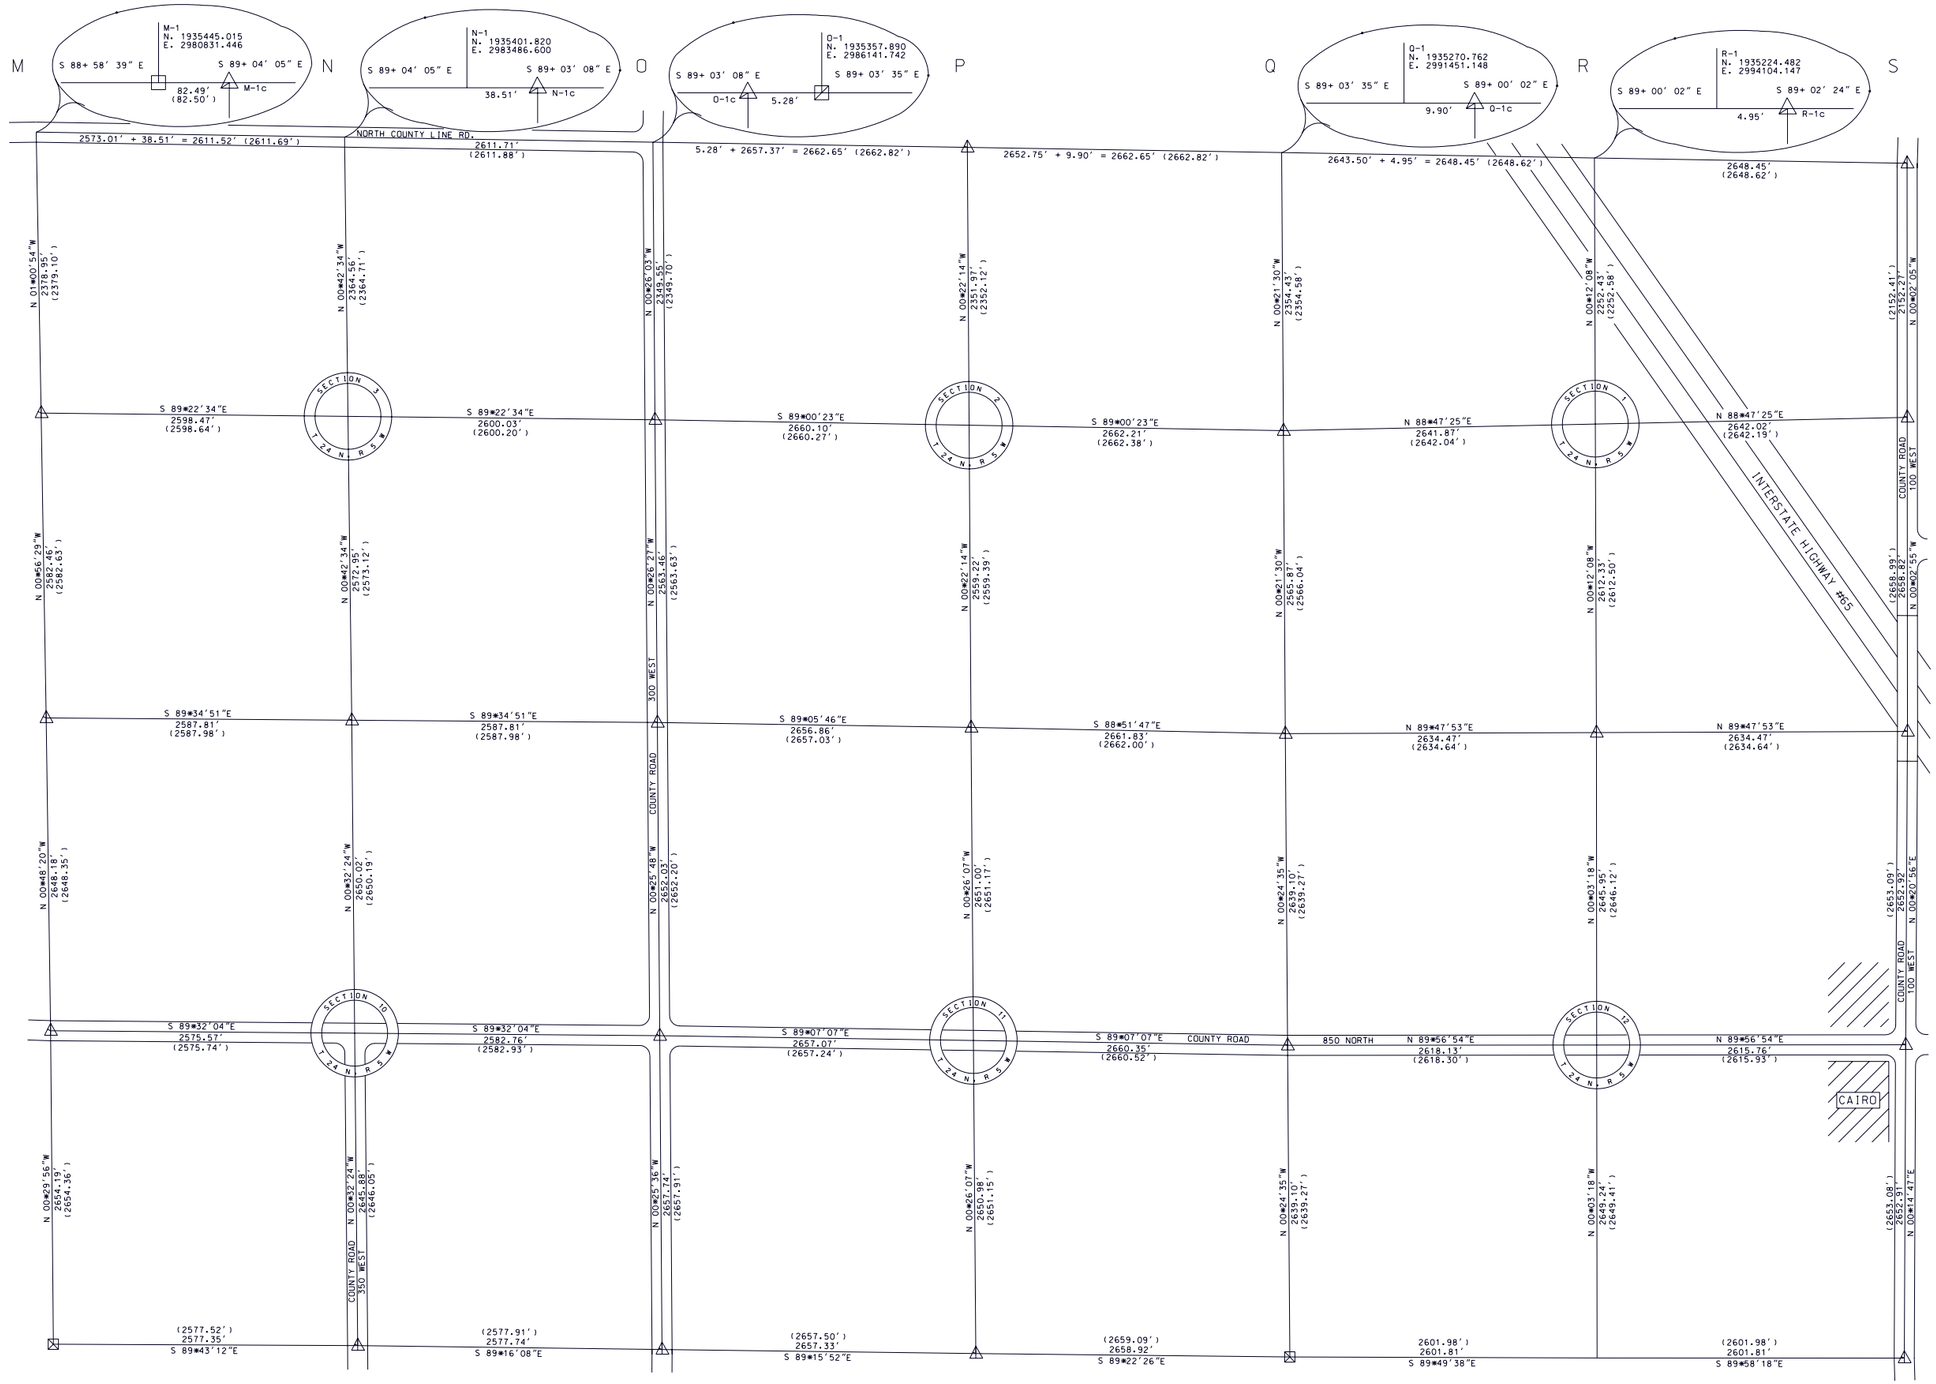

Scale: " = 600′

ROADS, STREAMS AND OTHER PHYSICAL FEATURES ARE NOT SHOWN TO SCALE

0 600 1200 1800 2400

NAD 83(86) COORDINATES (U. S. SURVEY FEET)		
GRID	NORTH	EAST
M-1c	1935443.673	2980913.929
N-1c	1935401.182	2983525.109
O-1c	1935357.978	2986136.464
P-1c	1935314.288	2988798.755
Q-1c	1935270.589	2991461.046
R-1c	1935224.399	2994109.096
S-1	1935180.031	2996757.177
M-2	1933065.096	2980956.065
N-2	1933036.802	2983554.386
O-2	1933008.491	2986154.263
P-2	1932962.368	2988813.964
Q-2	1932916.208	2991475.769
R-2	1932971.985	2994117.049
S-2	1933027.765	2996758.478
M-3	1930482.984	2980998.497
N-3	1930464.048	2983586.242
O-3	1930445.112	2986173.988
P-3	1930403.203	2988830.512
Q-3	1930350.389	2991491.814
R-3	1930359.669	2994126.272
S-3	1930368.949	2996760.730
M-4	1927835.069	2981035.734
N-4	1927814.142	2983611.220
O-4	1927793.156	2986193.894
P-4	1927752.281	2988850.654
Q-4	1927711.357	2991510.687
R-4	1927713.721	2994128.815
S-4	1927716.084	2996744.578
M-5	1925180.978	2981058.840
N-5	1925168.382	2983636.158
O-5	1925135.486	2986213.690
P-5	1925101.376	2988870.797
Q-5	1925072.325	2991529.560
R-5	1925064.483	2994131.361
S-5	1925063.193	2996733.174

NOTE: SECTION CENTERS ARE COMPUTED FOR INFORMATION AND REFERENCE PURPOSES. LOCAL EVIDENCE (IF ANY) SHOULD BE EVALUATED IN EACH SECTION.

Theoretical Uncertainty (TU) of measurements = 0.30′ (radius). reference: Title 865 IAC 1-12-8

DOSSIERS CONTAINING INFORMATION NECESSARY FOR RECOVERY AND USE OF SECTION CORNER MONUMENTATION AVAILABLE FROM PROJECT OFFICE.

Dale L. Grimes, PLS #S0452

LEGEND

△ CORNER MONUMENT SET - BERNTSEN A1NB, RT-1 OR D-1 ALUMINUM MONUMENT

\+ NO MONUMENT FOUND / SET SEE CORNER DOSSIER

⊠ OTHER MONUMENTATION FOUND / SET SEE CORNER DOSSIER

HORIZONTAL DATUM IS BASED ON THE INDIANA STATE PLANE COORDINATE SYSTEM, WEST ZONE. ALL BEARINGS ARE REFERENCED TO GRID NORTH.

COMBINATION SCALE AND SEA LEVEL REDUCTION FACTOR: 0.9999355

DIMENSIONS SHOWN IN PARENTHESIS INDICATE GROUND LEVEL DISTANCES.

TIPPECANOE COUNTY SECTION CORNER PERPETUATION PROJECT

MICHAEL J. SPENCER, COUNTY SURVEYOR
DALE L. GRIMES, PLS, PROJECT MANAGER
COUNTY OFFICE BUILDING
20 N. THIRD STREET
LAFAYETTE, INDIANA 47901
(317) 423-9262

TIPPECANOE COUNTY BOARD OF COMMISSIONERS: * JOHN KNOCHEL * KATHLEEN HUDSON * RUTH SHEDD *

DALE L. GRIMES REGISTERED No. S 0452 STATE OF INDIANA LAND SURVEYOR

TOWNSHIP 24 NORTH, RANGE 5 WEST

TIPPECANOE / WABASH TOWNSHIP - TIPPECANOE COUNTY, INDIANA

COMPUTED BY: Dale L. Grimes	RESEARCH BY: Anthony S. Ross
DRAWN BY: Dale L. Grimes	DATE: 25 JANUARY 1999
FIELD WORK: Grimes, Ross	
FROM: September 1997 TO: November 1998	

SHEET 24-5-B

PLOT DATE: 2 FEBRUARY 1999