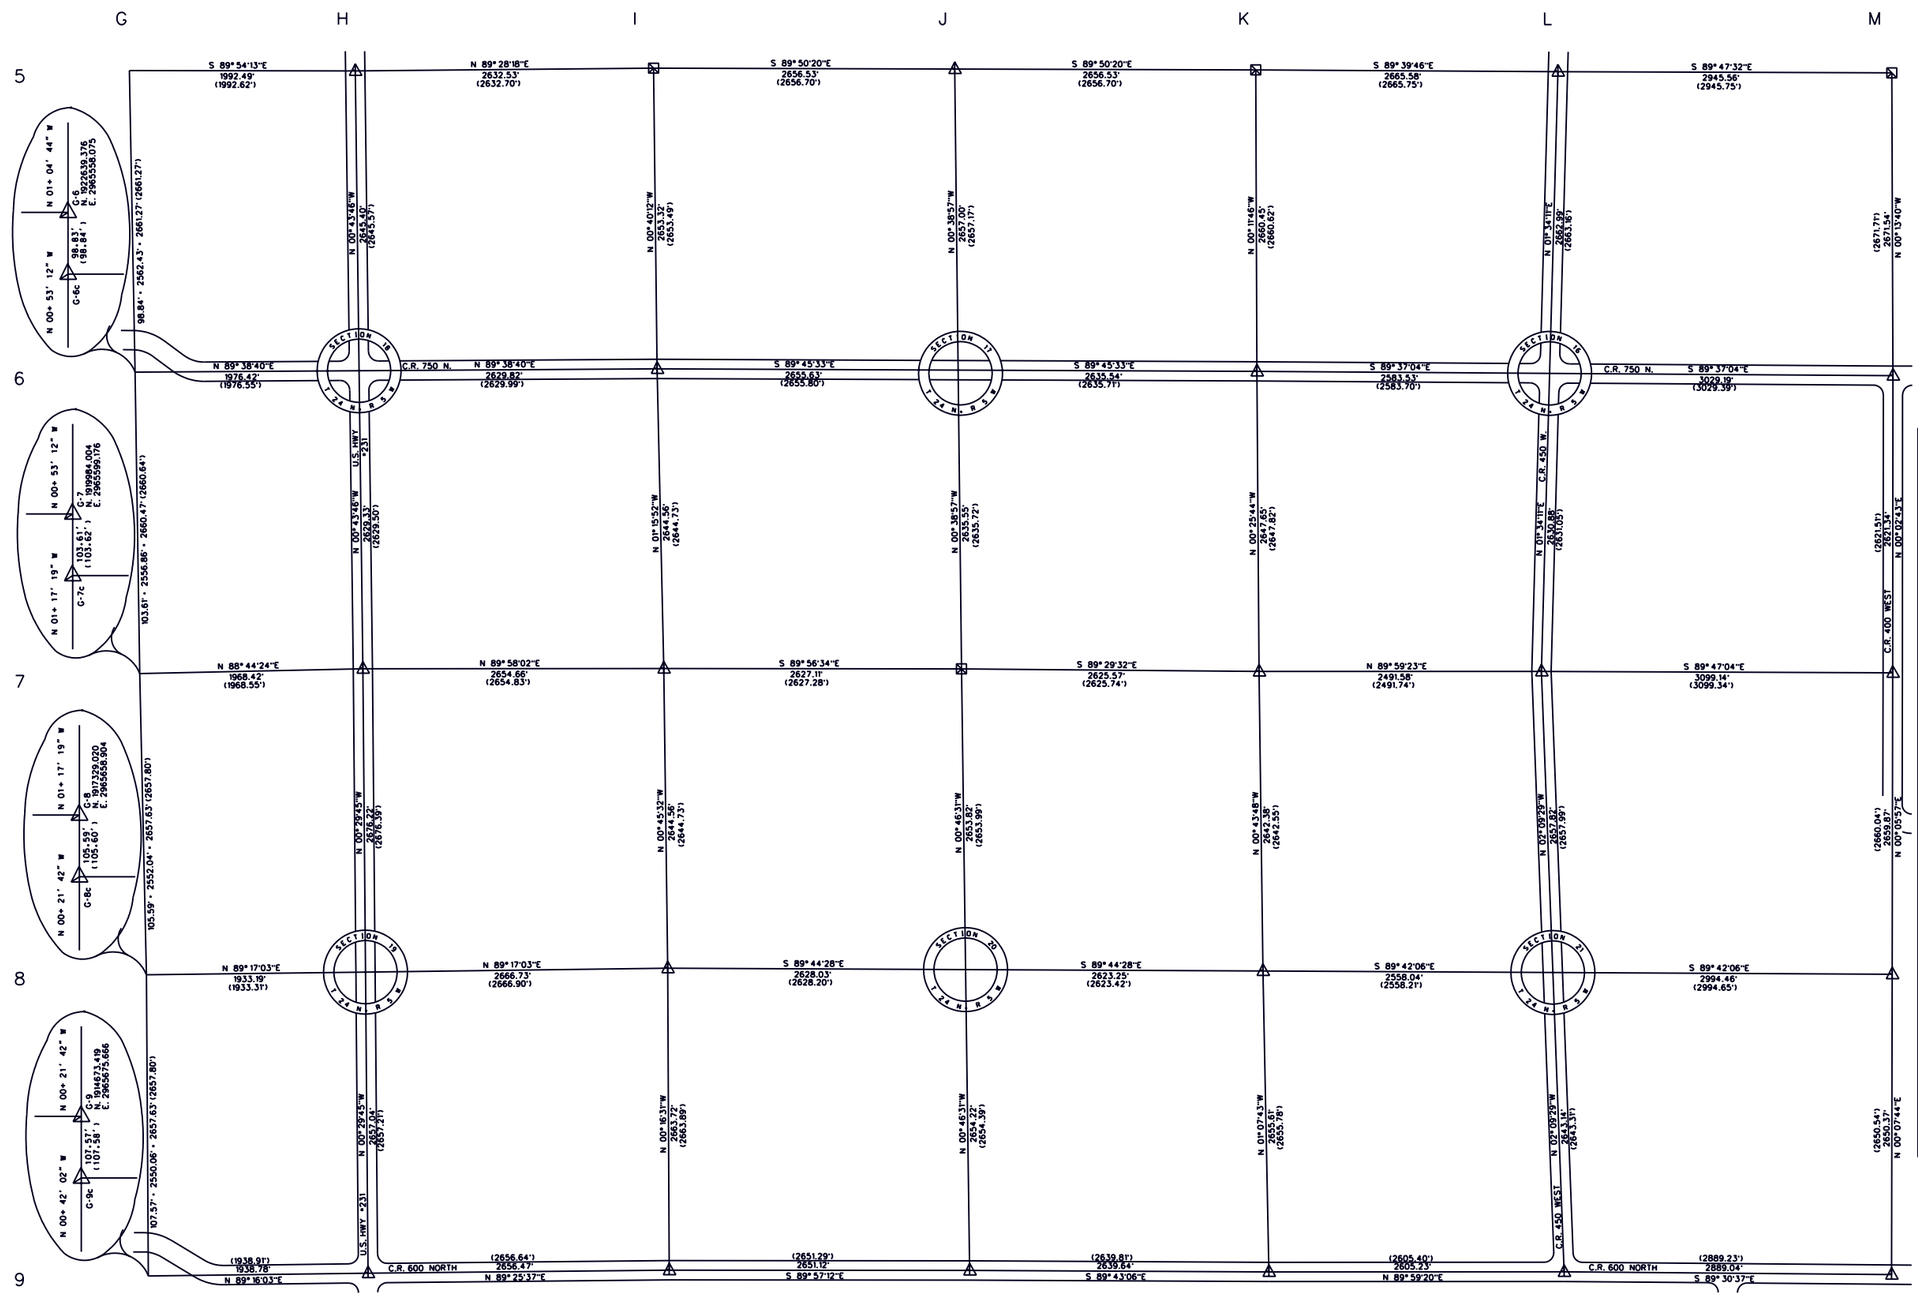

Scale: 1" = 600'

ROADS, STREAMS AND OTHER PHYSICAL FEATURES ARE NOT SHOWN TO SCALE

0 1200 2400
600 1800

NAD 83(86) COORDINATES (U. S. SURVEY FEET)		
GRID	NORTH	EAST
G-5c	1925201.356	2965509.827
H-5	1925198.003	2967502.312
I-5	1925222.273	2970134.728
J-5	1925214.809	2972791.248
K-5	1925207.346	2975447.769
L-5	1925191.657	2978113.299
M-5	1925180.978	2981058.840
G-6c	1922540.554	2965559.604
H-6	1922552.818	2967535.985
I-6	1922569.137	2970165.755
J-6	1922557.981	2972821.358
K-6	1922546.909	2975456.871
L-6	1922529.670	2978040.347
M-6	1922509.457	2981069.467
G-7c	1919880.417	2965601.507
H-7	1919923.704	2967569.454
I-7	1919925.222	2970224.112
J-7	1919922.597	2972851.225
K-7	1919899.331	2975476.695
L-7	1919899.778	2977968.275
M-7	1919888.117	2981067.396
G-8c	1917223.429	2965659.570
H-8	1917247.580	2967592.610
I-8	1917280.894	2970259.135
J-8	1917269.019	2972887.139
K-8	1917257.166	2975510.361
L-8	1917243.843	2978068.361
M-8	1917228.247	2981062.786
G-9c	1914565.853	2965676.982
H-9	1914590.639	2967615.600
I-9	1914617.206	2970271.936
J-9	1914615.041	2972923.059
K-9	1914602.071	2975562.664
L-9	1914602.577	2978167.895
M-9	1914577.888	2981056.829

NOTE: SECTION CENTERS ARE COMPUTED FOR INFORMATION AND REFERENCE PURPOSES. LOCAL EVIDENCE (IF ANY) SHOULD BE EVALUATED IN EACH SECTION.

Theoretical Uncertainty (TU) of measurements = 0.30' (radius). reference: Title 865 IAC 1-12-8

DOSSIERS CONTAINING INFORMATION NECESSARY FOR RECOVERY AND USE OF SECTION CORNER MONUMENTATION AVAILABLE FROM PROJECT OFFICE.

Dale L. Grimes, PLS #S0452

LEGEND

△ CORNER MONUMENT SET - BERNTSEN A1NB, RT-1 OR D-1 ALUMINUM MONUMENT

+ NO MONUMENT FOUND / SET SEE CORNER DOSSIER

⊠ OTHER MONUMENTATION FOUND / SET SEE CORNER DOSSIER

HORIZONTAL DATUM IS BASED ON THE INDIANA STATE PLANE COORDINATE SYSTEM, WEST ZONE. ALL BEARINGS ARE REFERENCED TO GRID NORTH.

COMBINATION SCALE AND SEA LEVEL REDUCTION FACTOR: 0.9999355

DIMENSIONS SHOWN IN PARENTHESIS INDICATE GROUND LEVEL DISTANCES.

TIPPECANOE COUNTY SECTION CORNER PERPETUATION PROJECT

MICHAEL J. SPENCER, COUNTY SURVEYOR
DALE L. GRIMES, PLS, PROJECT MANAGER
COUNTY OFFICE BUILDING
20 N. THIRD STREET
LAFAYETTE, INDIANA 47901
(317) 423-9262

TIPPECANOE COUNTY BOARD OF COMMISSIONERS: • JOHN KNOCHEL • KATHLEEN HUDSON • RUTH SHEDD •

DALE L. GRIMES REGISTERED No. S 0452 STATE OF INDIANA LAND SURVEYOR

TOWNSHIP 24 NORTH, RANGE 5 WEST

SHELBY / WABASWH TOWNSHIP - TIPPECANOE COUNTY, INDIANA

COMPUTED BY: Dale L. Grimes	RESEARCH BY: Anthony S. Ross	SHEET
DRAWN BY: Dale L. Grimes	DATE: 15 JUNE 1998	24-5-C
FIELD WORK: Grimes, Ross FROM: September 1997	TO: April 1998	PLOT DATE: 26 JUNE 1998