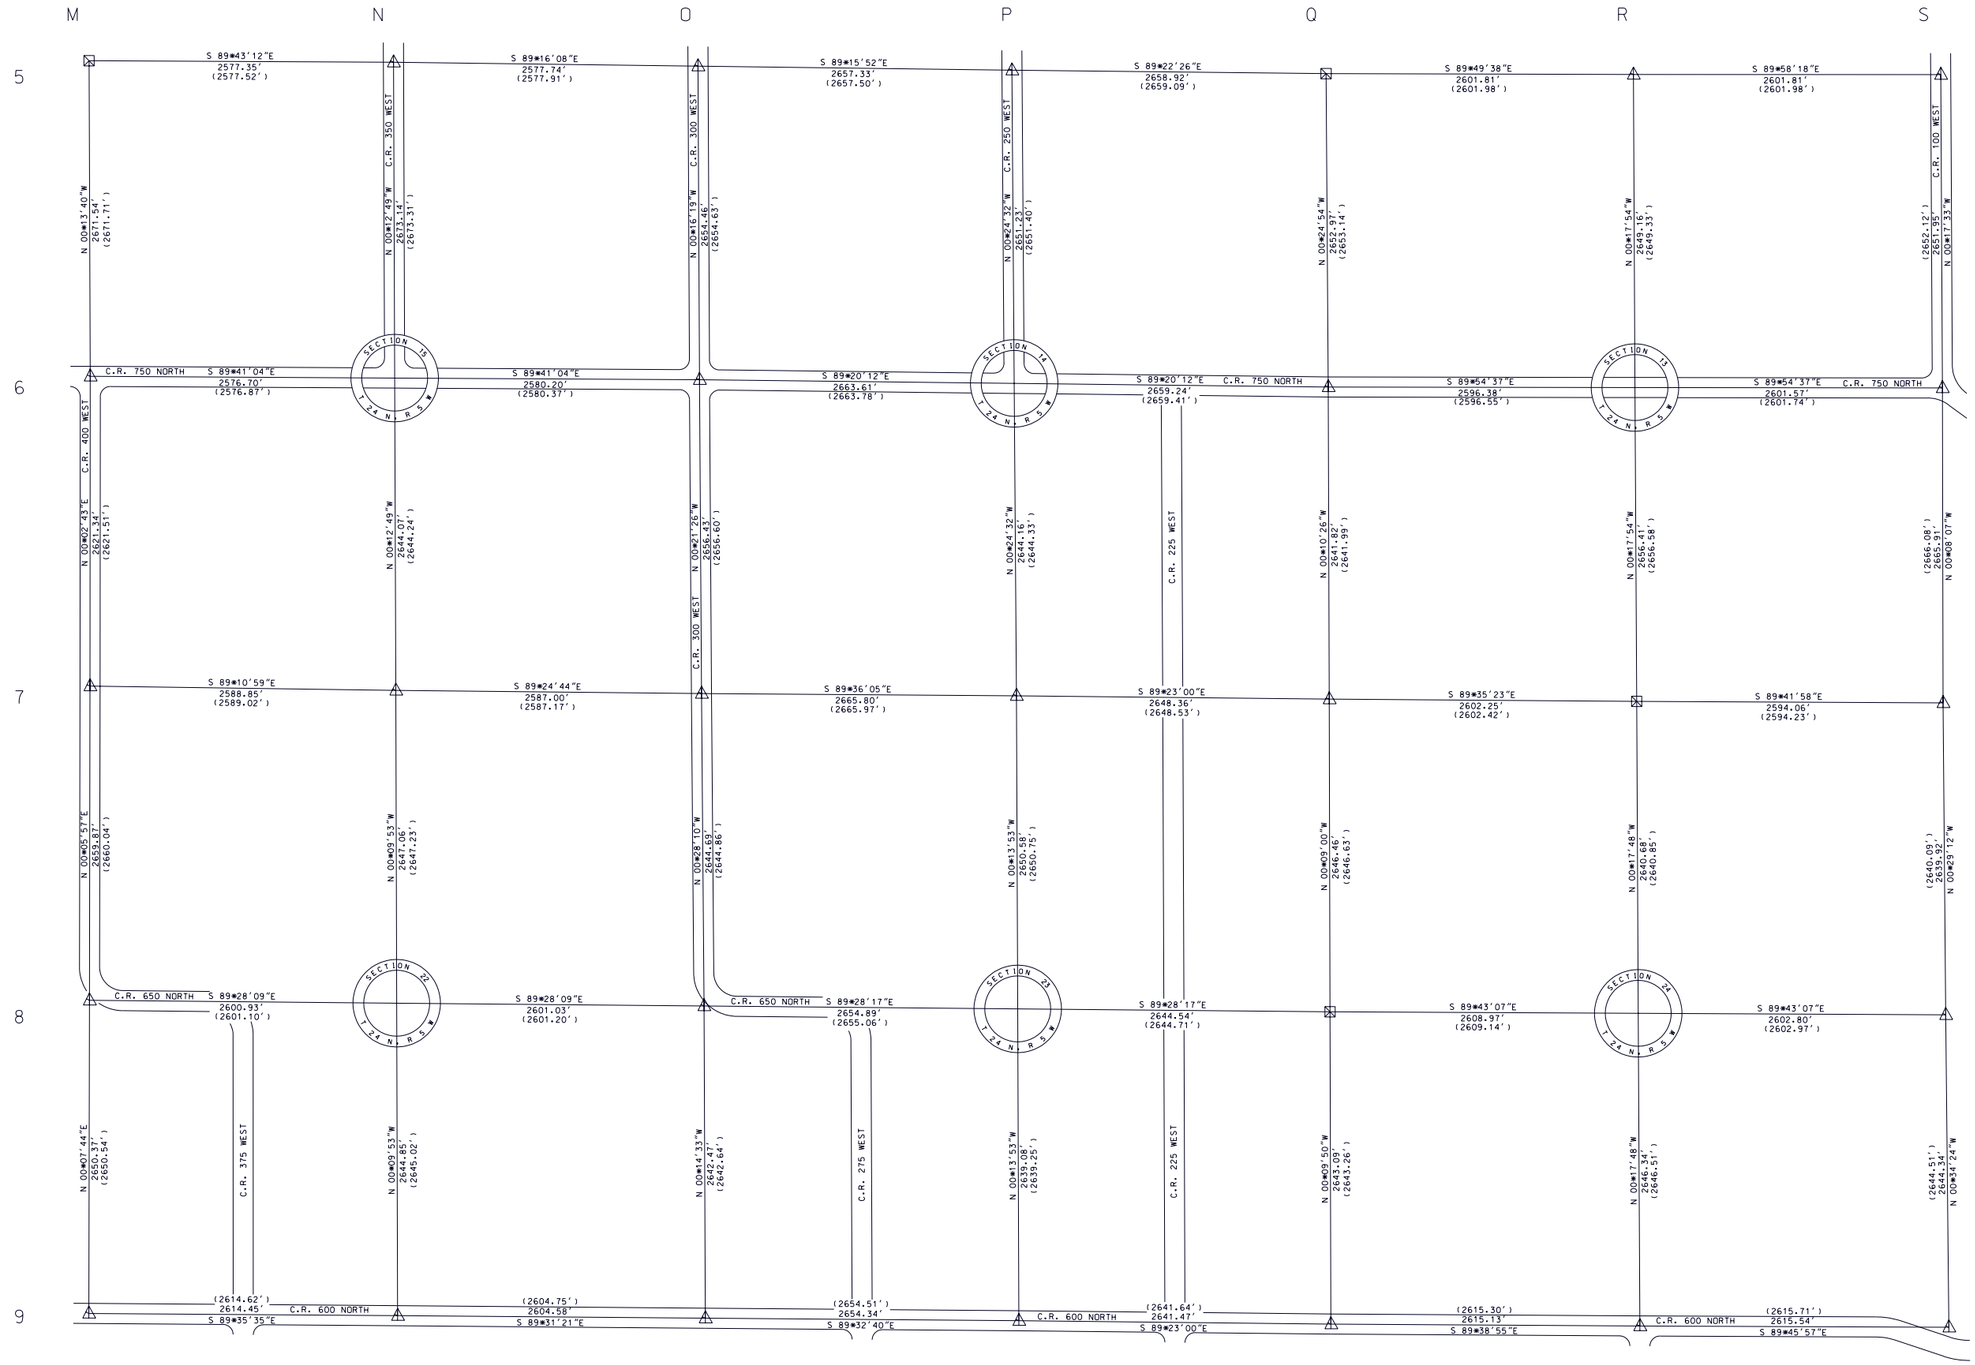

Scale: 1" = 600'

ROADS, STREAMS AND OTHER PHYSICAL FEATURES ARE NOT SHOWN TO SCALE

0 1200 2400
600 1800

NAD 83(86) COORDINATES (U. S. SURVEY FEET)		
GRID	NORTH	EAST
M-5	1925180.978	2981058.840
N-5	1925168.382	2983636.158
O-5	1925135.486	2986213.690
P-5	1925101.376	2988870.797
Q-5	1925072.325	2991529.560
R-5	1925064.483	2994131.361
S-5	1925063.193	2996733.174
M-6	1922509.457	2981069.467
N-6	1922495.264	2983646.127
O-6	1922481.051	2986226.289
P-6	1922450.211	2988889.716
Q-6	1922419.421	2991548.776
R-6	1922415.355	2994145.152
S-6	1922411.280	2996746.715
M-7	1919888.117	2981067.396
N-7	1919851.208	2983655.987
O-7	1919824.670	2986242.847
P-7	1919806.118	2988908.586
Q-7	1919777.614	2991556.796
R-7	1919758.984	2994158.980
S-7	1919745.378	2996753.006
M-8	1917228.247	2981062.786
N-8	1917204.156	2983663.603
O-8	1917180.064	2986264.518
P-8	1917155.564	2988919.294
Q-8	1917131.160	2991563.721
R-8	1917118.342	2994172.656
S-8	1917105.554	2996775.427
M-9	1914577.888	2981056.829
N-9	1914559.315	2983671.212
O-9	1914537.614	2986275.704
P-9	1914516.510	2988929.956
Q-9	1914488.077	2991571.276
R-9	1914472.037	2994186.361
S-9	1914461.342	2996801.884

NOTE: SECTION CENTERS ARE COMPUTED FOR INFORMATION AND REFERENCE PURPOSES. LOCAL EVIDENCE (IF ANY) SHOULD BE EVALUATED IN EACH SECTION.

Theoretical Uncertainty (TU) of measurements = 0.30' (radius).
reference:
Title 865 IAC 1-12-8

DOSSIERS CONTAINING INFORMATION NECESSARY FOR RECOVERY AND USE OF SECTION CORNER MONUMENTATION AVAILABLE FROM PROJECT OFFICE.

Dale L. Grimes, PLS #S0452

LEGEND

△ CORNER MONUMENT SET - BERNTSEN A1NB, RT-1 OR D-1 ALUMINUM MONUMENT

+ NO MONUMENT FOUND / SET SEE CORNER DOSSIER

⊠ OTHER MONUMENTATION FOUND / SET SEE CORNER DOSSIER

HORIZONTAL DATUM IS BASED ON THE INDIANA STATE PLANE COORDINATE SYSTEM, WEST ZONE. ALL BEARINGS ARE REFERENCED TO GRID NORTH.

COMBINATION SCALE AND SEA LEVEL REDUCTION FACTOR: 0.9999355

DIMENSIONS SHOWN IN PARENTHESIS INDICATE GROUND LEVEL DISTANCES.

TIPPECANOE COUNTY SECTION CORNER PERPETUATION PROJECT

MICHAEL J. SPENCER, COUNTY SURVEYOR
DALE L. GRIMES, PLS, PROJECT MANAGER
COUNTY OFFICE BUILDING
20 N. THIRD STREET
LAFAYETTE, INDIANA 47901
(317) 423-9262

TIPPECANOE COUNTY BOARD OF COMMISSIONERS: * JOHN KNOCHEL * KATHLEEN HUDSON * RUTH SHEDD *

DALE L. GRIMES REGISTERED No. S 0452 STATE OF INDIANA LAND SURVEYOR

TOWNSHIP 24 NORTH, RANGE 5 WEST

TIPPECANOE / WABASH TOWNSHIP - TIPPECANOE COUNTY, INDIANA

COMPUTED BY: Dale L. Grimes	RESEARCH BY: Anthony S. Ross
DRAWN BY: Dale L. Grimes	DATE: 1 FEBRUARY 1999
FIELD WORK: Grimes, Ross	
FROM: September 1997 TO: November 1998	

SHEET 24-5-D

PLOT DATE: