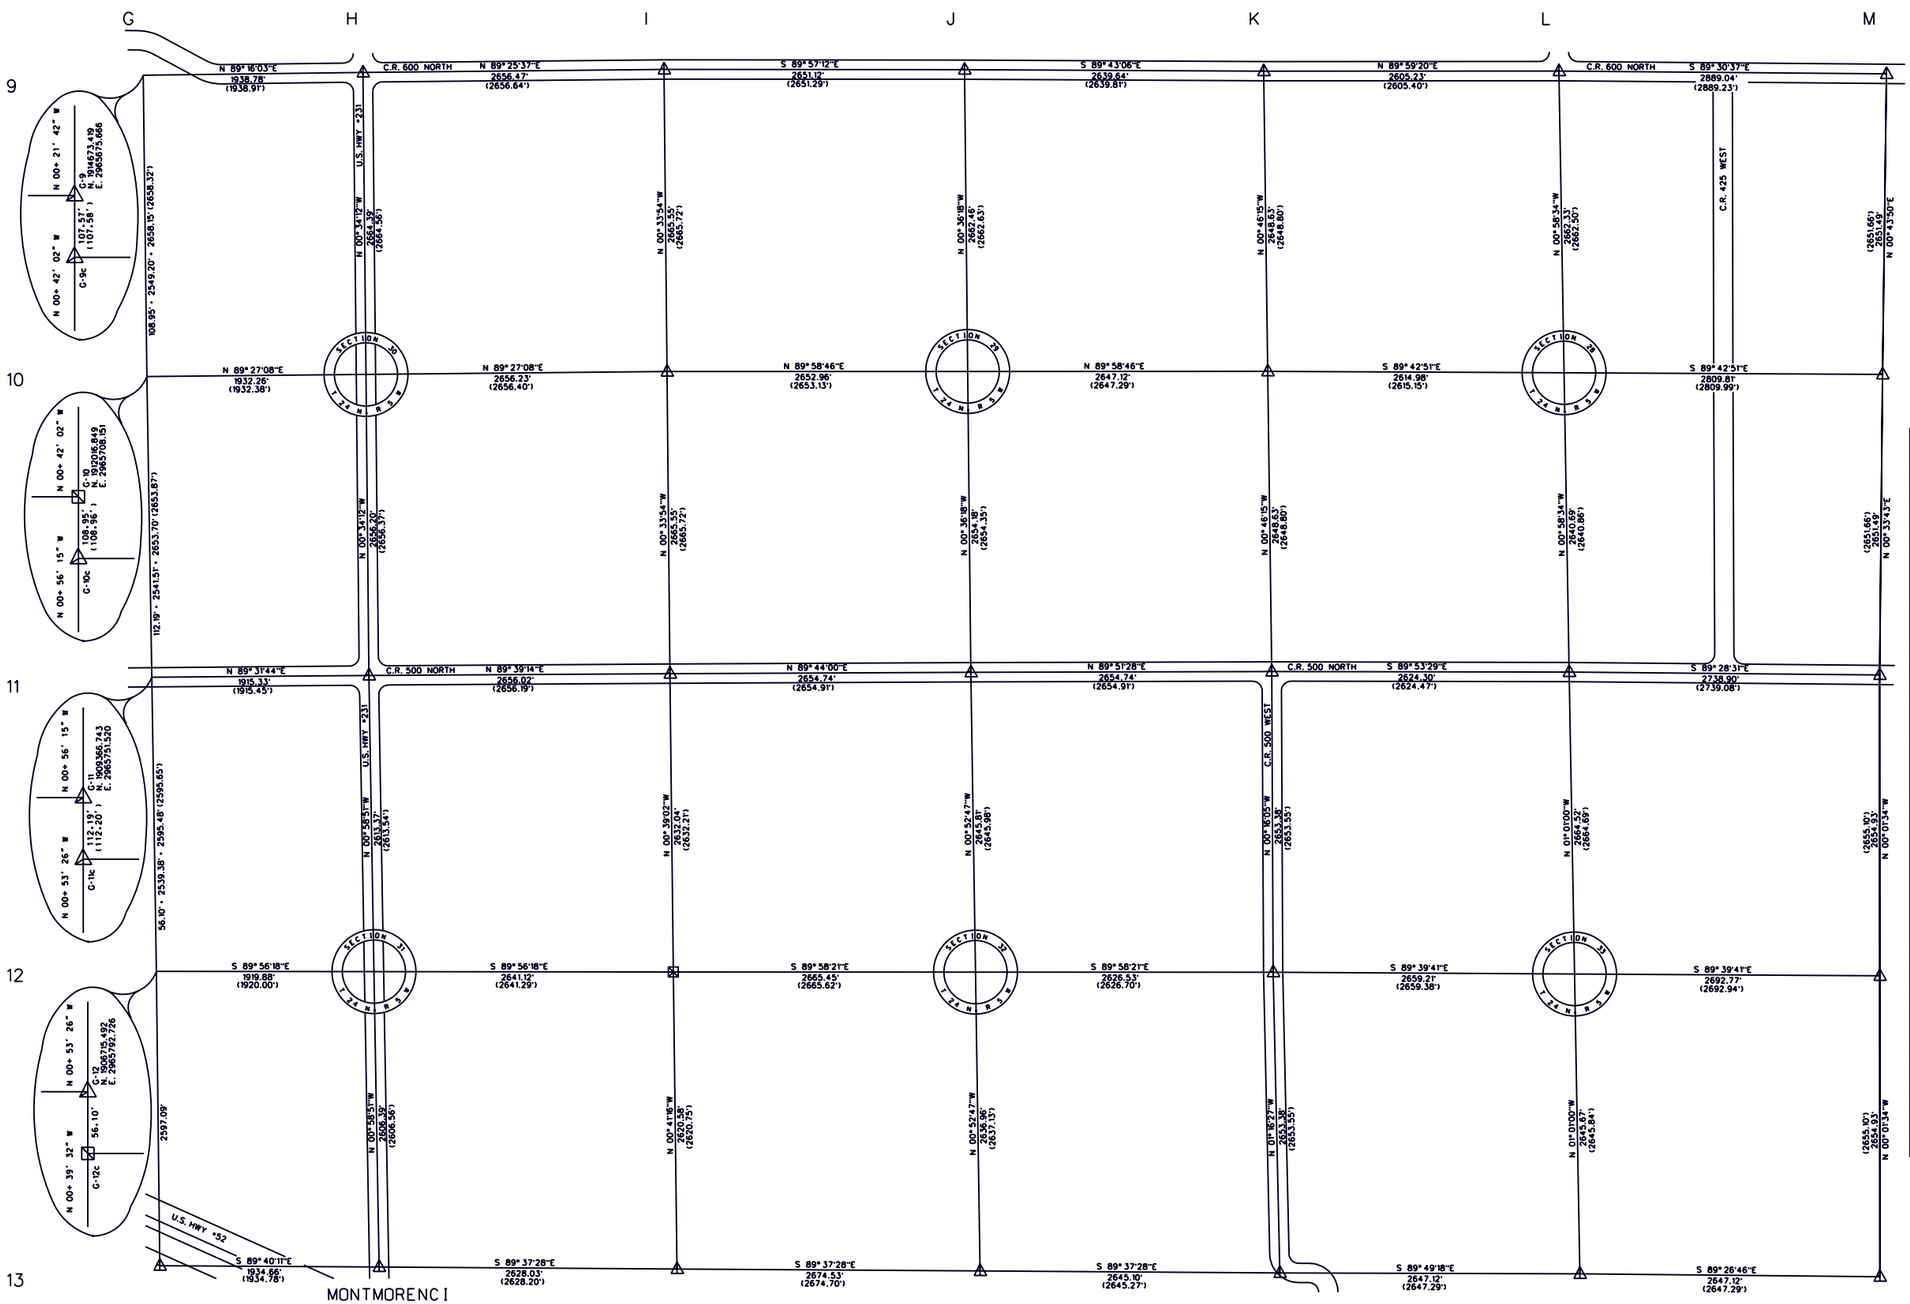

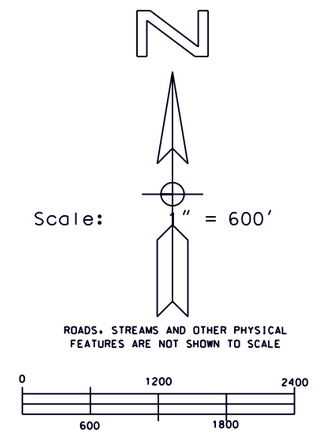

NAD 83(86) COORDINATES (U. S. SURVEY FEET)		
GRID	NORTH	EAST
G-9c	1914565.853	2965676.982
H-9	1914590.639	2967615.600
I-9	1914617.206	2970271.936
J-9	1914615.041	2972923.059
K-9	1914602.071	2975562.664
L-9	1914602.577	2978167.895
M-9	1914577.888	2981056.829
G-10c	1911907.911	2965709.934
H-10	1911926.385	2967642.103
I-10	1911951.782	2970298.215
J-10	1911952.733	2972951.176
K-10	1911953.682	2975598.301
L-10	1911940.632	2978213.251
M-10	1911926.610	2981023.022
G-11c	1909254.564	2965753.263
H-11	1909270.314	2967668.524
I-11	1909286.357	2970324.494
J-11	1909298.700	2972979.206
K-11	1909305.292	2975633.938
L-11	1909300.322	2978258.237
M-11	1909275.244	2980997.022
G-12c	1906659.399	2965793.371
H-12	1906657.330	2967713.254
I-12	1906654.484	2970354.377
J-12	1906653.202	2973019.826
K-12	1906651.938	2975646.355
L-12	1906636.225	2978305.516
M-12	1906620.314	2980998.238
G-13	1904062.482	2965823.242
H-13	1904051.325	2967757.865
I-13	1904034.093	2970385.839
J-13	1904016.557	2973060.309
K-13	1903999.213	2975705.354
L-13	1903990.969	2978352.460
M-13	1903965.385	2980999.455

NOTE: SECTION CENTERS ARE COMPUTED FOR INFORMATION AND REFERENCE PURPOSES. LOCAL EVIDENCE (IF ANY) SHOULD BE EVALUATED IN EACH SECTION.

Theoretical Uncertainty (TU) of measurements = 0.30' (radius). reference: Title 865 IAC 1-12-8

DOSSIERS CONTAINING INFORMATION NECESSARY FOR RECOVERY AND USE OF SECTION CORNER MONUMENTATION AVAILABLE FROM PROJECT OFFICE.

Dale L. Grimes, PLS •S0452

LEGEND

△ CORNER MONUMENT SET - BERNTSEN A1NB. RT-1 OR D-1 ALUMINUM MONUMENT

+ NO MONUMENT FOUND / SET SEE CORNER DOSSIER

⊠ OTHER MONUMENTATION FOUND / SET SEE CORNER DOSSIER

HORIZONTAL DATUM IS BASED ON THE INDIANA STATE PLANE COORDINATE SYSTEM, WEST ZONE. ALL BEARINGS ARE REFERENCED TO GRID NORTH.

COMBINATION SCALE AND SEA LEVEL REDUCTION FACTOR: 0.9999355

DIMENSIONS SHOWN IN PARENTHESIS INDICATE GROUND LEVEL DISTANCES.

TIPPECANOE COUNTY SECTION CORNER PERPETUATION PROJECT

MICHAEL J. SPENCER, COUNTY SURVEYOR
DALE L. GRIMES, PLS, PROJECT MANAGER
COUNTY OFFICE BUILDING
20 N. THIRD STREET
LAFAYETTE, INDIANA 47901
(317) 423-9262

TIPPECANOE COUNTY BOARD OF COMMISSIONERS: • JOHN KNOCHEL • KATHLEEN HUDSON • RUTH SHEDD •

DALE L. GRIMES REGISTERED No. S 0452 STATE OF INDIANA LAND SURVEYOR

TOWNSHIP 24 NORTH, RANGE 5 WEST
SHELBY / WABASWH TOWNSHIP - TIPPECANOE COUNTY, INDIANA

COMPUTED BY: Dale L. Grimes	RESEARCH BY: Anthony S. Ross	SHEET
DRAWN BY: Dale L. Grimes	DATE: 25 JUNE 1998	24-5-E
FIELD WORK: Grimes, Ross		PLOT DATE:
FROM: July 1997	TO: May 1998	